


1/100.




1/50.

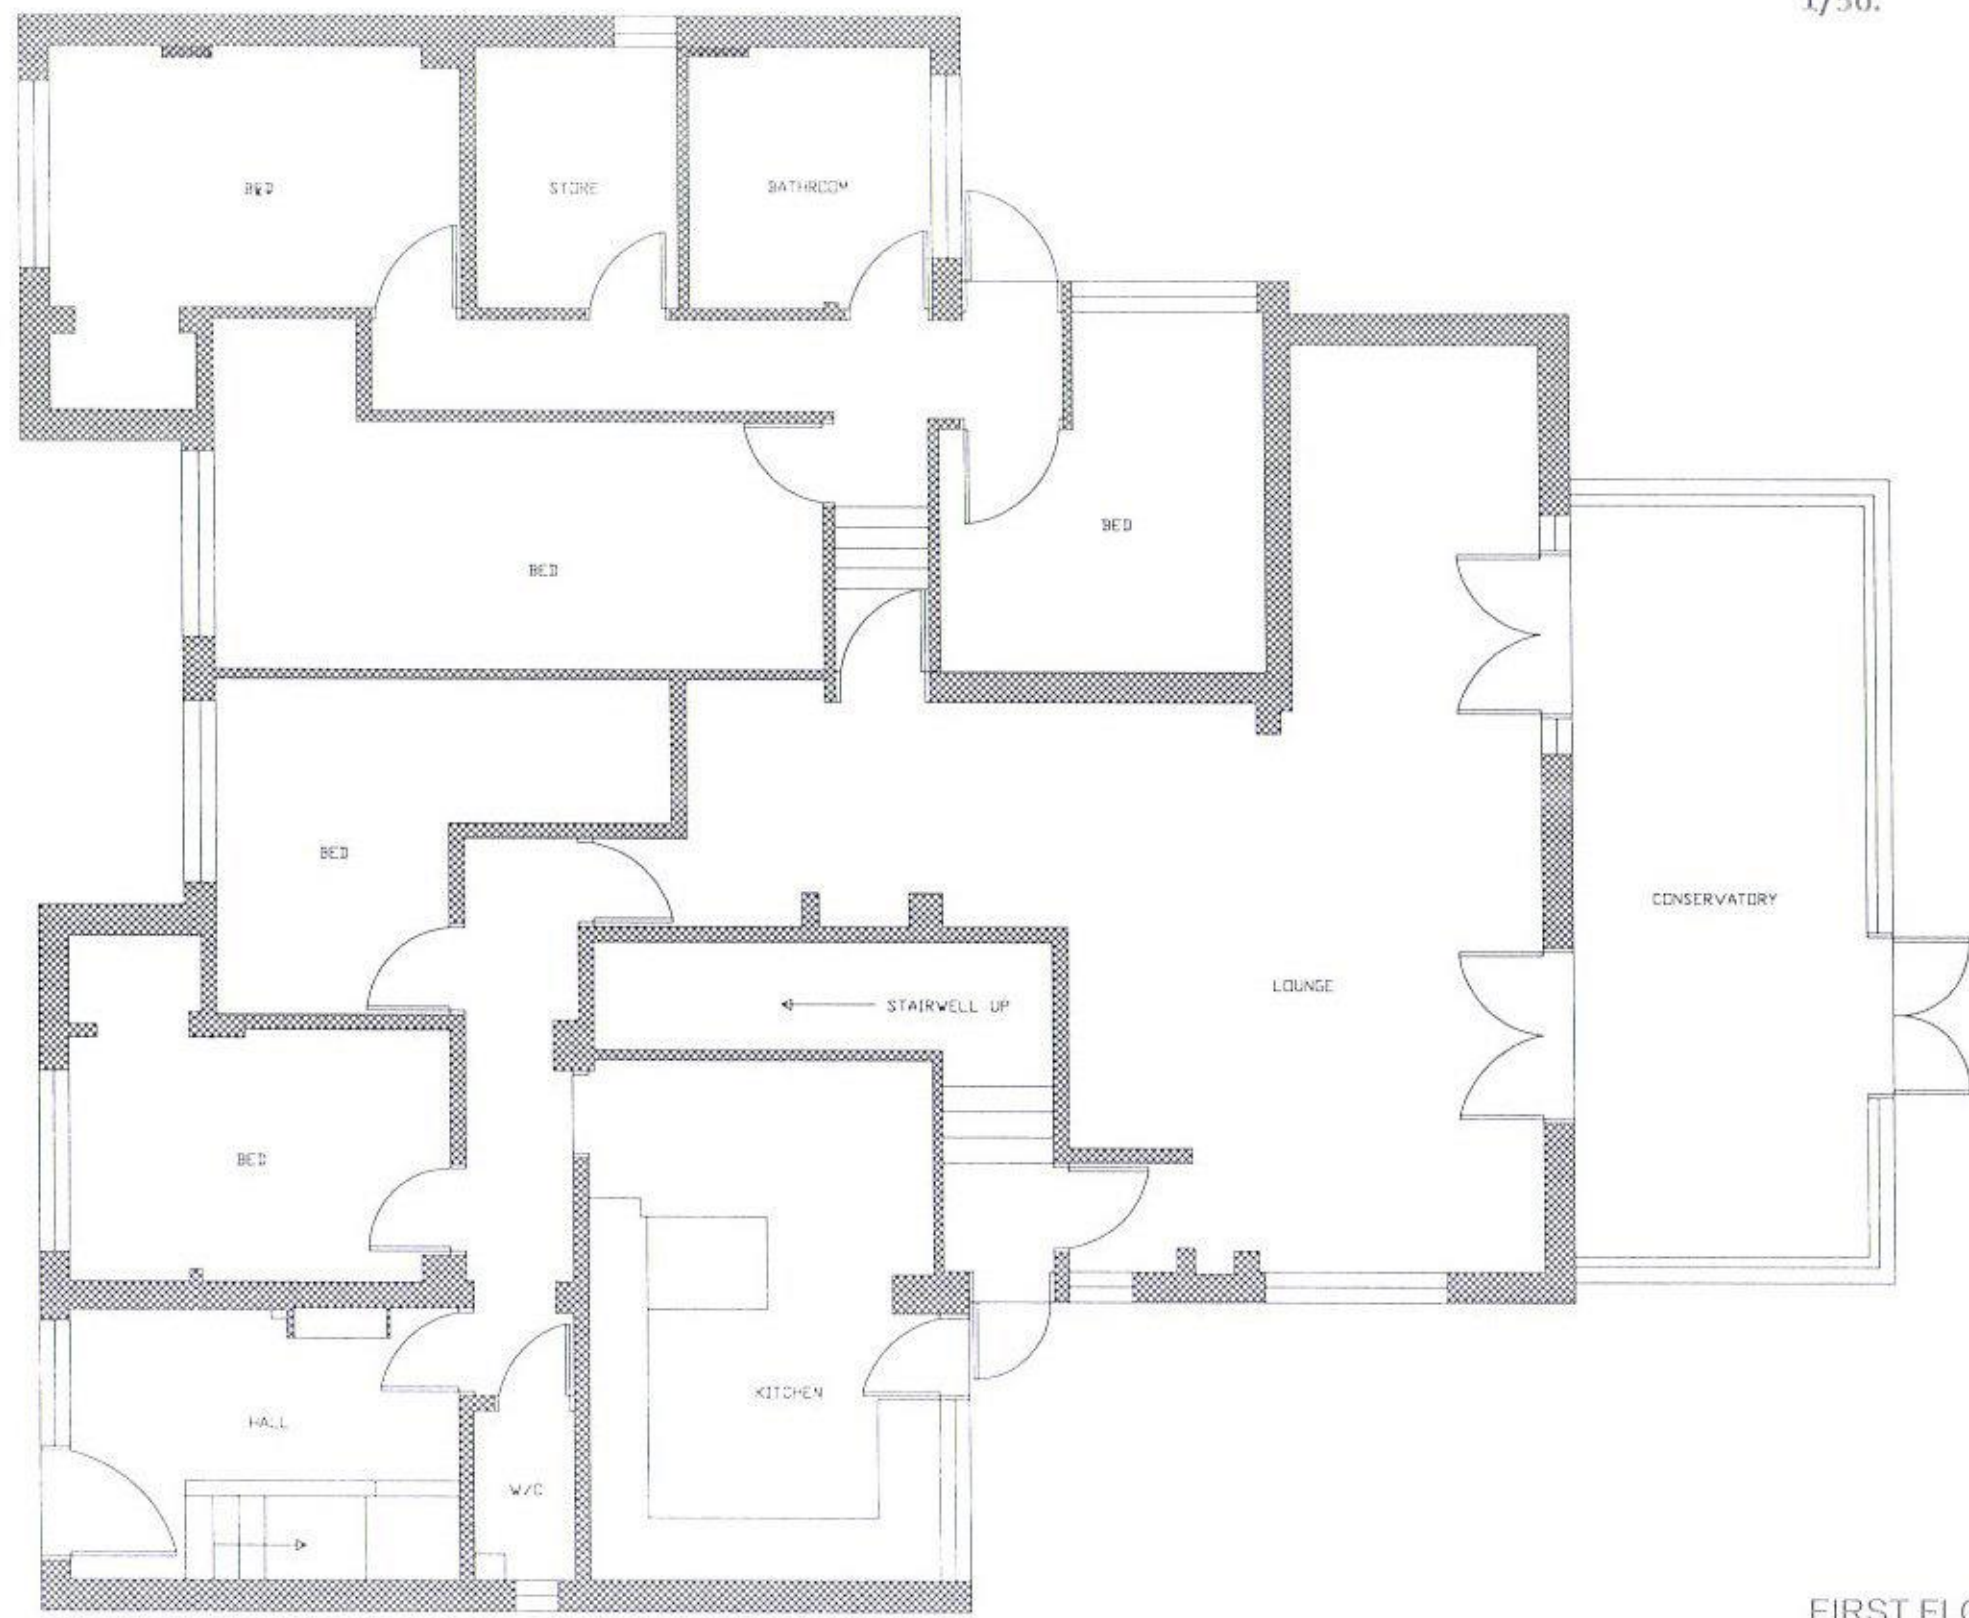

GROUND FLOOR.

FIRST FLOOR.

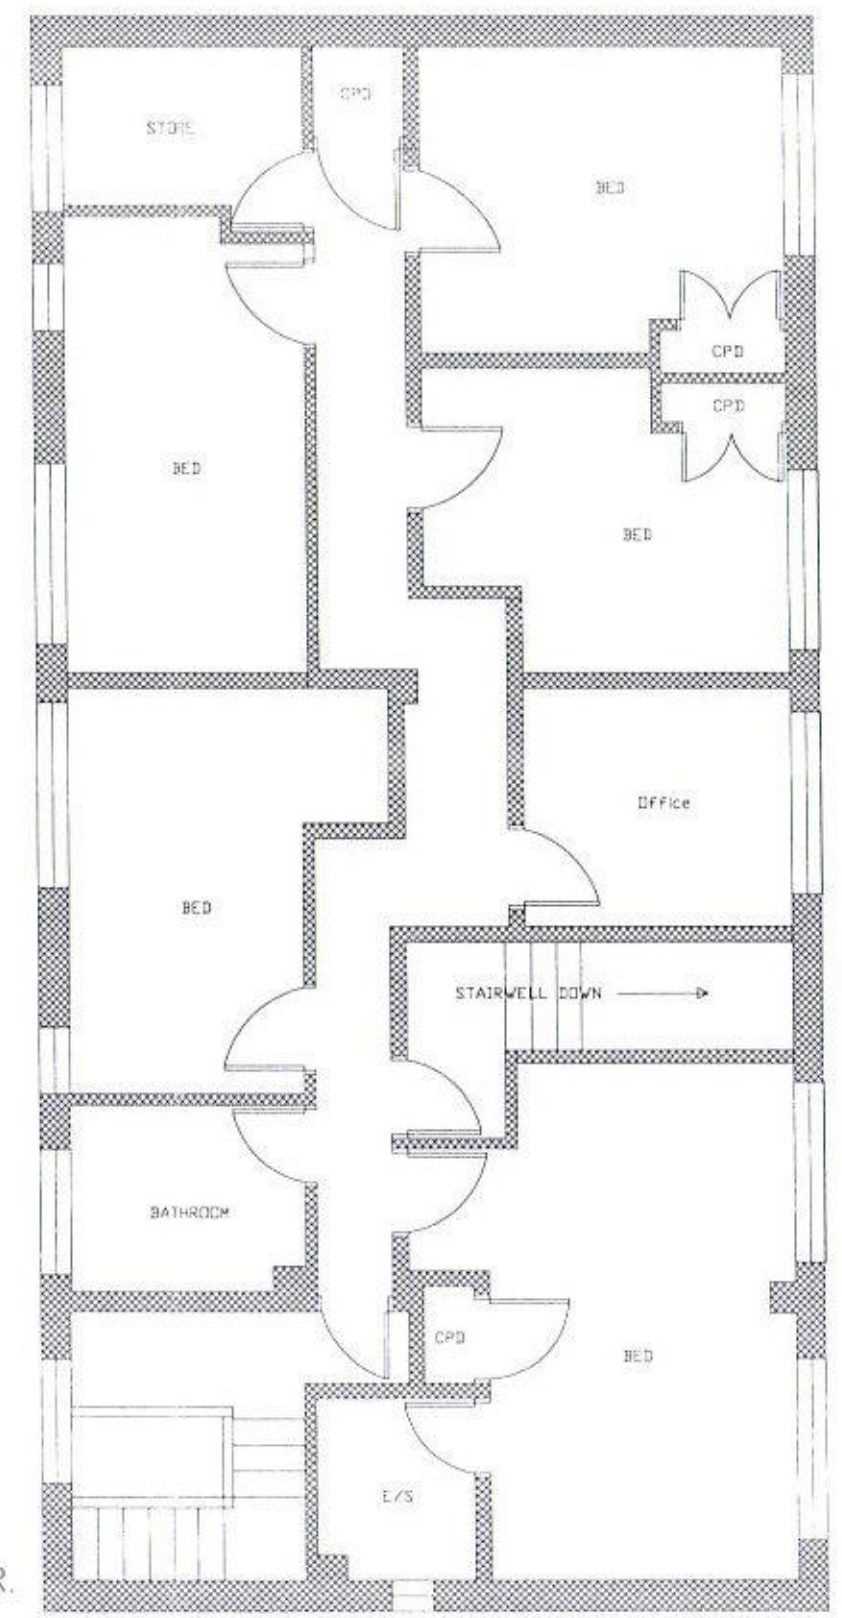

BAYITH REST HOME
18-20 BEVAN ROAD, WATERLOOVILLE
PO8 9QH
EXISTING FLOOR PLANS.
DRAWING NO 17/4/BRH - 1
SCALE 1/100 PAPER SIZE A3