
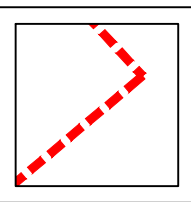
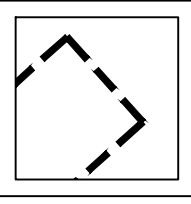
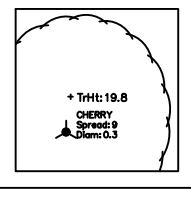
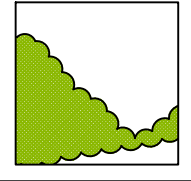


NOTES

- 1 The contents of this drawing are copyright.
2 Do not scale. Figured dimensions only to be used.
3 Contractors must verify all dimensions and report any discrepancies before putting work in hand or making any shop drawings.
4 All flat roofs to be fitted with a man safe system.
5 Please note a domestic sprinkler system maybe required
6 Fixed shut fire safety glass windows may be required where windows are in close proximity to boundaries (subject to building regulations)

LEGEND

-  SITE BOUNDARY
-  EXISTING TO BE DEMOLISHED
-  EXISTING TREES TO BE RETAINED
-  PROPOSED PLANTING

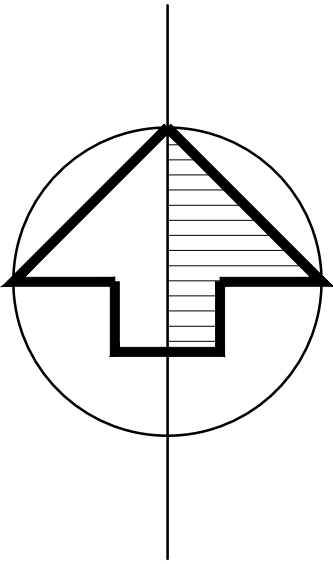

SITE AREA: 0.35 HECTARES / 0.86 ACRES		
32 CYCLE SPACES 39 PARKING SPACES		
GROSS INTERNAL AREA	2192.7	23593

D.	Boundary revised. Building amended accordingly. Parking revised.	04.04.17	JA
C.	Parking spaces 11, 12 & 13 moved back 200mm following transport planners comments.	29.03.17	WD
B.	Site access amended to be 6m wide.	20.03.17	WD
A.	Boundary treatment revised & proposed trees added.	07.03.17	WD

No.	Revision.	date	by
-----	-----------	------	----

PROPOSED DEVELOPMENT
THE CURLEW, PETERSFIELD ROAD
HAVANT
HAMPSHIRE
PO9 2HU

SITE, BLOCK & LOCATION PLANS

scale	AS SHOWN @ A1	checked	//
date	FEBRUARY 2017	drawn	WD

FB 5728 / 100	A. B. C. D.
---------------	-------------


ARC Architecture Ltd.

Chapel Studios, 14 Purewell,
Christchurch, Dorset, BH23 1EP


Tel: +44 (0) 1202 479919
E-mail: enquiries@andersrobertscheer.co.uk
Web: www.andersrobertscheer.co.uk



SITE PLAN : BASED ON TOPOGRAPHICAL SURVEY INFORMATION
SCALE 1:250

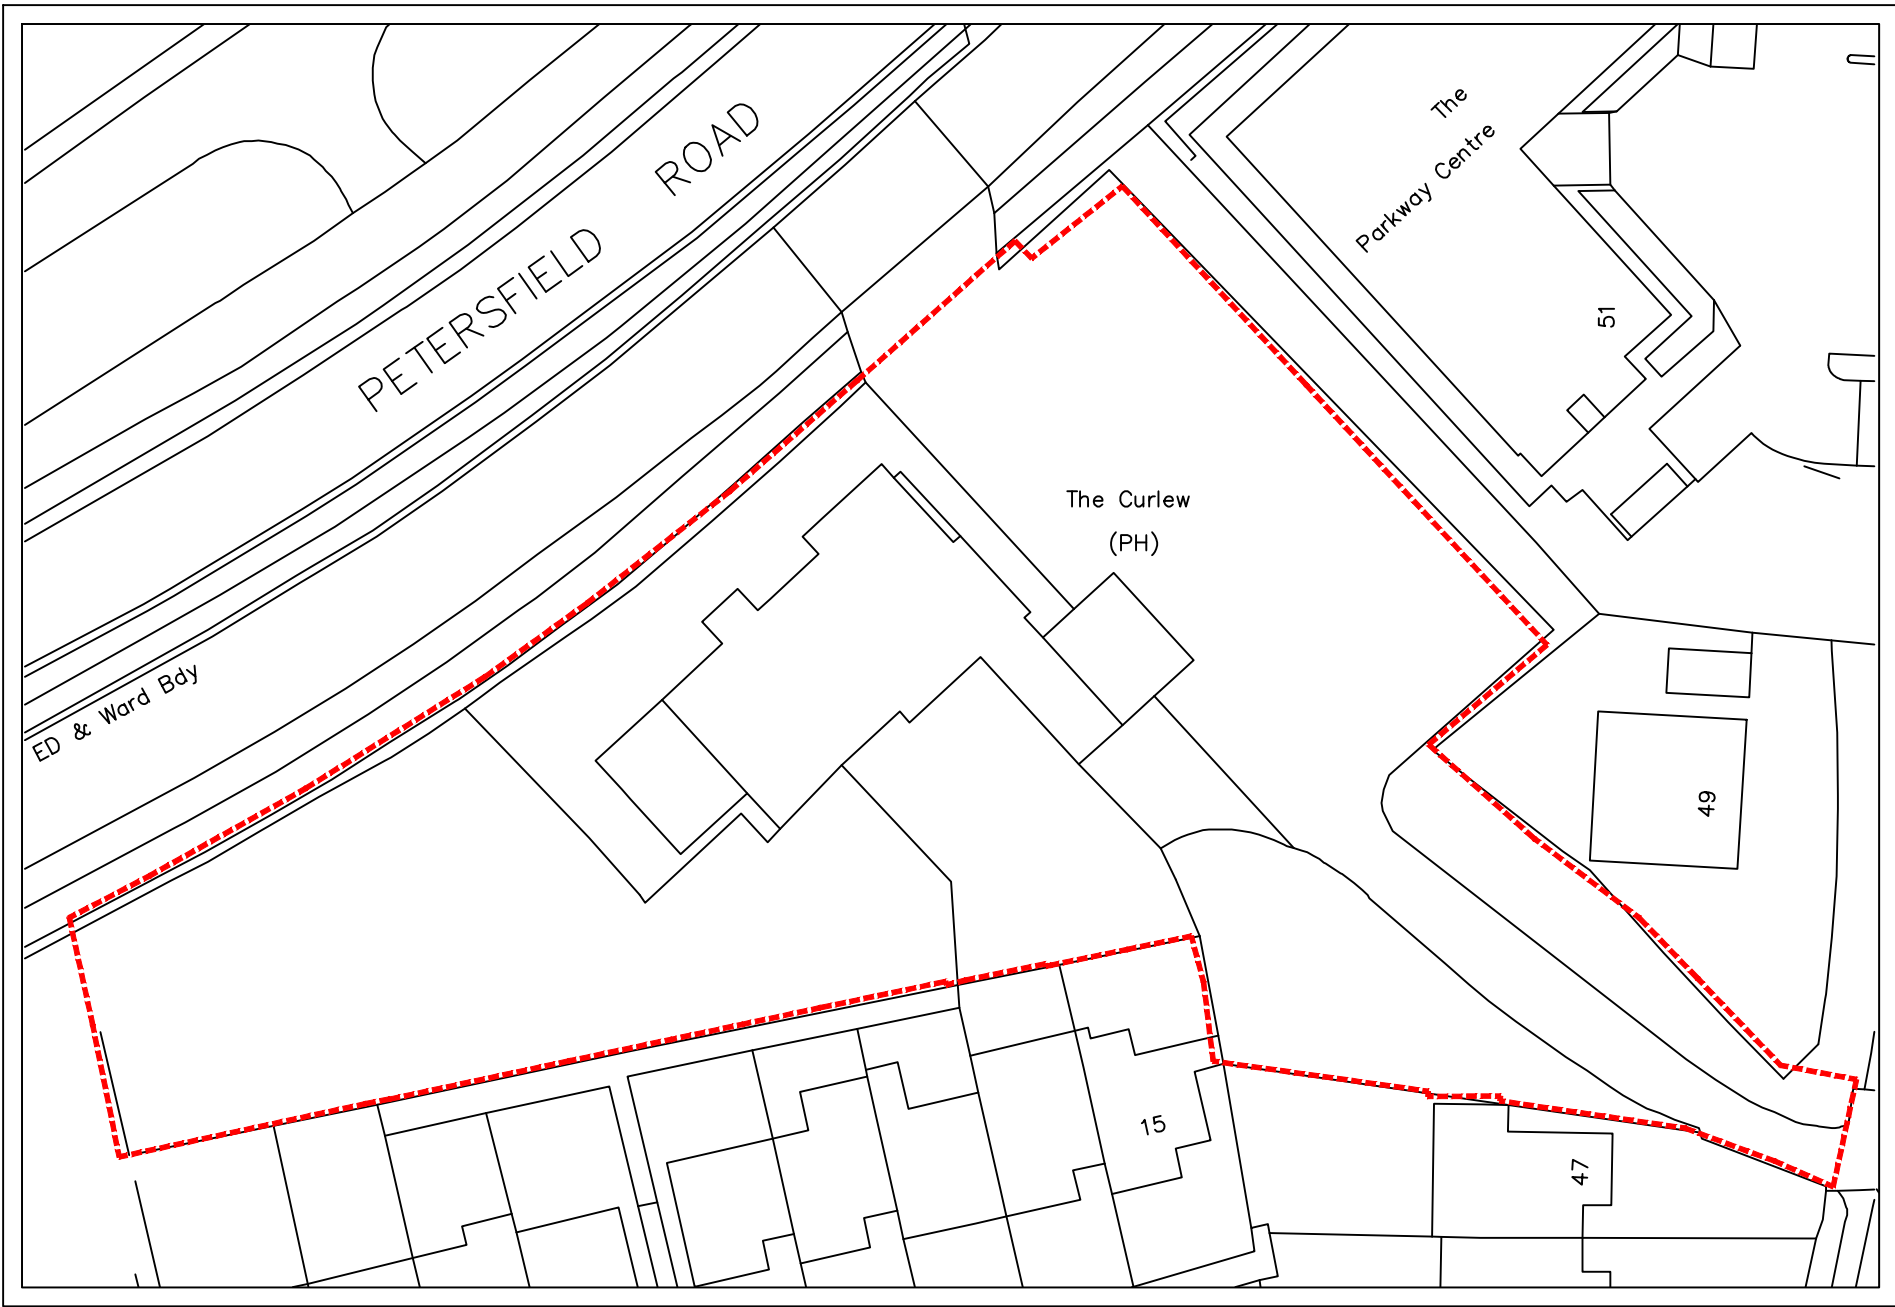

BLOCK PLAN: BASED ON ORDNANCE SURVEY EXTRACT
O.S LICENSE NO. 100007080
SCALE 1:500

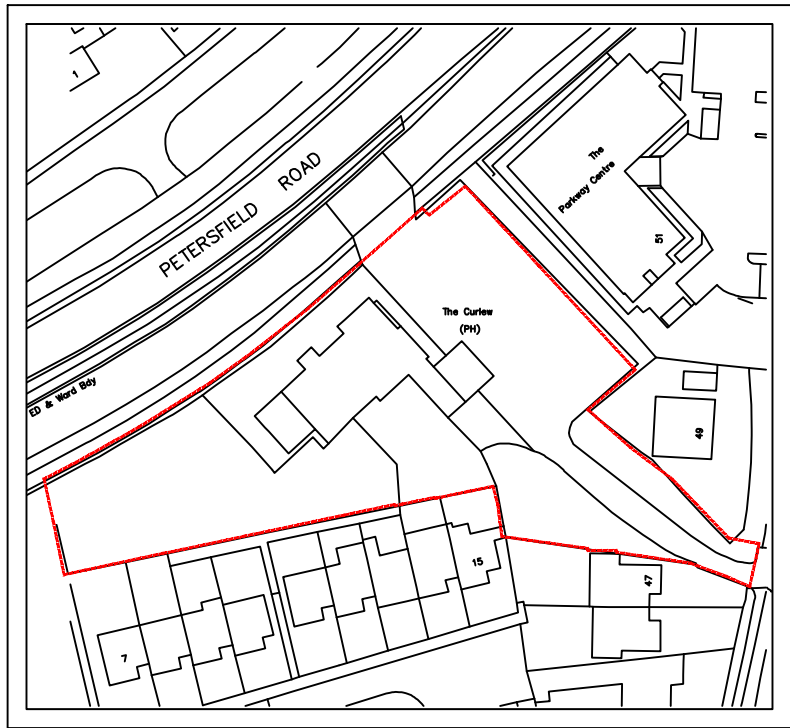

LOCATION PLAN: BASED ON ORDNANCE SURVEY EXTRACT
O.S LICENSE NO. 100007080
SCALE 1:1250

10m @ 1:100