


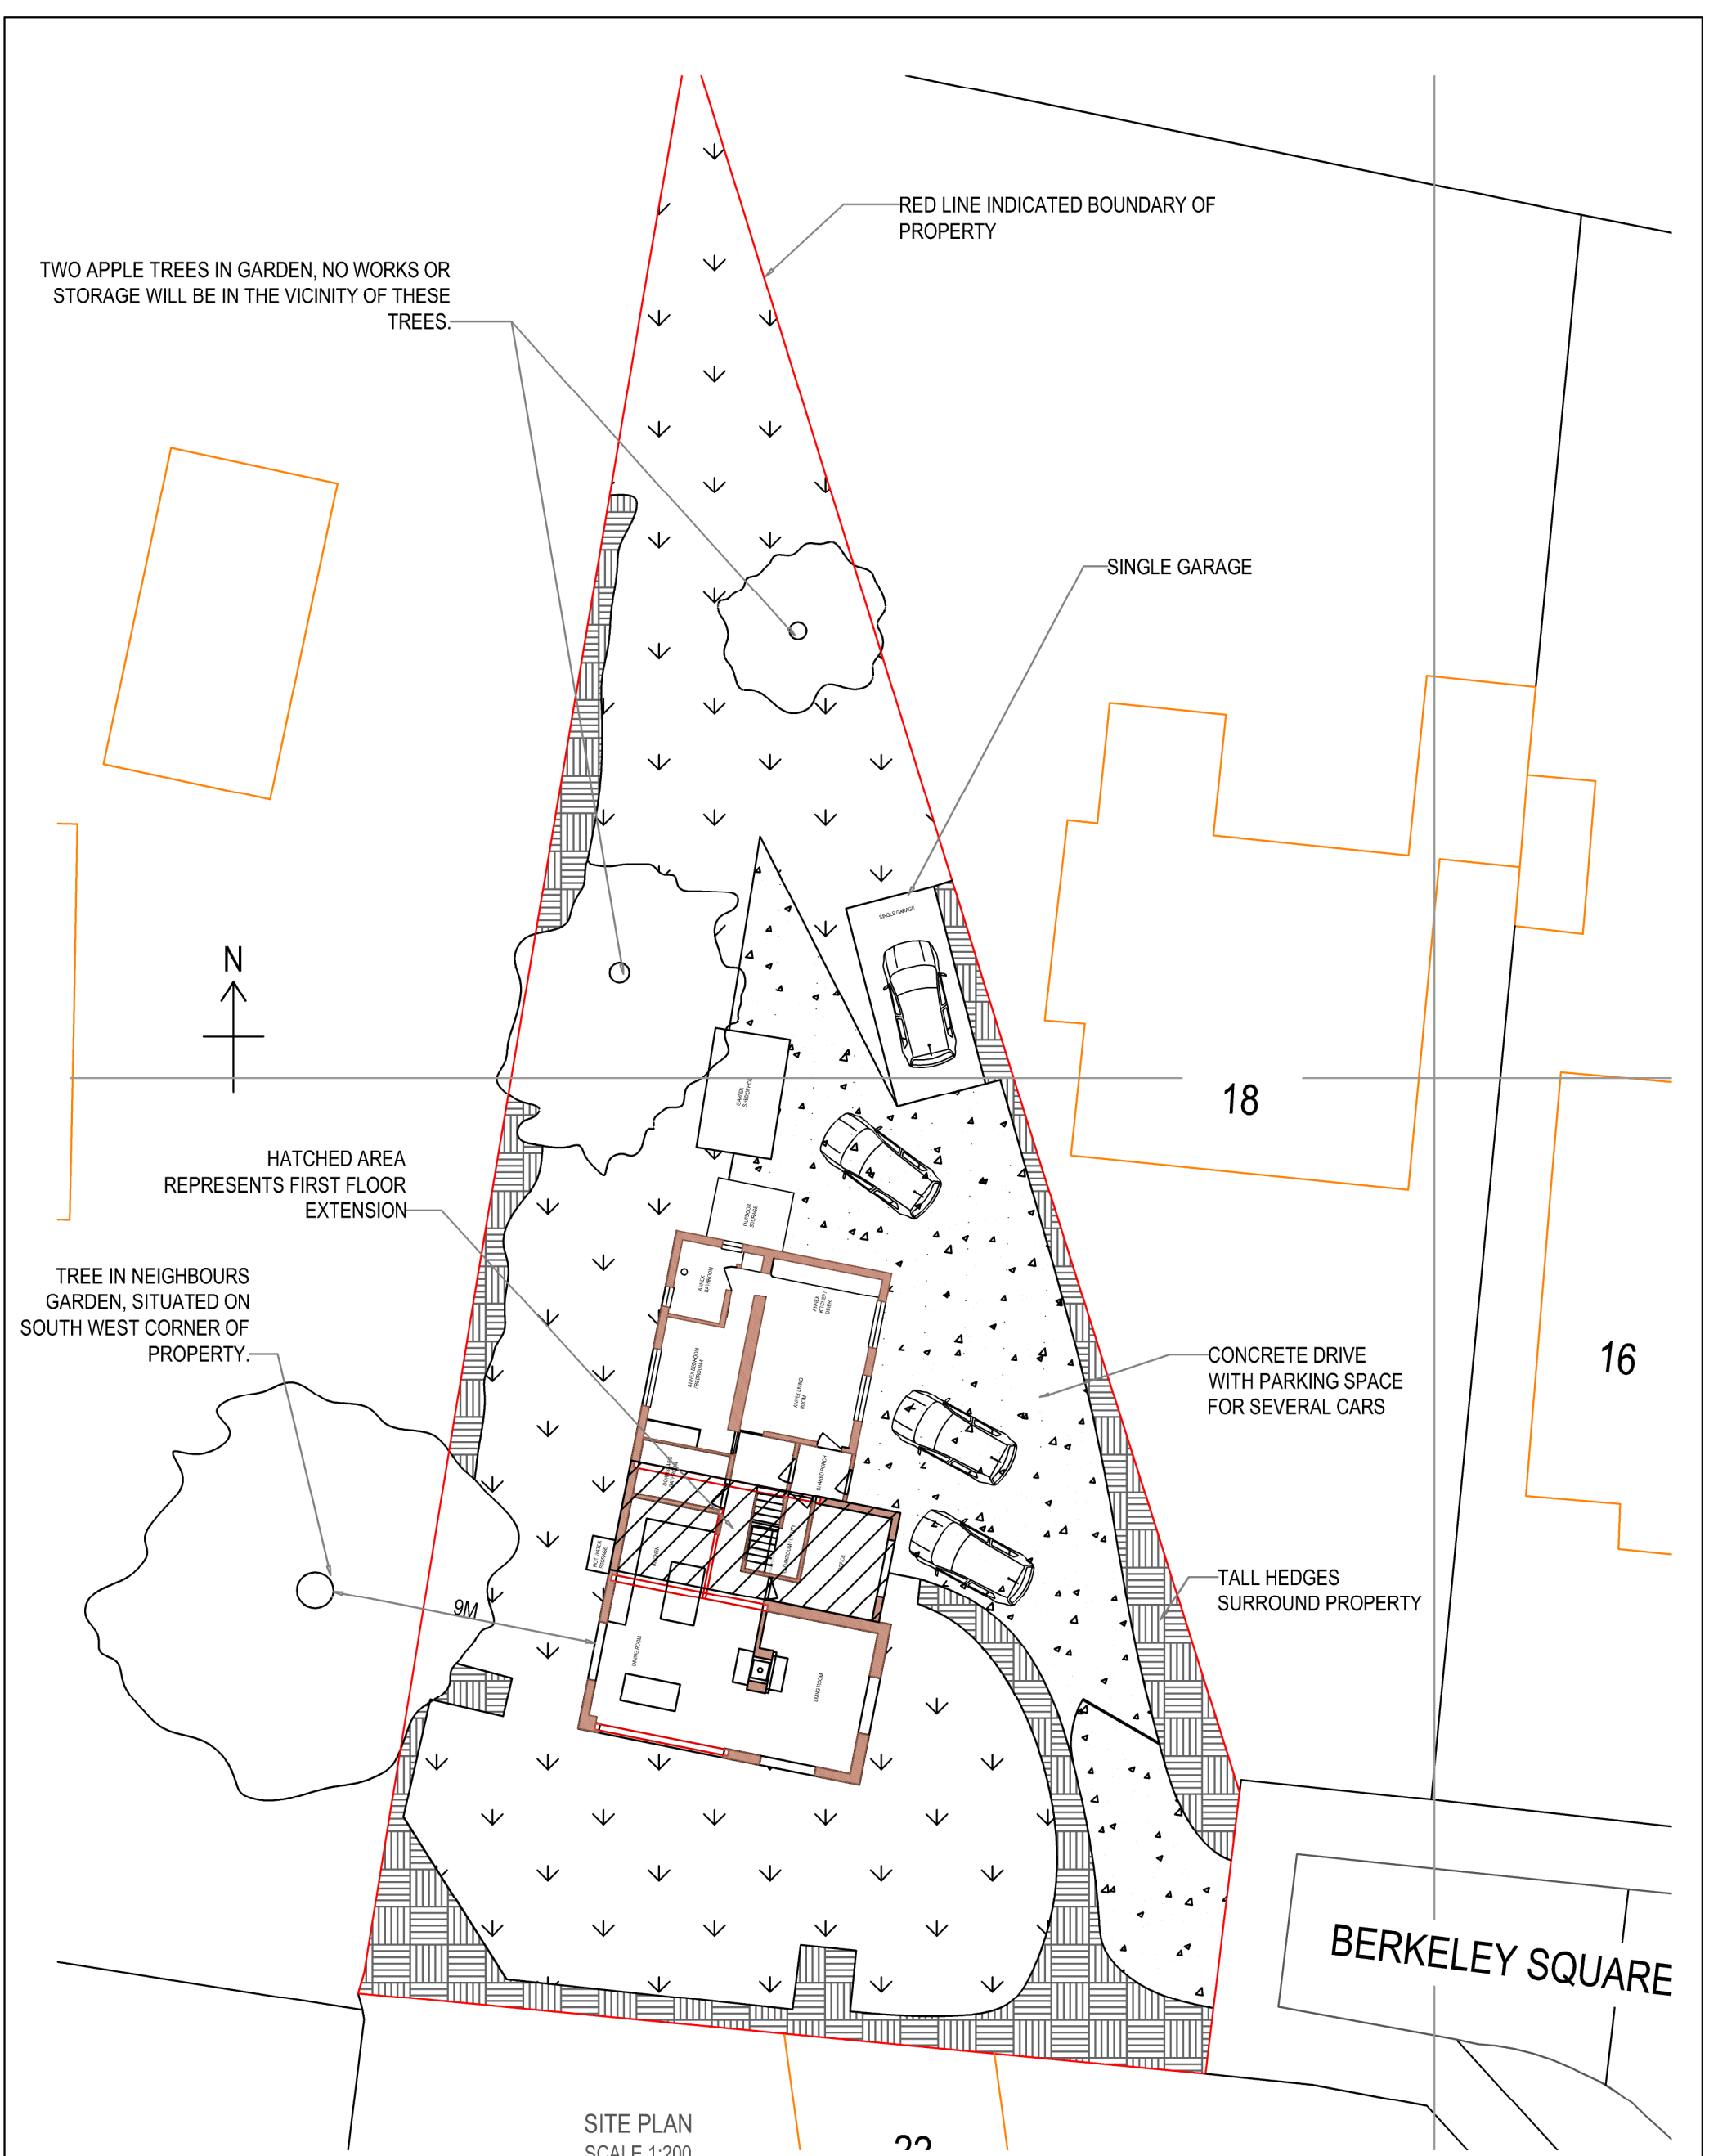

SITE PLAN
SCALE 1:200

1.0	24-10-2017	ISSUED FOR PLANNING	AS	PH	AS
REV.	DATE	DESCRIPTION	DWN	CHKD	APPD
PART NUMBER:			SHEET:		1 of 1
MATERIAL:			SHEET SIZE:		A3
FINISH:			SCALE:		1:1
WEIGHT:			THIRD ANGLE		
QUANTITY :					
UNLESS OTHERWISE SPECIFIED: DIMENSIONS ARE IN MILLIMETERS LINEAR TOLERANCES TO ISO 2768-mk & ANGULAR TOLERANCES TO ISO 2768-C CORNERS TO BE RADIUS R1 OR CHAMFERED 1mm x 45°					
DO NOT SCALE, IF IN DOUBT ASK					



Engineering and Building Consultancy

TITLE:

20 BERKELEY SQUARE - SITE PLAN

DRG:

2000 - 006

REV:

1.0