


Rear


Front

Side


Side

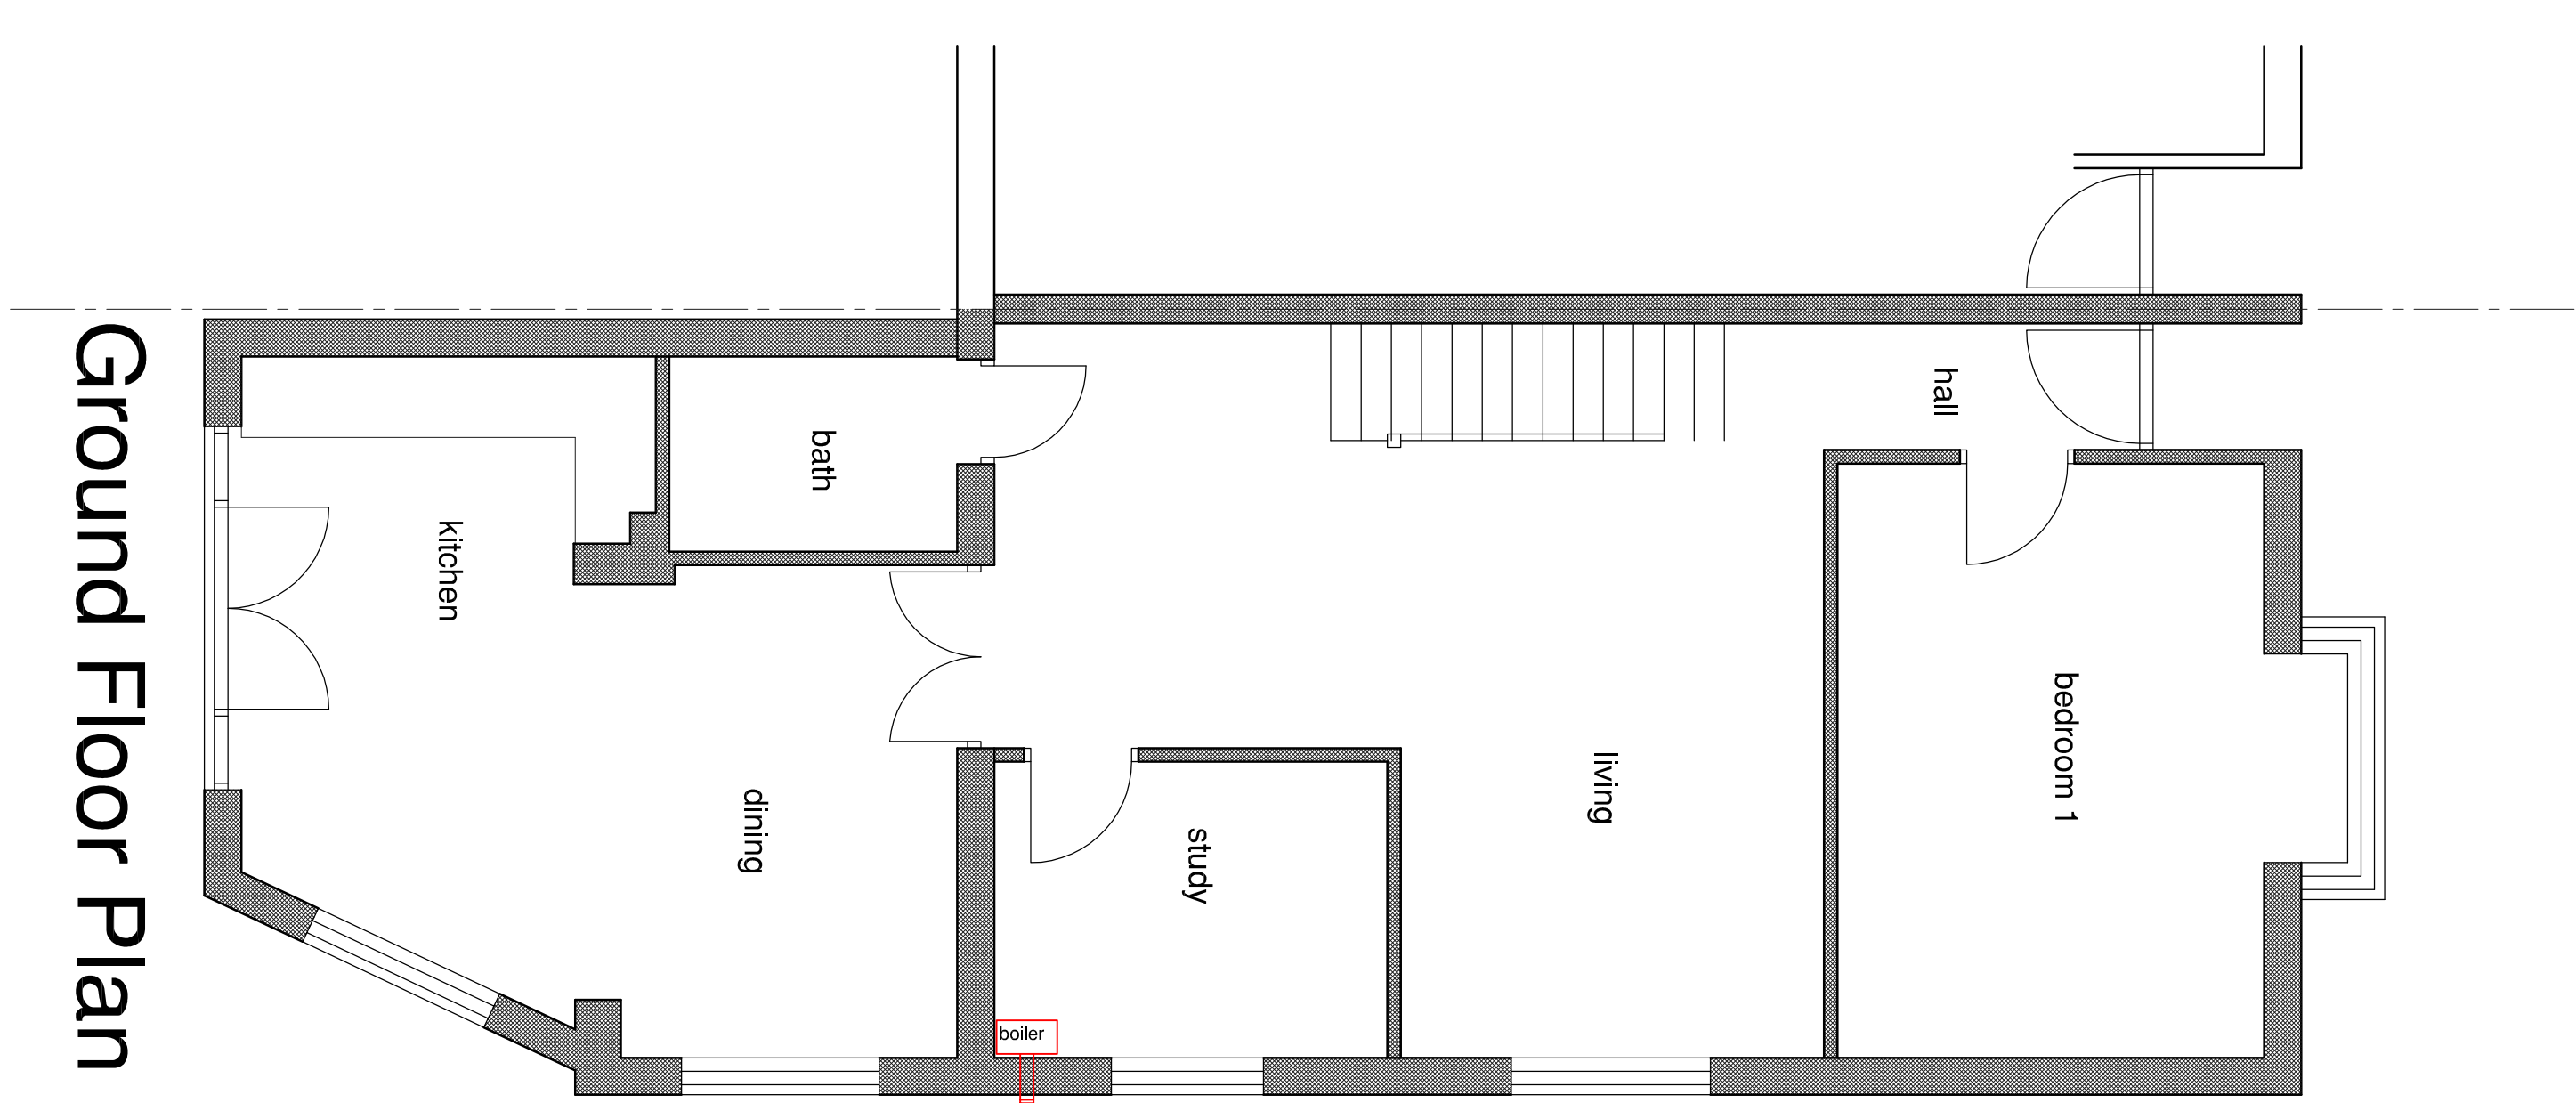

Ground Floor Plan

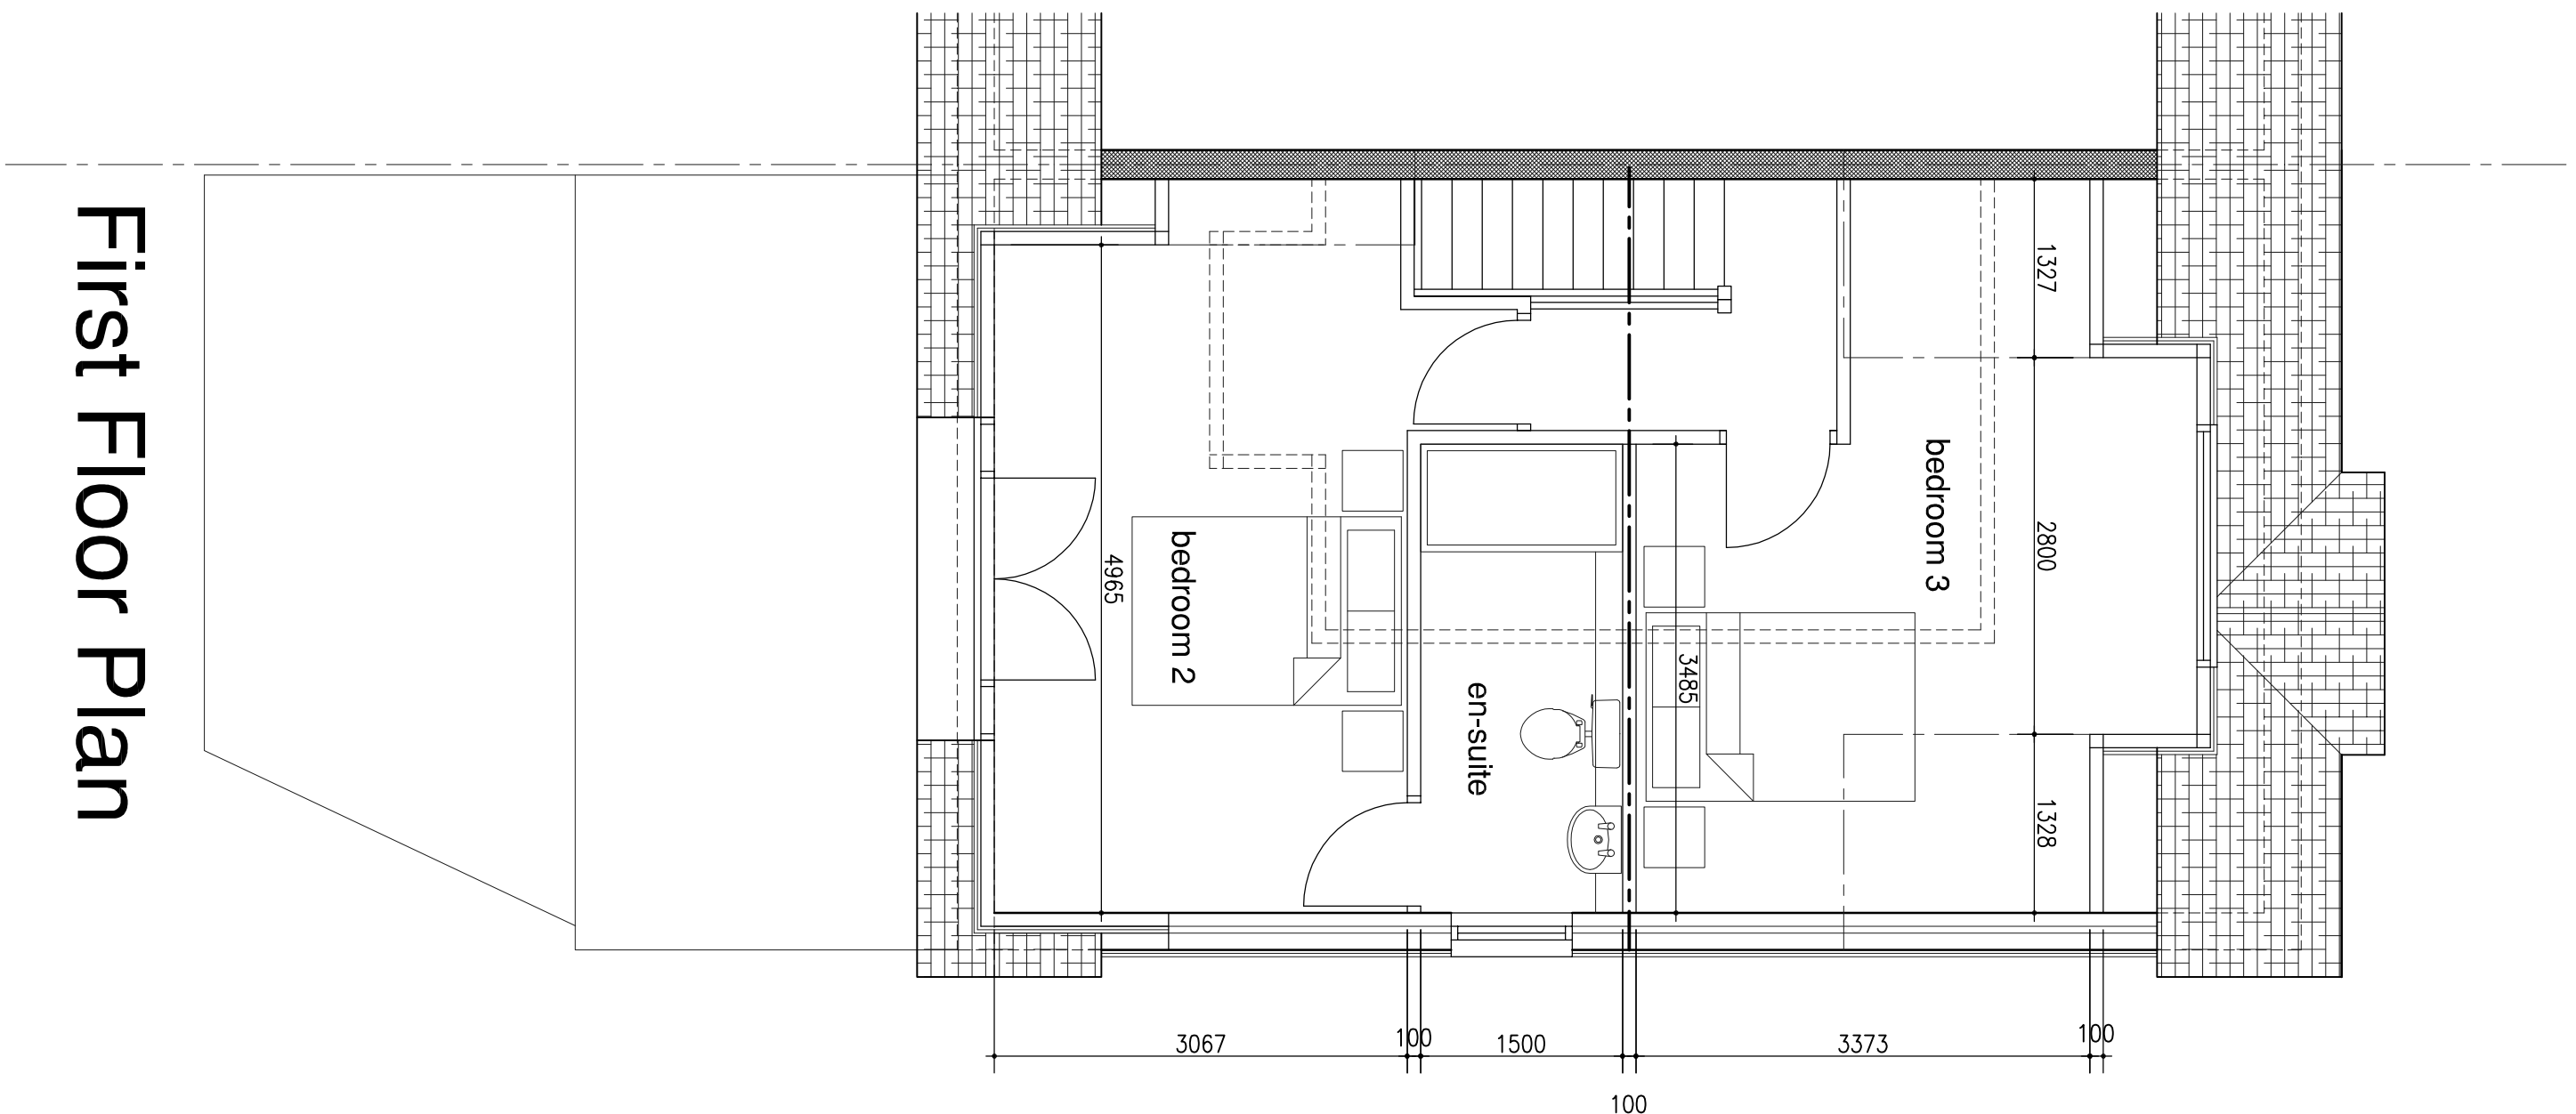

First Floor Plan

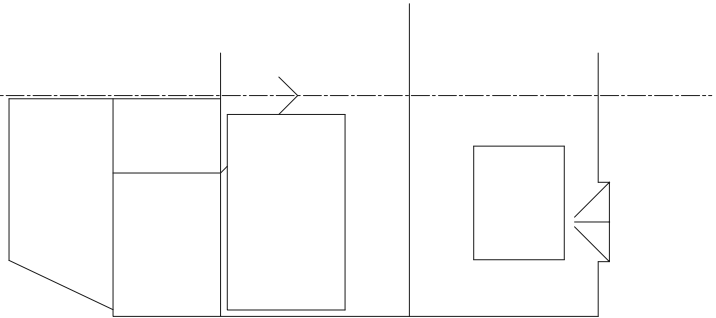

Roof Plan 1:200

C	Existing rear gable added	mww	05.12.17	
B	Bedroom arrangement revised	mww	27.11.17	
A	Rear bedroom window revised	mww	15.11.17	
-	Original Issue			
Rev		Dwn / Date	Chk / Date	

This drawing is copyright and must not be disclosed to third parties without permission

Scaled dimensions are not to be used for construction

4 Queensgate
Queens Road
Fareham
Hampshire
PO16 0NW

Tel: 01329 288611
Fax: 01329 221913
E-mail: admin@m2architecture.com

m2
architecture
architectural technologist

PROJECT

Proposed Alterations to
79 Geoffrey Avenue
Widley, Waterlooville

CLIENT

Mrs J Goodwin

DRAWING TITLE

Plans, Elevations
Proposed

PROJECT NO. 300 REV. C SCALE
17028 1:100 1:50