



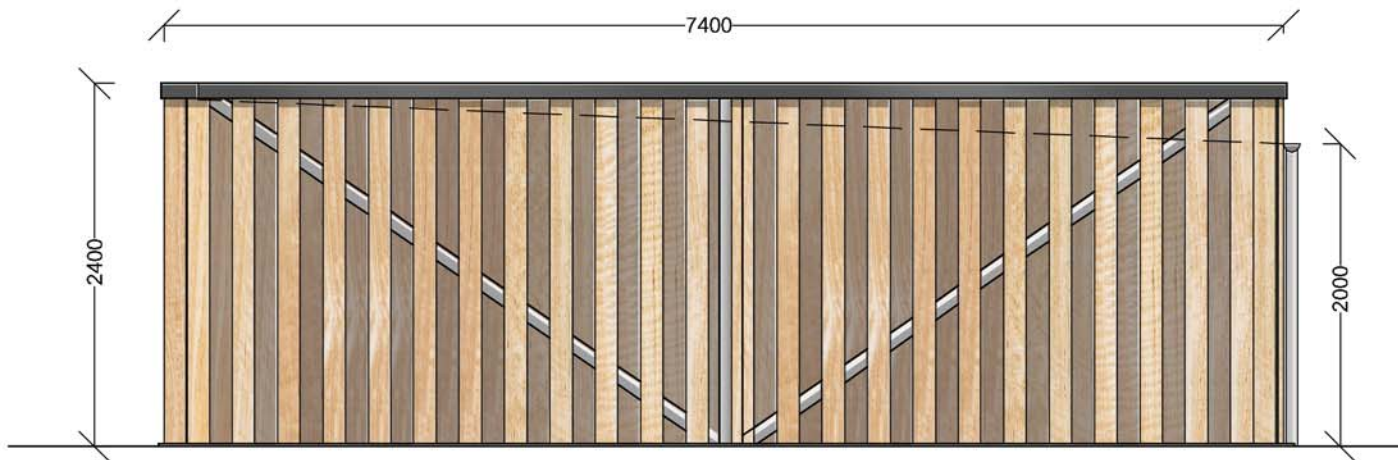


Southern Elevation 1:50 @A3

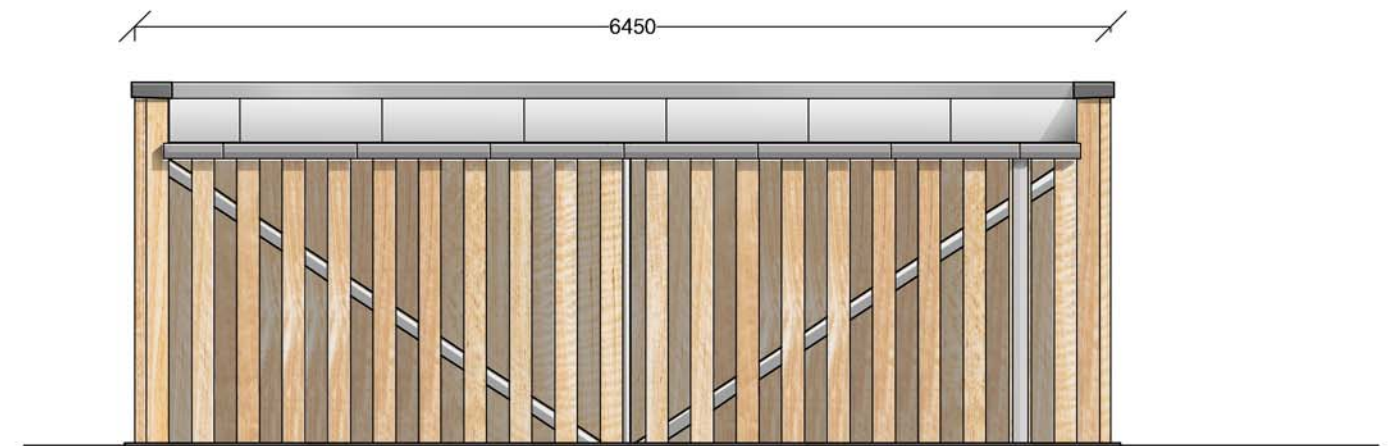


Eastern Elevation




Northern Elevation

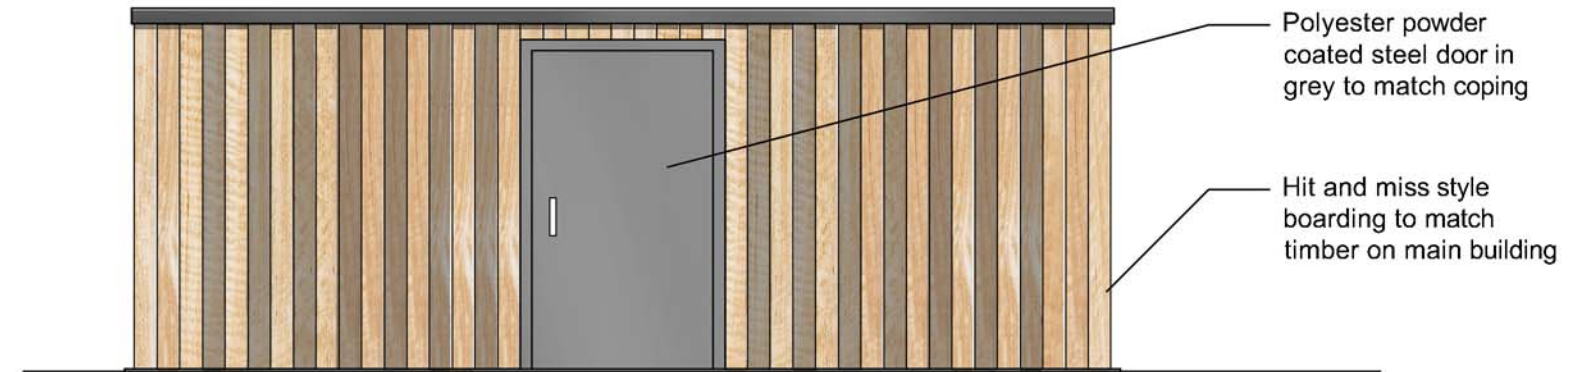

Western Elevation

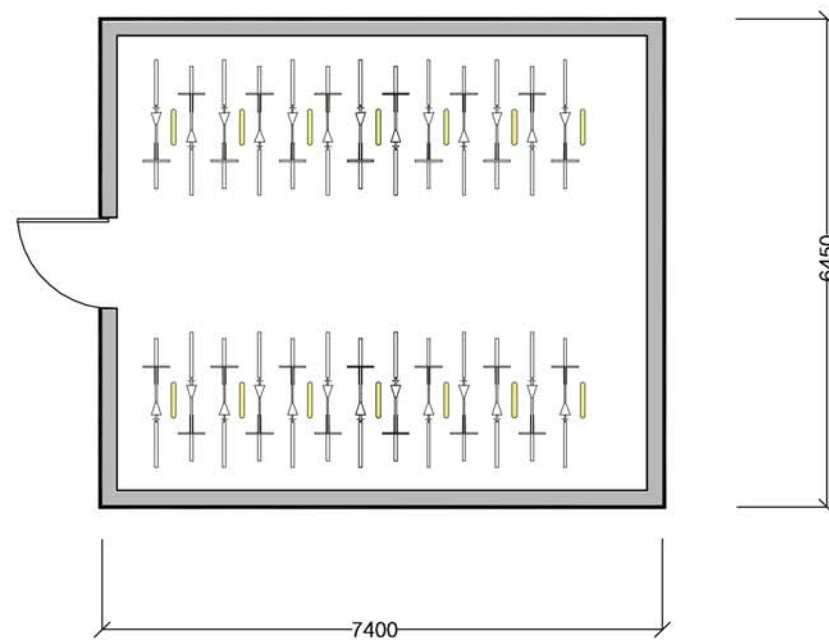

Plan
1:100 @A3

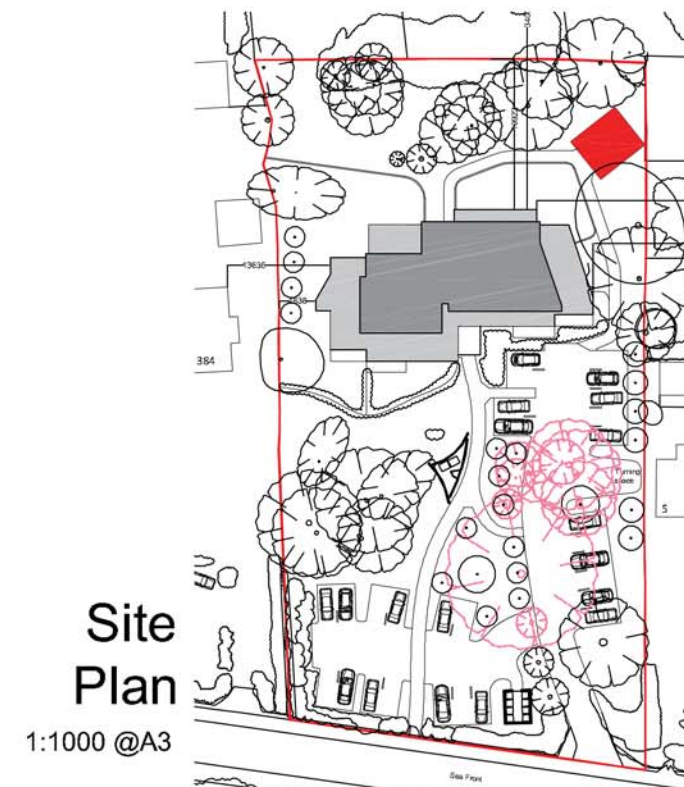

Site Plan
1:1000 @A3

Rev	Date	Details	Drawn	Checked
Issued for: PLANNING				
Project/Client:		Project No: 16054		
Godbey House		Dwg No: P13		
Hayling Island		Rev: B		
Perbury Group		Scale: 1:50 @A3		
Drawing:		Drawn By: OM Date: 07.07.17		
Cycle Store		Checked By: DE Date: 07.07.17		
Plan and Elevations				



27 Glasshouse Studios, Fryern Court Road, Fordingbridge
Hampshire, SP6 1QX
T: (01425) 655806/653639
© BrightSpace Architects Ltd. Contractors must work only to figure dimensions and are to be checked on site.
Registered Office: 17 Northover Rd, Privington, Lymington, Hampshire, SO40 8DU. Registration Number: 0799608