





Proposed Front Elevation

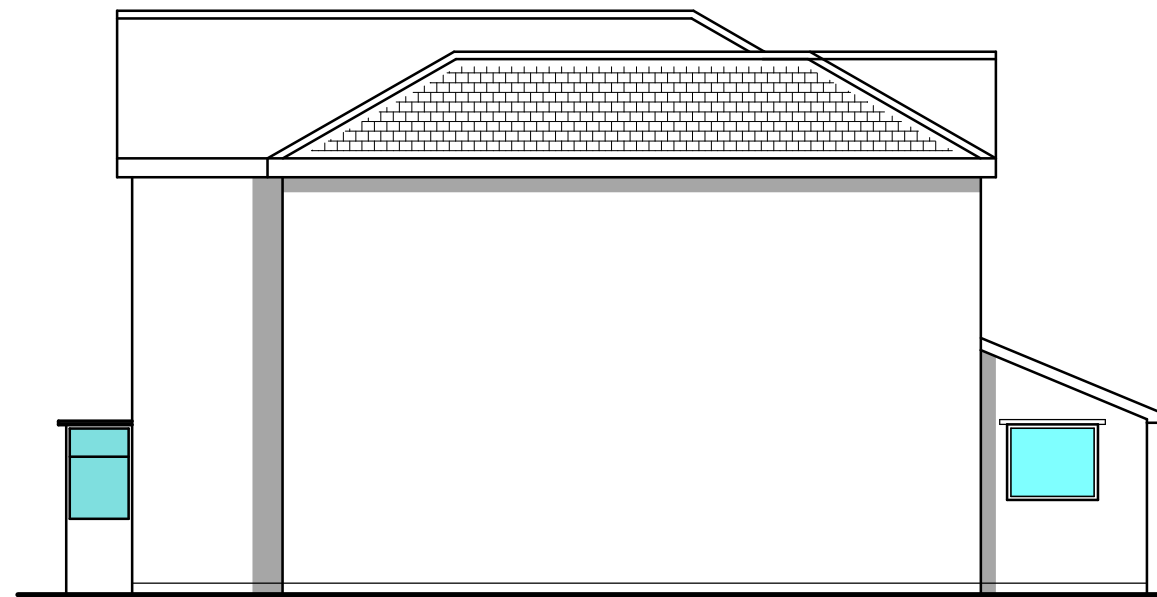



Proposed Side Elevation



Proposed Rear Elevation

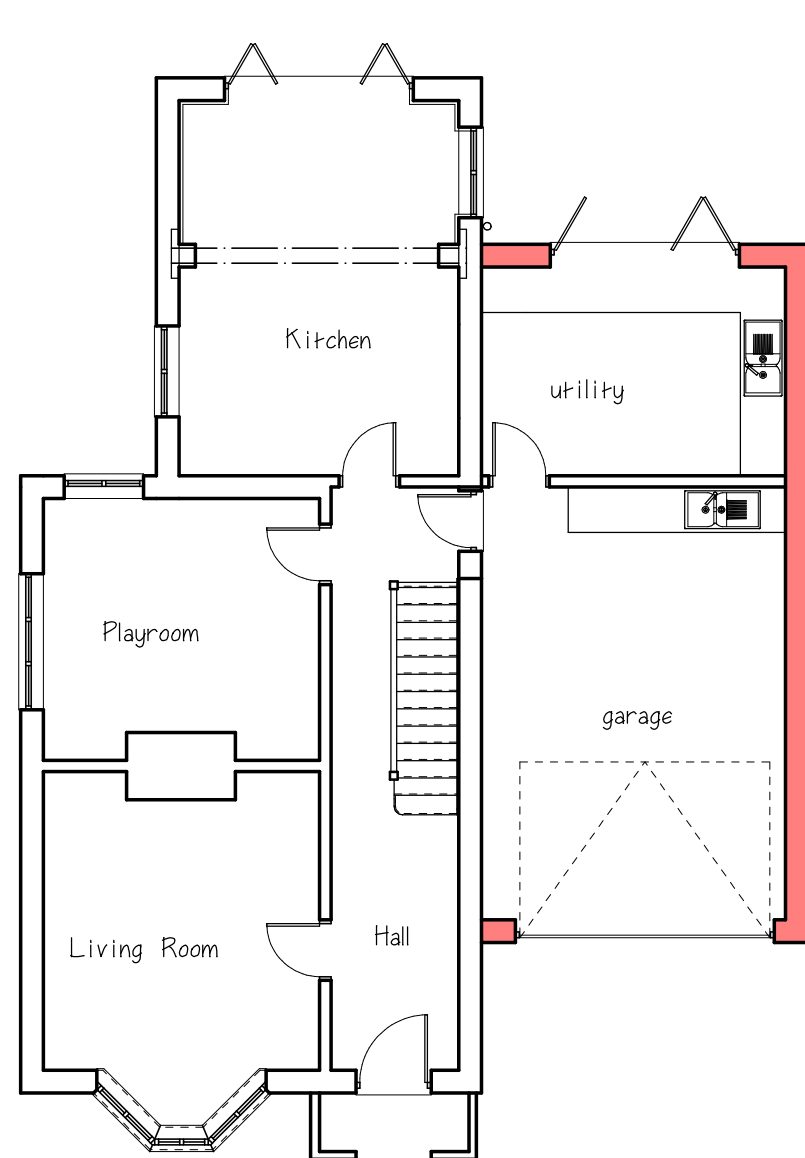

Proposed Ground Floor Plan

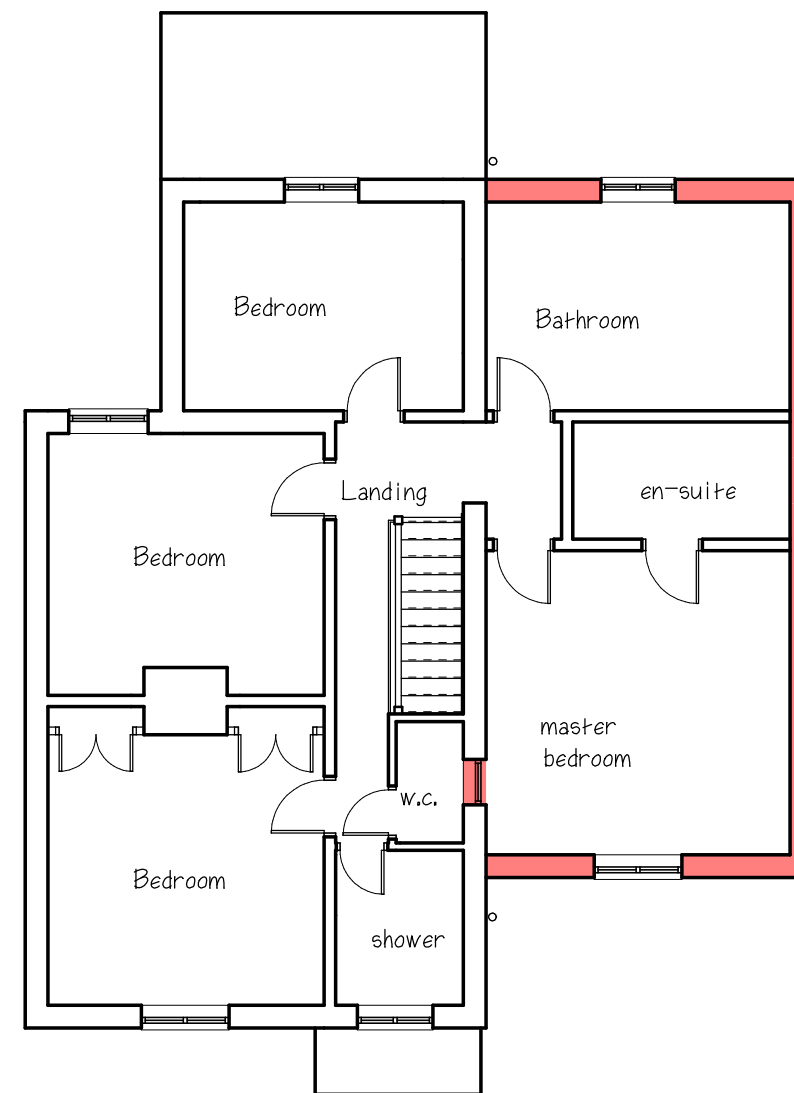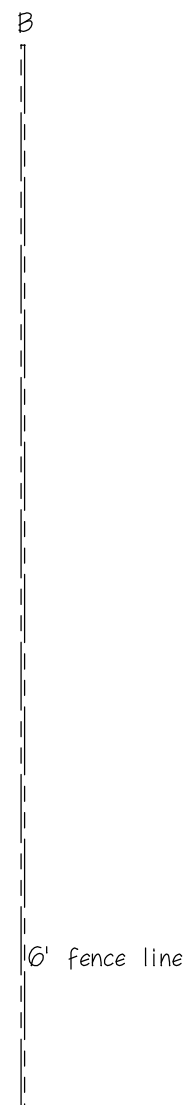

Proposed First Floor Plan

© COPYRIGHT EXISTS ON THE DESIGNS AND INFORMATION SHOWN ON THIS DRAWING. DO NOT SCALE FROM THIS DRAWING EXCEPT FOR PLANNING PURPOSES. THE CONTRACTOR MUST VERIFY ALL DIMENSIONS ON SITE BEFORE MAKING SHOP DRAWINGS OR COMMENCING WORK OF ANY KIND.

REV.	DATE	REVISIONS

CLIENT: Mr & Mrs J Hewett

PROJECT: Two Storey Side Extension

DRAWING: Plans & Elevations Proposed

DATE: 22.02.12 DWG No: 397

SCALE: 1:50 (A1 ORIGINAL)
0 1 2 3 4m

JON BLAKE CONSULTANTS LTD CHARTERED SURVEYORS



THE COTTAGE, PENING PLACE, PETERFELD, HANTS, GU31 4EP
TEL: 01730 710546 EMAIL: info@jbc-hants.co.uk