


0 2.5m 5m

 

Birch Plots - 76, 77
Palm Plots - 78, 79, 80

Palm Floor Area :
GF: 33.89 sqm 364.79 sq ft
FF: 34.00 sqm 365.97 sq ft
TOTAL: 67.89 sqm 730.76 sq ft

Birch Floor Area :
GF: 37.26 sqm 401.06 sq ft
FF: 37.26 sqm 401.06 sq ft
TOTAL: 74.52 sqm 802.13 sq ft



Front Elevation


Plot 76

Plot 77

Plot 78

Plot 79

Plot 80

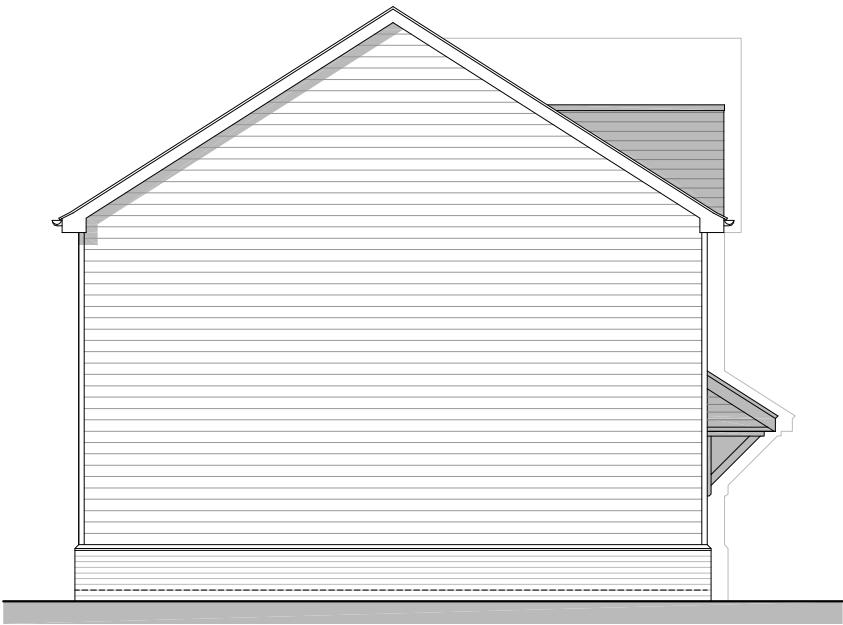

Side Elevation A

Plot 76

REV.	DATE	REVISIONS:	By
B	21/04/17	First floor bathroom window added to plots 76 & 77	RB

Planning

© COPYRIGHT EXISTS ON THE DESIGNS AND INFORMATION SHOWN ON THIS DRAWING
This drawing may be scaled or cross referenced to the scale bar for planning application purposes only. Do not scale for any other purpose, use figured dimensions only. Subject to site survey and all necessary consents.
All dimensions to be checked by user and any discrepancies, errors or omissions to be reported to the Architect before work commences. This drawing is to be read in conjunction with all other relevant materials.

CLIENT: Bellway Homes LTD (Wessex)		PROJECT: Land West of Horndean Road Emsworth		Broadmede House Farnham Business Park Weydon Lane Farnham Surrey GU9 8QT Tel. 01252 267878 info@osparchitecture.com www.osparchitecture.com  O'KEEFE SCANLON LIMITED
SCALE: 1:100 (A3 ORIGINAL)		DRAWING: Block 76 - 80 Front & Side Elevations		
DRAWN: KLH DATE: 24.03.17	16386	P161	B	