



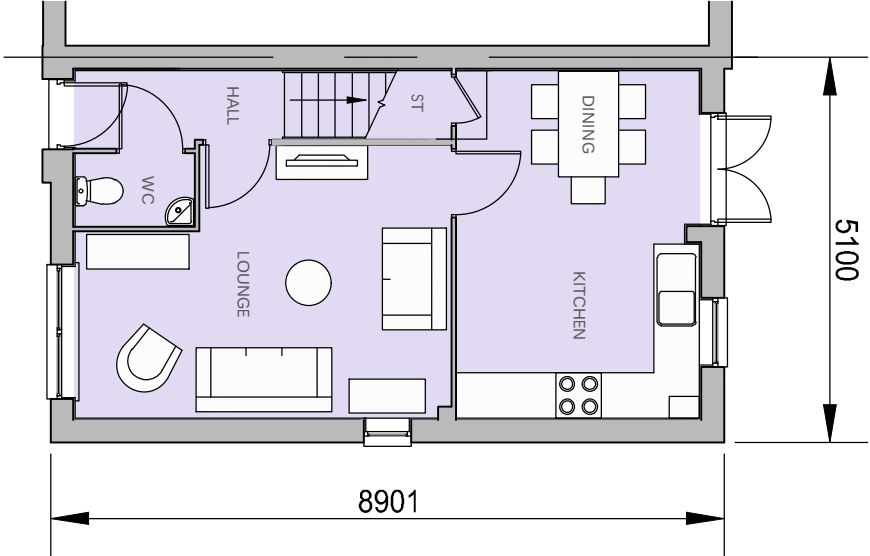

GROUND FLOOR PLAN

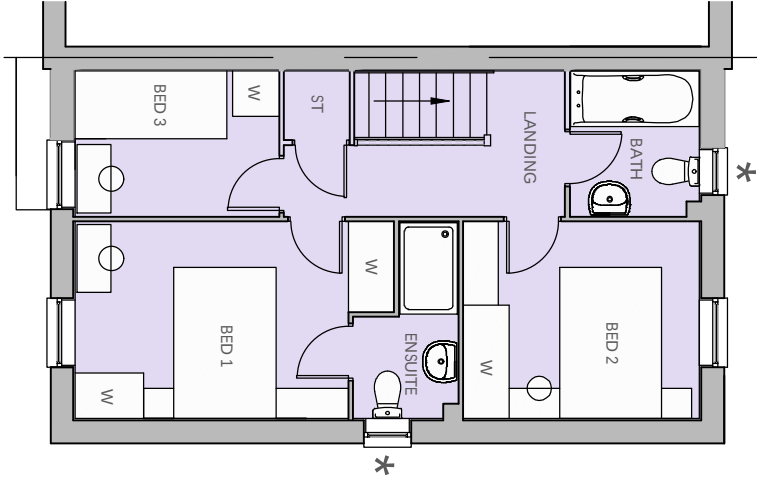

FIRST FLOOR PLAN

* Obscure Glazed Windows

PLOT 132 (AS)

3 BED (5 PERSON)
HOUSE
2.0 STOREY
830 SqFt

Project:
HAVANT ROAD,
EMSWORTH

Title:
MAINSTONE
FLOOR PLANS

Drawn by : RKDB Checked by : MAH

Scale @ A3:
0 1 2 3 4 5m

Scale 1:100

Date: OCTOBER 2017

Rev	Date	Drawn	Checked

Drig No: CB_15_105_MA_P04 Rev: ☐

Client:

 **BARRATT**
HOMES

