


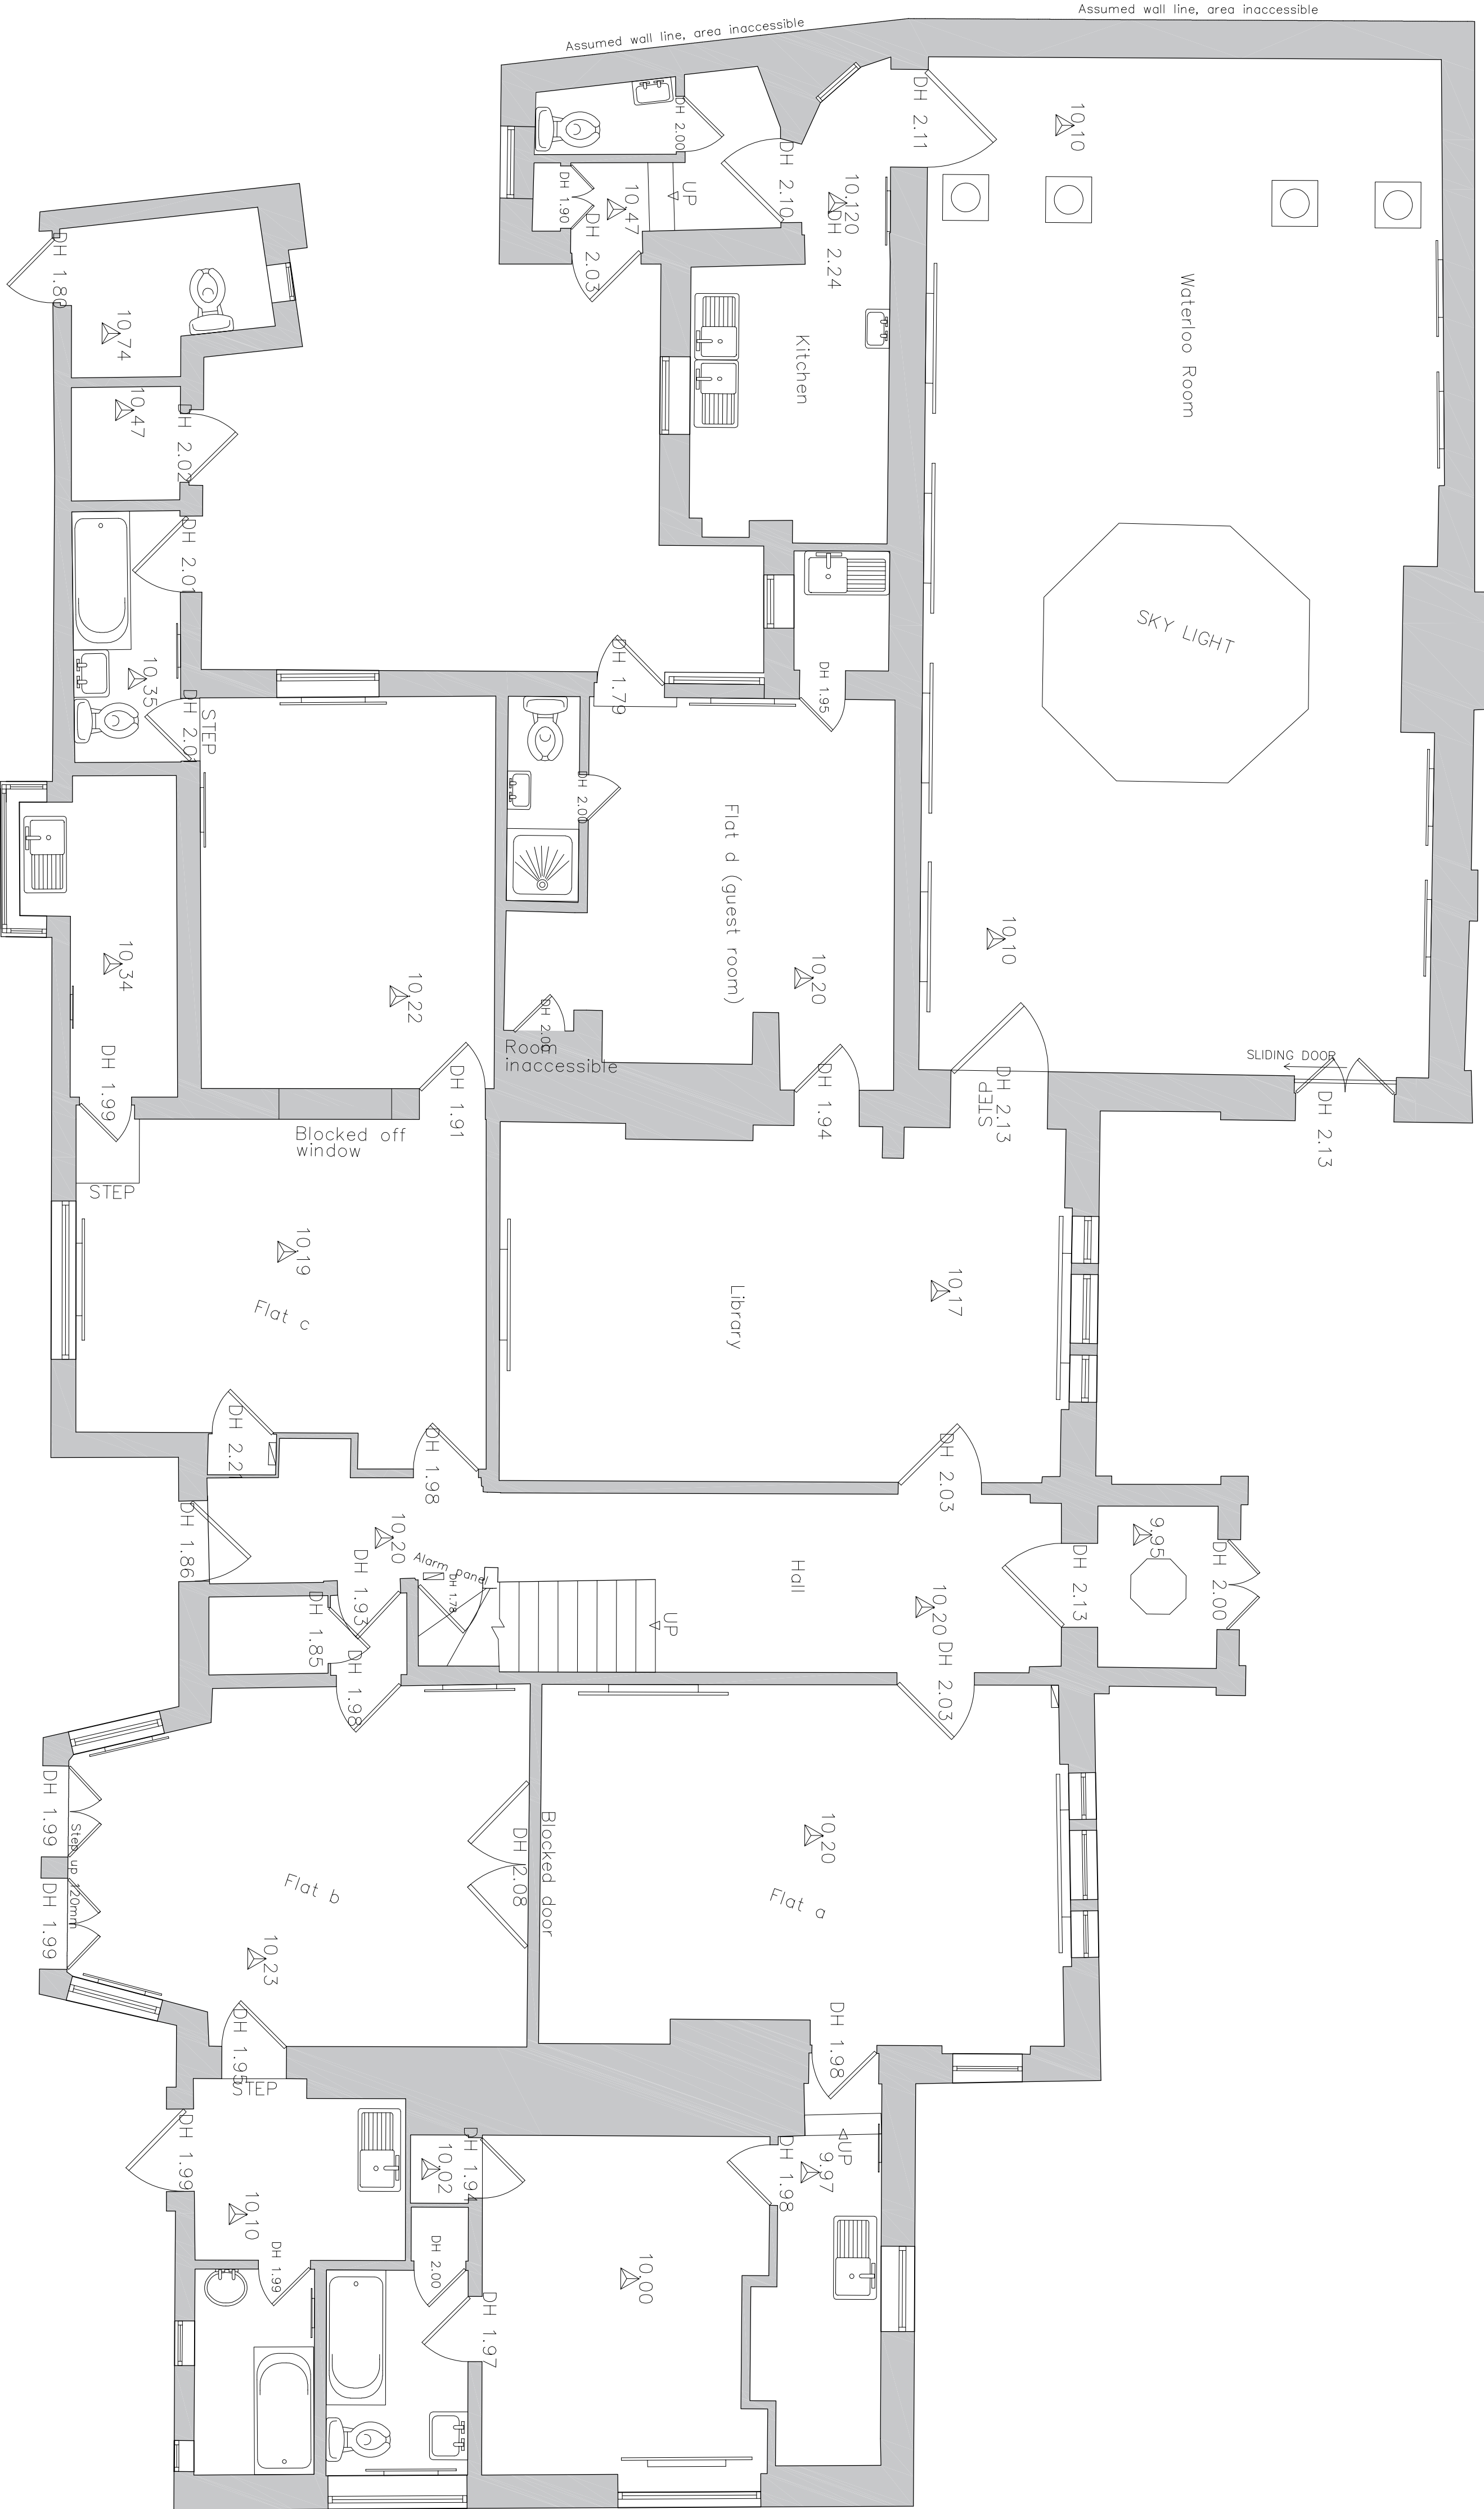


GROUND FLOOR PLAN

notes:

revisions:

revisions:

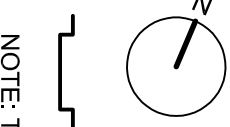

NOTE: The contractor is responsible for checking all site dimensions and levels. These should be checked prior to the ordering of any components and before the commencement of the works. All discrepancies should be brought to the attention of the Contract Administrator

100mm @A1 15mm @A3

Manor Trust

Additions and Alterations

The Elms, Lower Road, Bedhampton

drawing Information

title : The Elms Existing
status :
date :
scale :
drawn :
checked :

Information
October 17
150 @ A1
JS
pwp architects
5416
dwp
1207
rev: /



pwp architects
17 St South Street, Havant, Hampshire PO9 1BZ
t: 02392 482484 f: 02392 481152
e: design@pwp-architects.com
w: www.pwp-architects.com