



Boundary fence

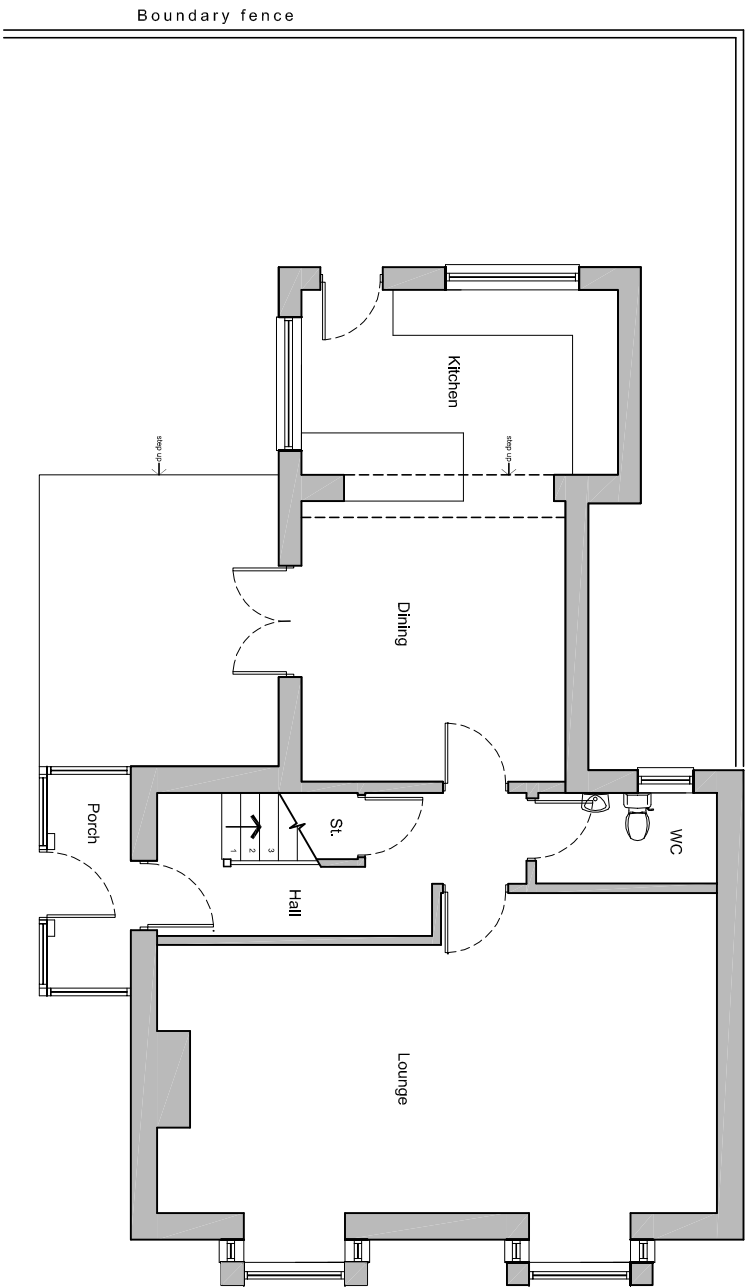

Ground floor plan

Existing floor plans scale 1:100

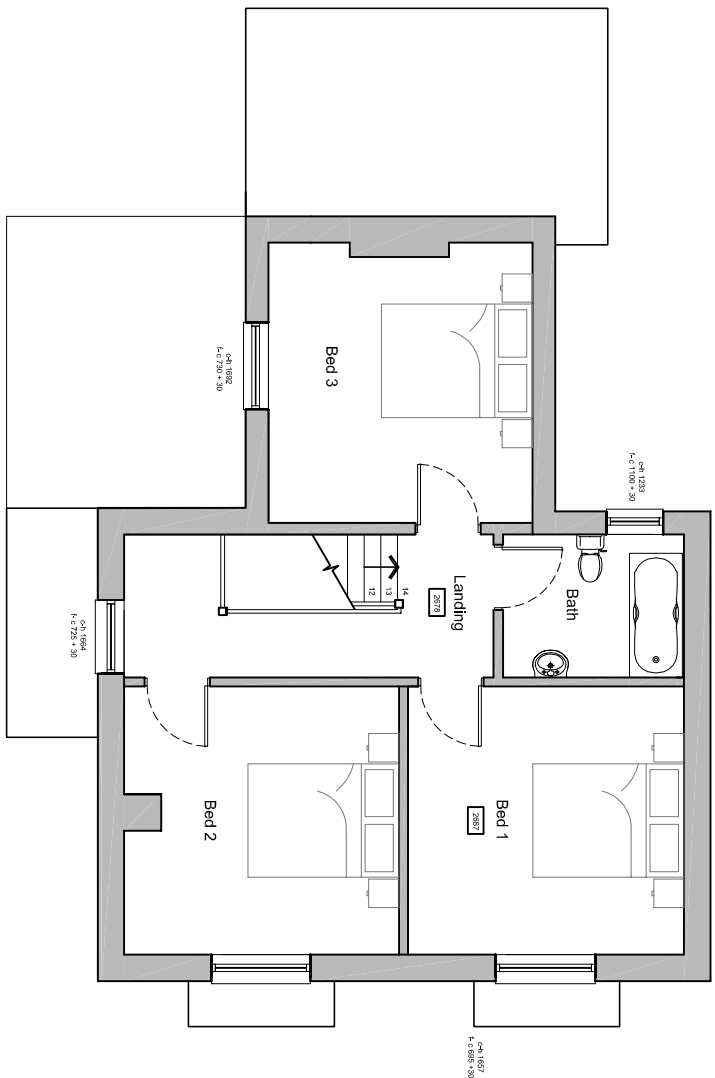

First floor plan


NOTES:

Dimensions to be checked on site before commencing work. Any discrepancies shall be reported to the architect immediately.

Do not scale from these drawings except for planning purposes. Use figured dimensions only.


Where applicable this drawing is to be read in conjunction with other consultants' drawings.

Ordinance Survey, (c) Crown Copyright 2017.
All rights reserved. Licence number 100022432

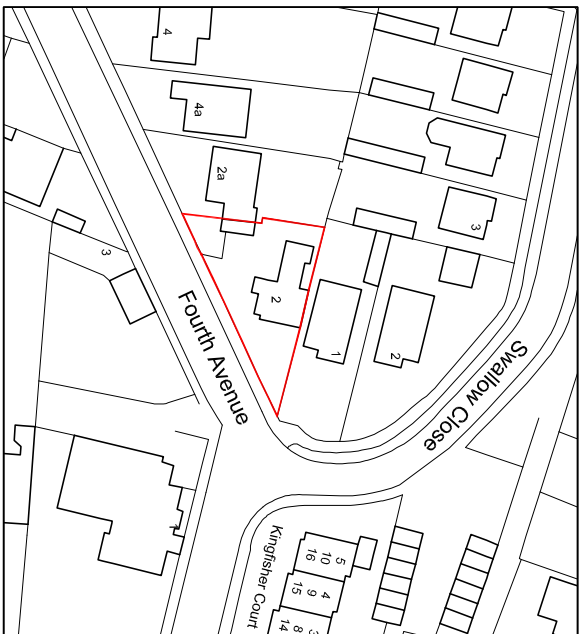


Location plan

scale 1:1250

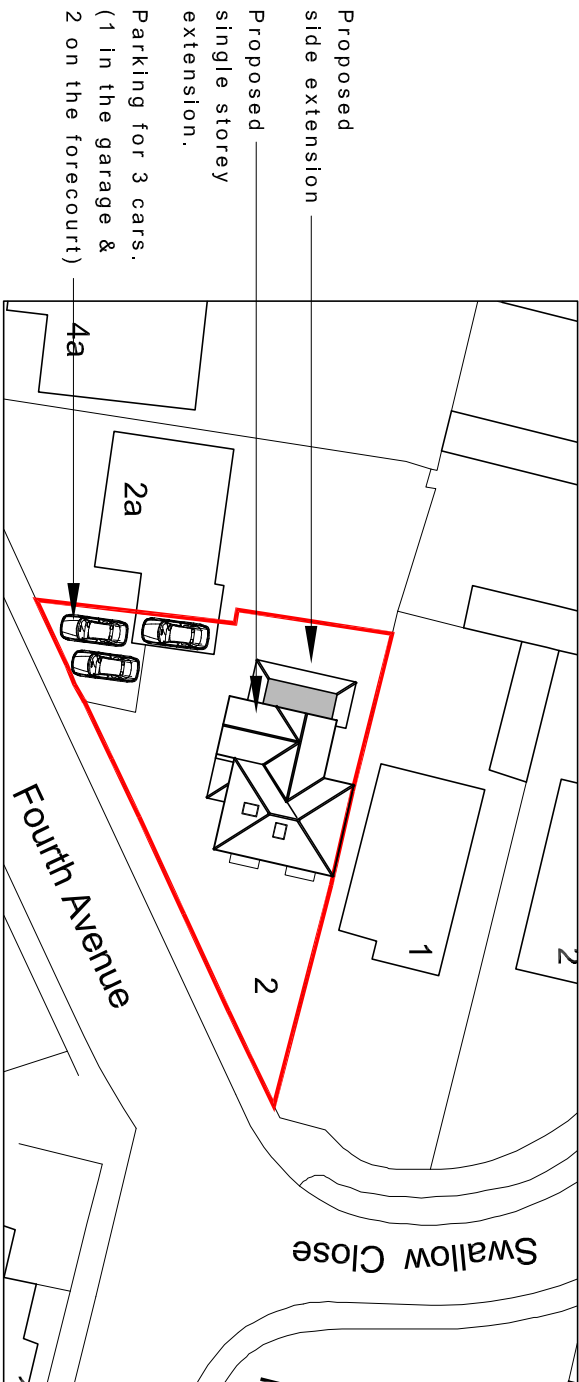

Proposed site plan

scale 1:500

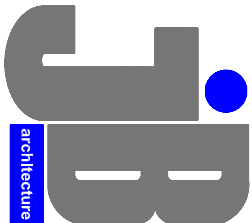

JIMMY BESSANT ARCHITECTURE
TEL: 01243 373620 M: 07769904282
E: jimmy@jb-architecture.co.uk
Web: www.jb-architecture.co.uk

REV	DATE	DESCRIPTION	BY
A	17/03/17	Final drawings issued to location plan & 3 car park spaces highlighted on proposed site plan.	JB

For
MR & MRS HORTER
Project
**PROPOSED EXTENSION AT
2 FOURTH AVENUE
DENVILLES
PO9 2QX**

Title
**EXISTING FLOOR PLANS,
SITE & LOCATION PLANS**

Date	Drawn	Scale	Checked
SEP 2017	JB	As shown @ A3	-
Job Number	Drawing Number	Revision	
PL10017	40	A	