



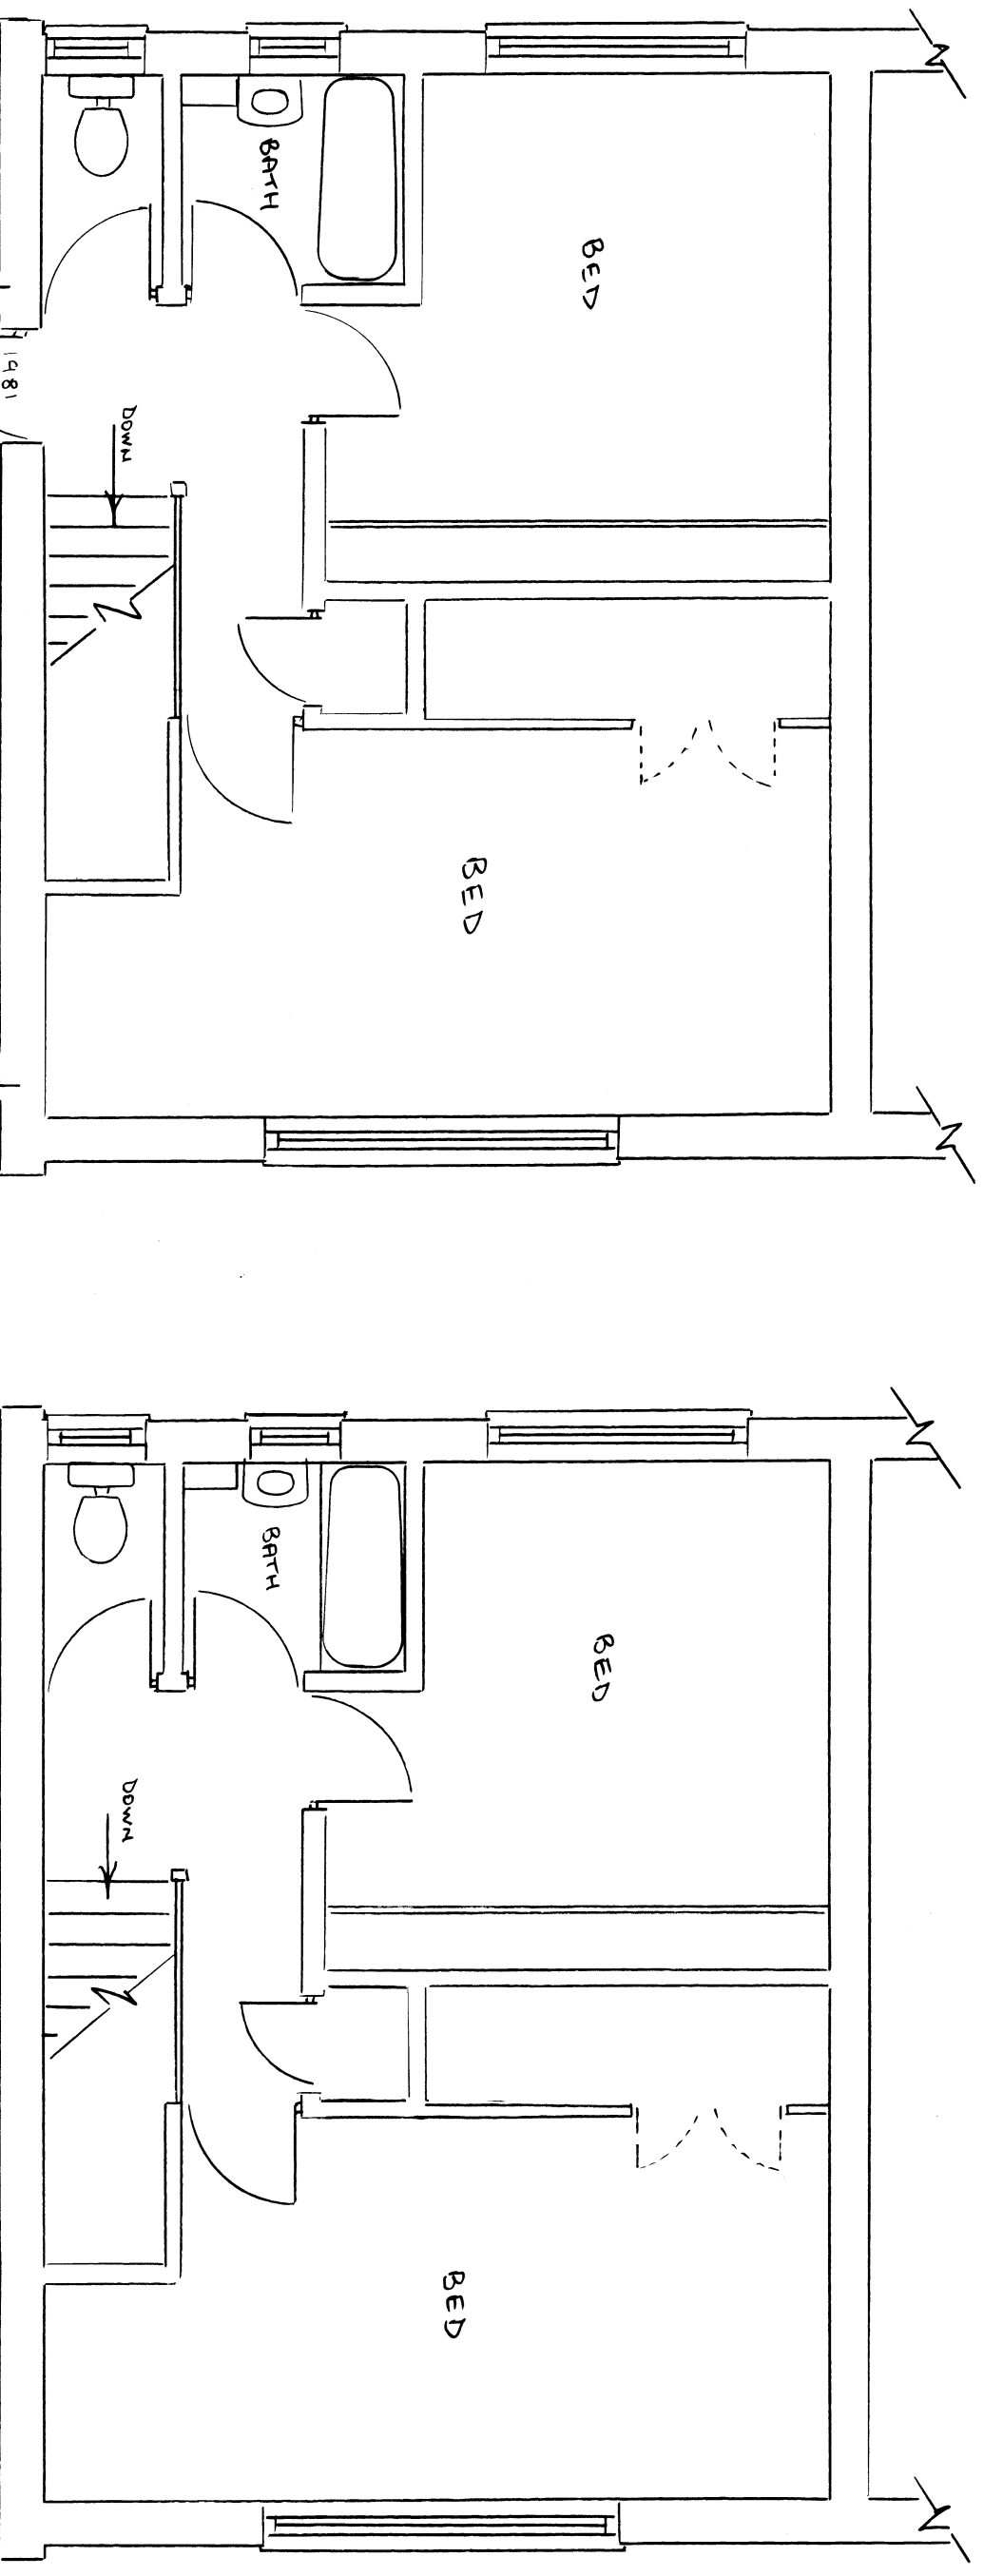

EXISTING FIRST FLOOR

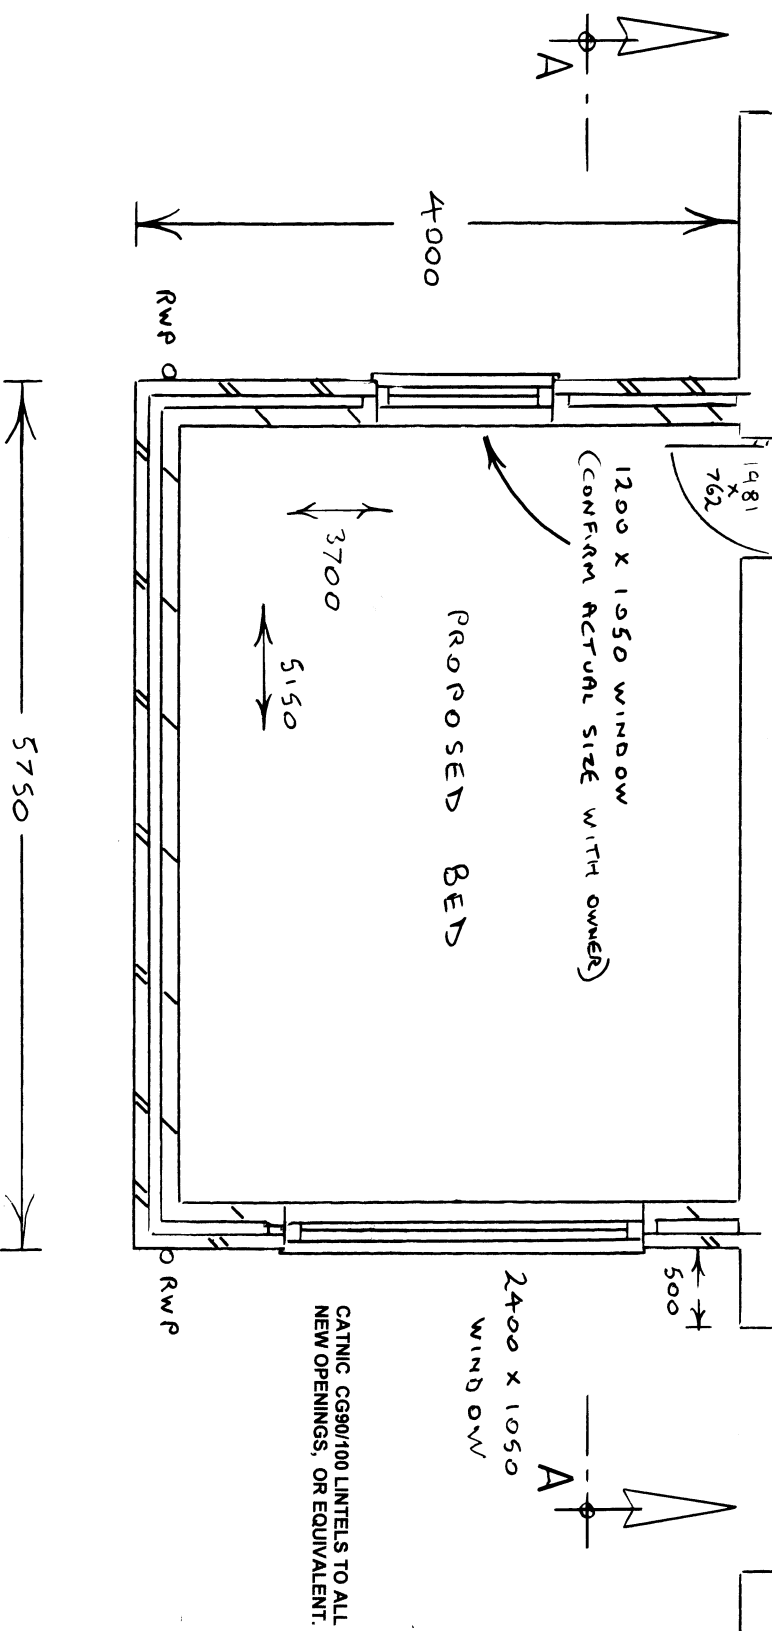

CATNIG CG90/100 LINTELS TO ALL NEW OPENINGS, OR EQUIVALENT.

2400 X 1050 WINDOW

PROPOSED FIRST FLOOR 1:50

ROGER CLARK (ARCHITECTURAL SERVICES)	
Tel: 023 9237 3841	
PLAN No: 24430 / 2	
First Floor Plans	Scale: 1:50 @A3
PROPOSED EXTENSION	
1 LASHAM GREEN	
HAVANT	