


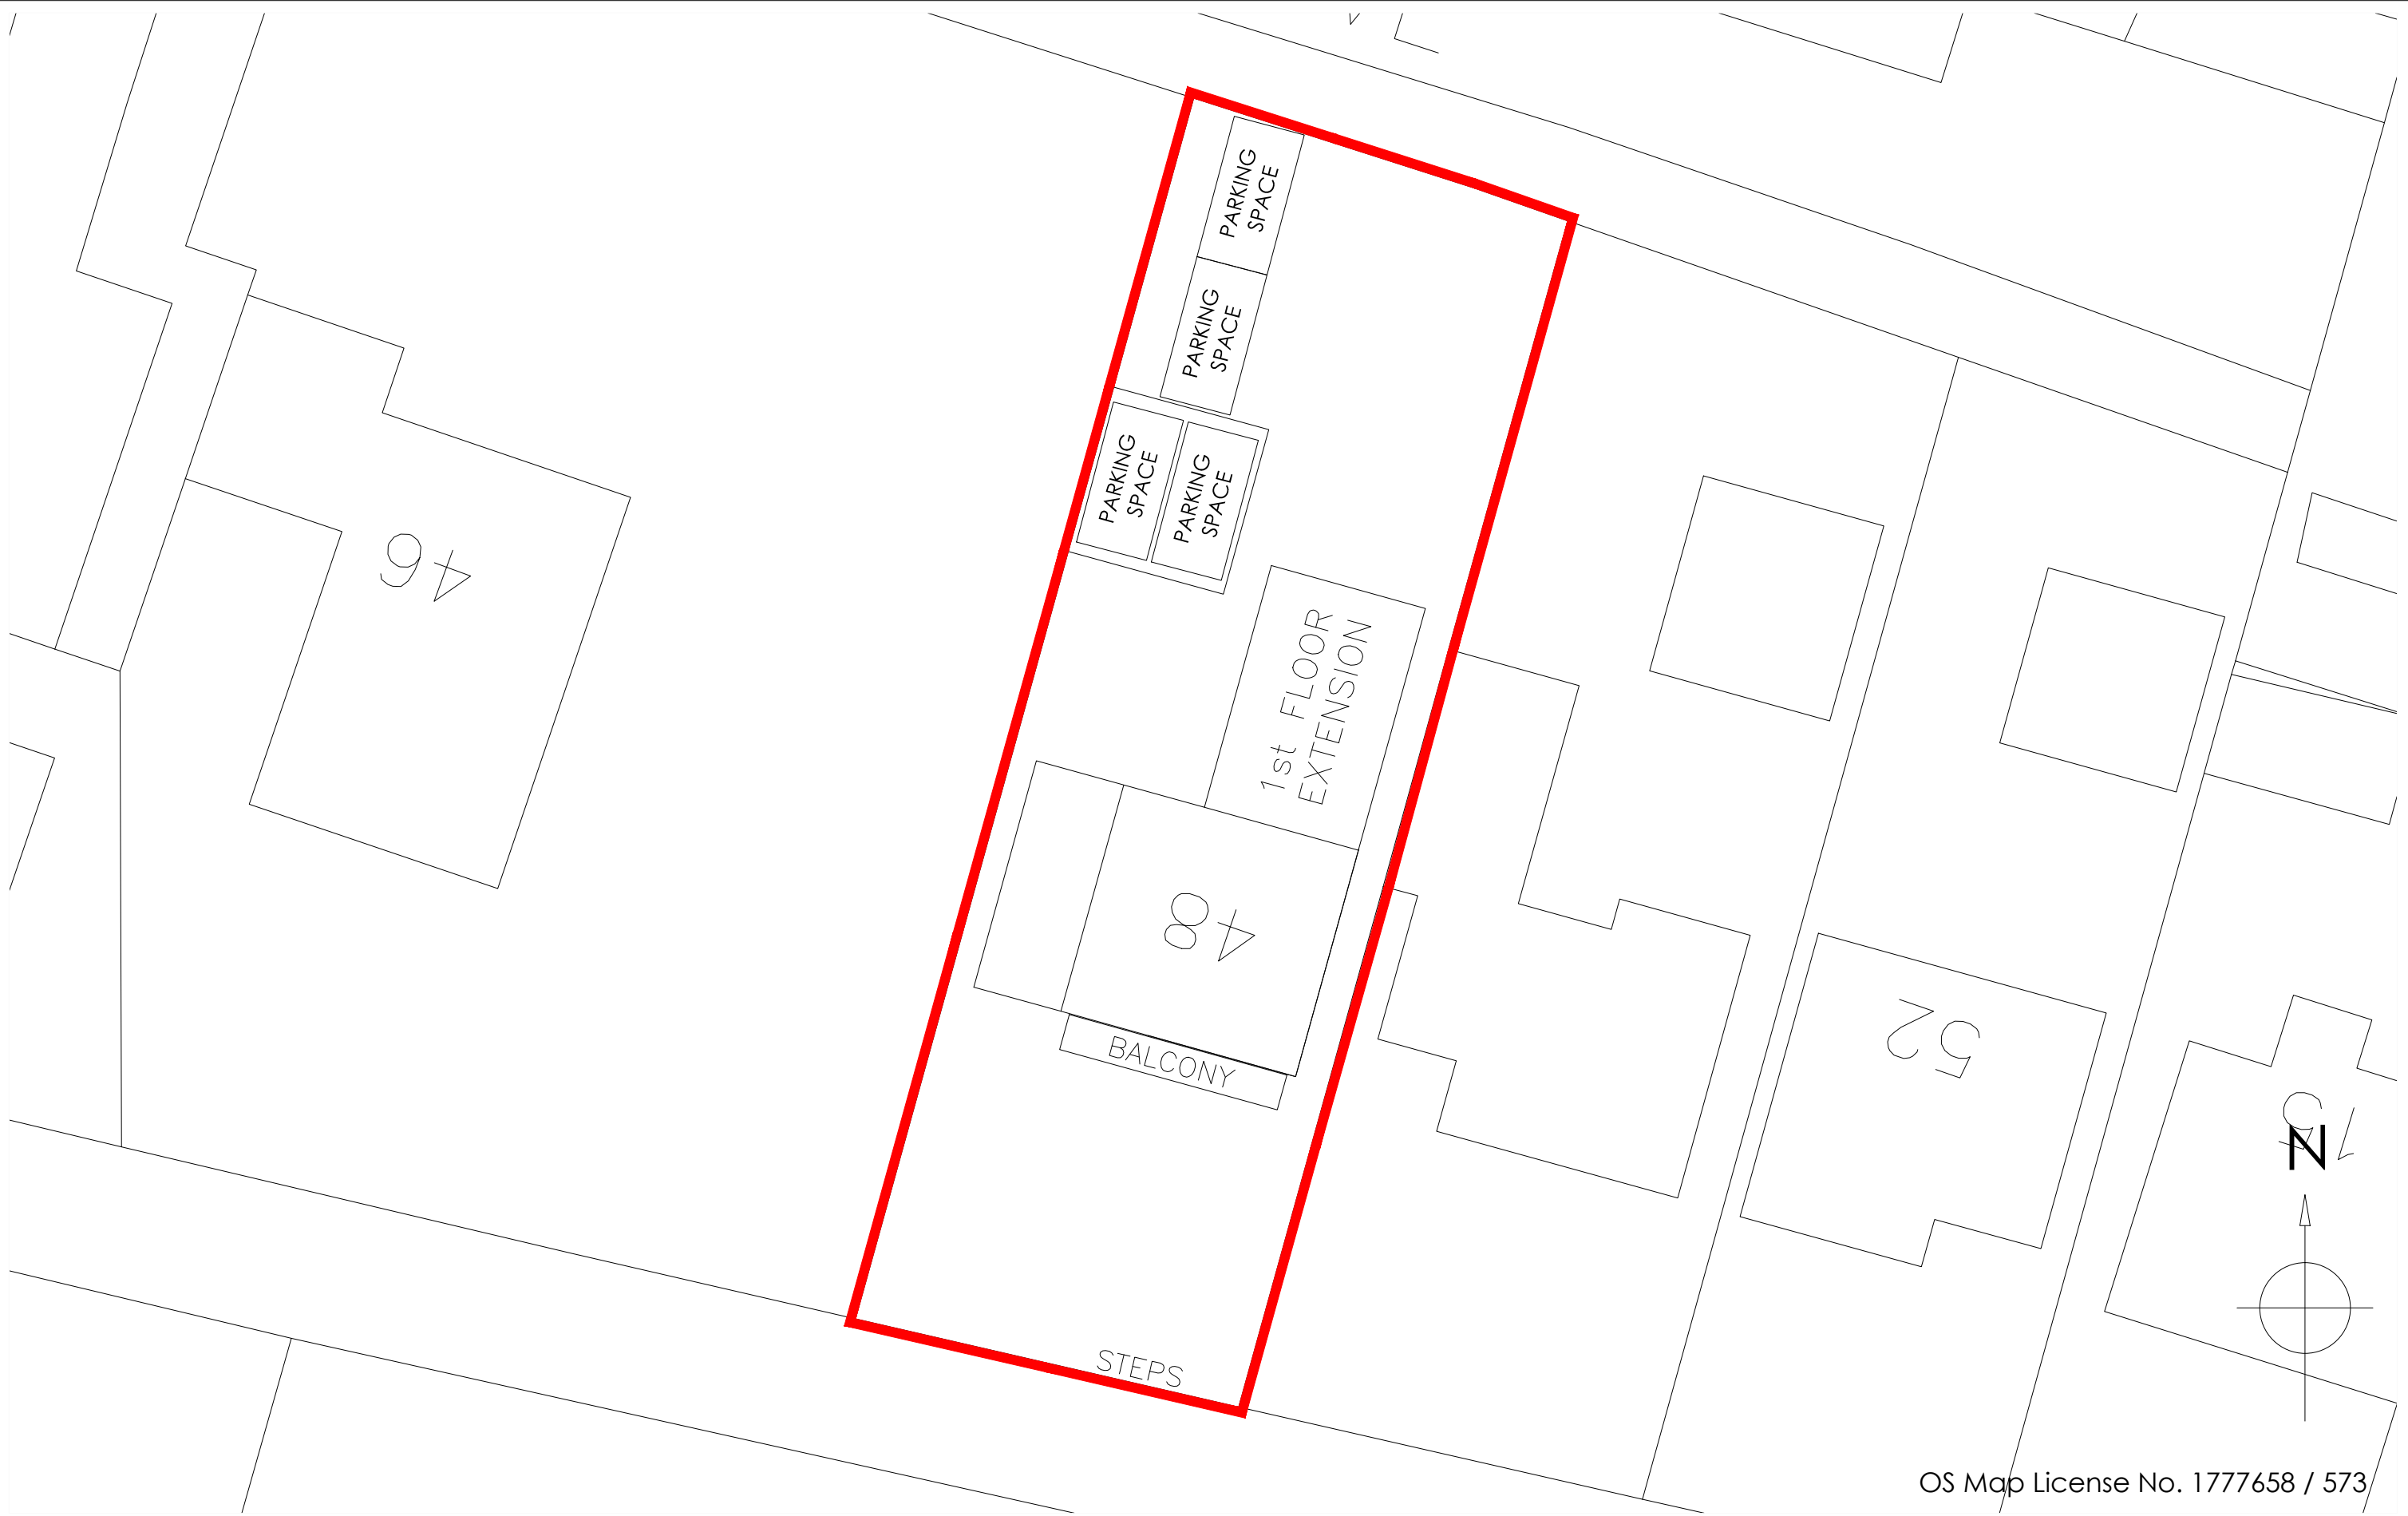

OS Map License No. 1777658 / 573

REV		DESCRIPTION	DRAWN	DATE	Scale Bar		Drawing Ref	Drawing Title
-		Initial design	GBS	02.10.17	05 0 5 10		HADLEY2 05	First storey extension, rear balcony and steps to beach
A		Some windows enlarged and others introduced to scheme	GBS	10.10.17			Scale at A1	Scale at A3
B		Some windows removed with others enlarged and introduced to scheme	GBS	12.10.17			N/A	1:200
C		Windows on front elevation made taller	GBS	16.10.17			Date	
							02 OCT 2017	
							Drawn by	
							GBS	

Copyright is reserved by GBS Designs and is issued on the condition that it is not copied or disclosed by or to any unauthorised persons without prior consent in writing from GBS Designs.

All dimensions to be checked on site

All structural elements to be specified by a suitably qualified structural engineer.



CAD - ARCHITECTURE - DESIGN

6 Shillinglee Waterlooville
Hampshire PO7 5RW

Tel 023 9225 8315
www.gbsimages.co.uk