

London Road

Main Entrance to
Commercial Premises



Commercial premises
(existing) (Shop, Warehouse)

Blowwall to first floor removed

Ramp

Shops

Commercial Bin Storage

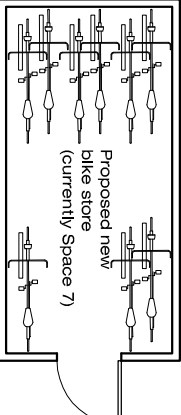 

Car Park


Zinc 1 Bedroom flats
Zinc 2 Bedroom flats
Zinc 3 Bedroom flats

Commercial entrance to commercial
flats at second and third floor level

Access from Curzon Road


Curzon Road

Hulbert Road


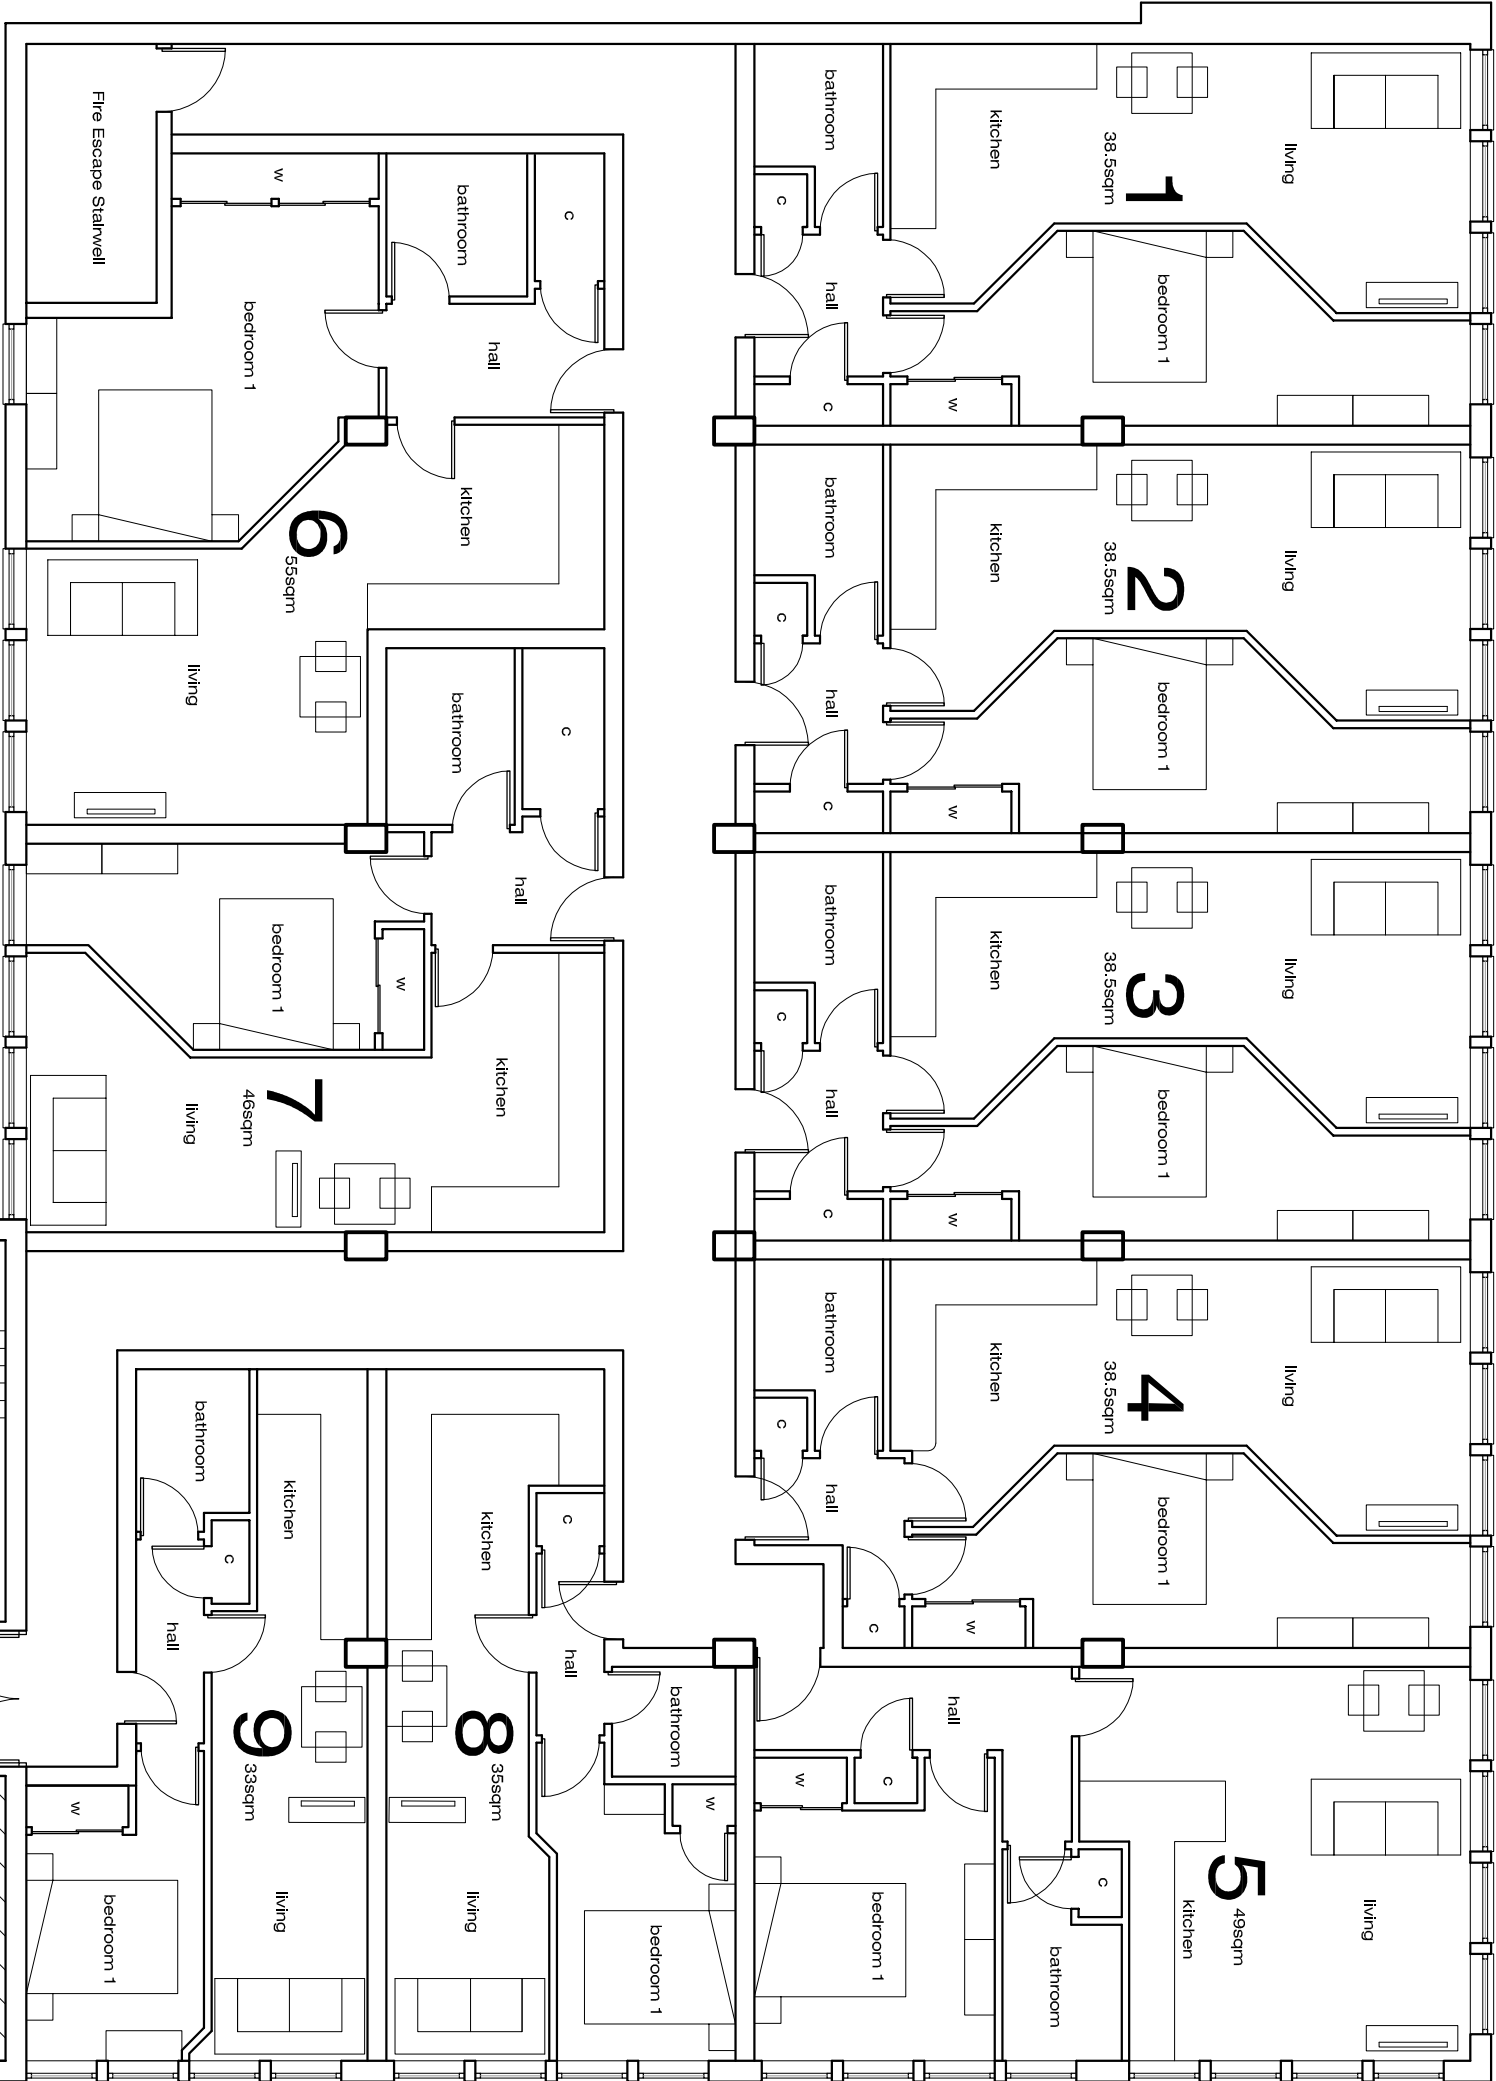


Zinc 1 Bedroom flats
Zinc 2 Bedroom flats
Zinc 3 Bedroom flats

Bike Store Plan and Elevations - As Proposed

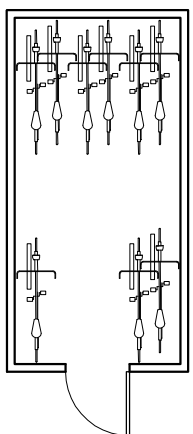

Bike store and
storage area shown
with lift roof

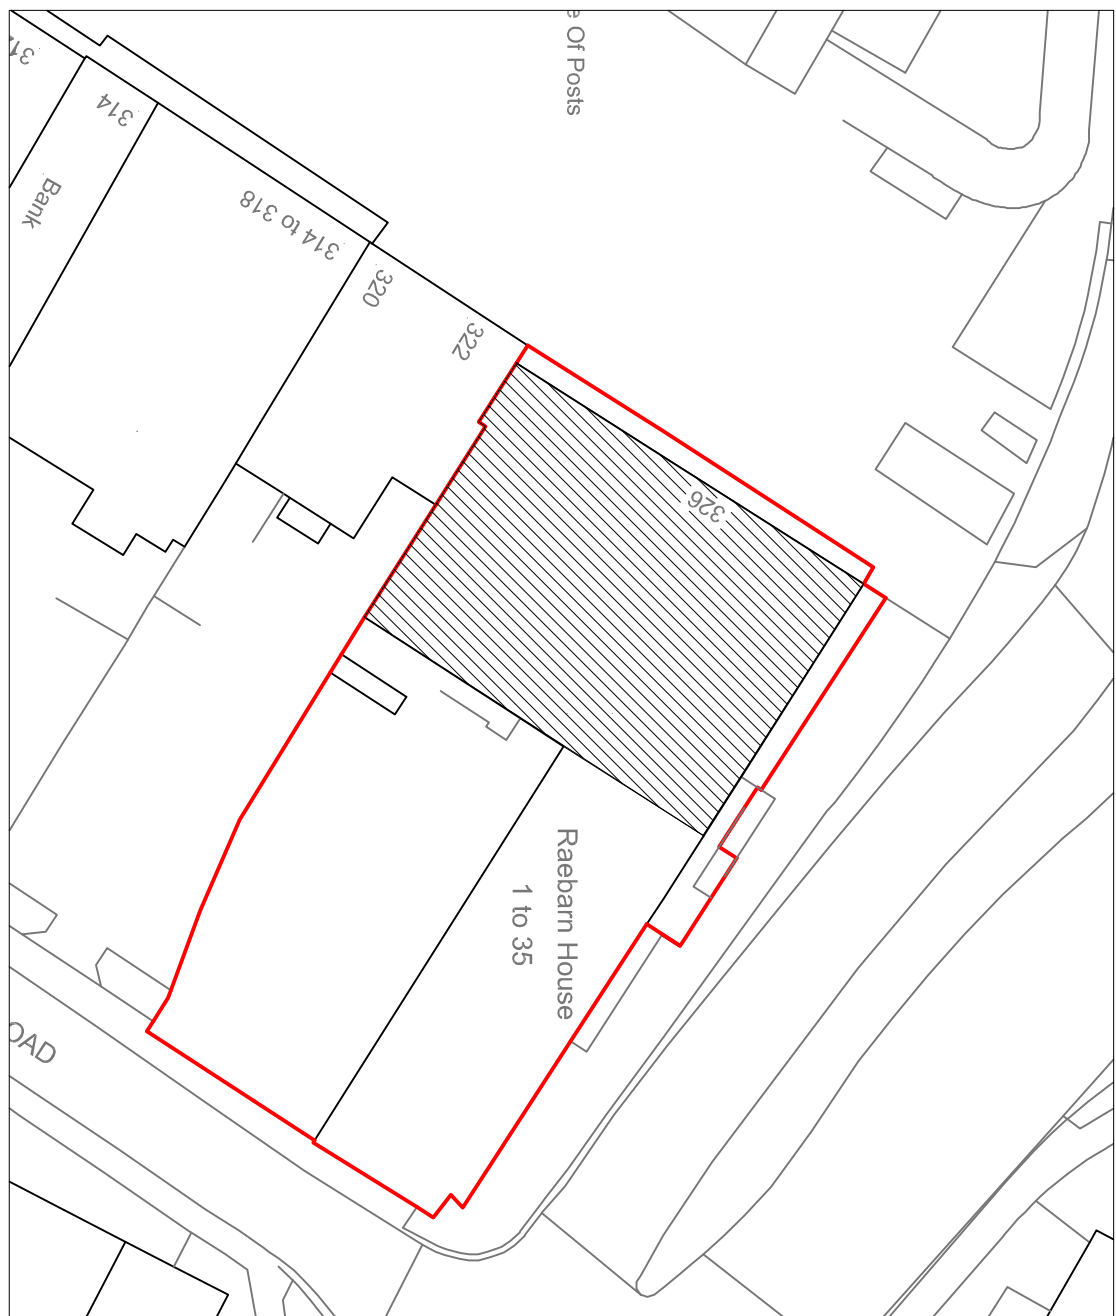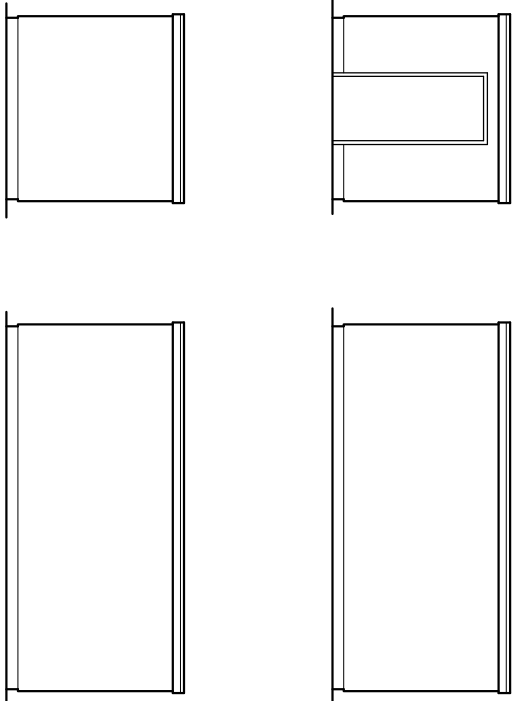

Block Plan - As Proposed 1:500

-	Issued for Planning Application	NJ	01-03-17
Rev.		By	Date

Wildern Architecture Ltd
Middle House, 3 Sampson Close,
Waterside, Southampton, SO31 9BU
07920 260758
Project
Raebarn House, Hulbert Road,
Waterlooville, PO7 7DU

Client
Oakdene Construction Ltd

Title			
Plans and Elevations - As Proposed			
Date	Feb 17	Drawn By	NJ
Job No.	Drawing No.	Scale	Revision
W16-030	101	1:100/ 500@A1	-

Site Plan - As Proposed

First Floor Plan - As Proposed