



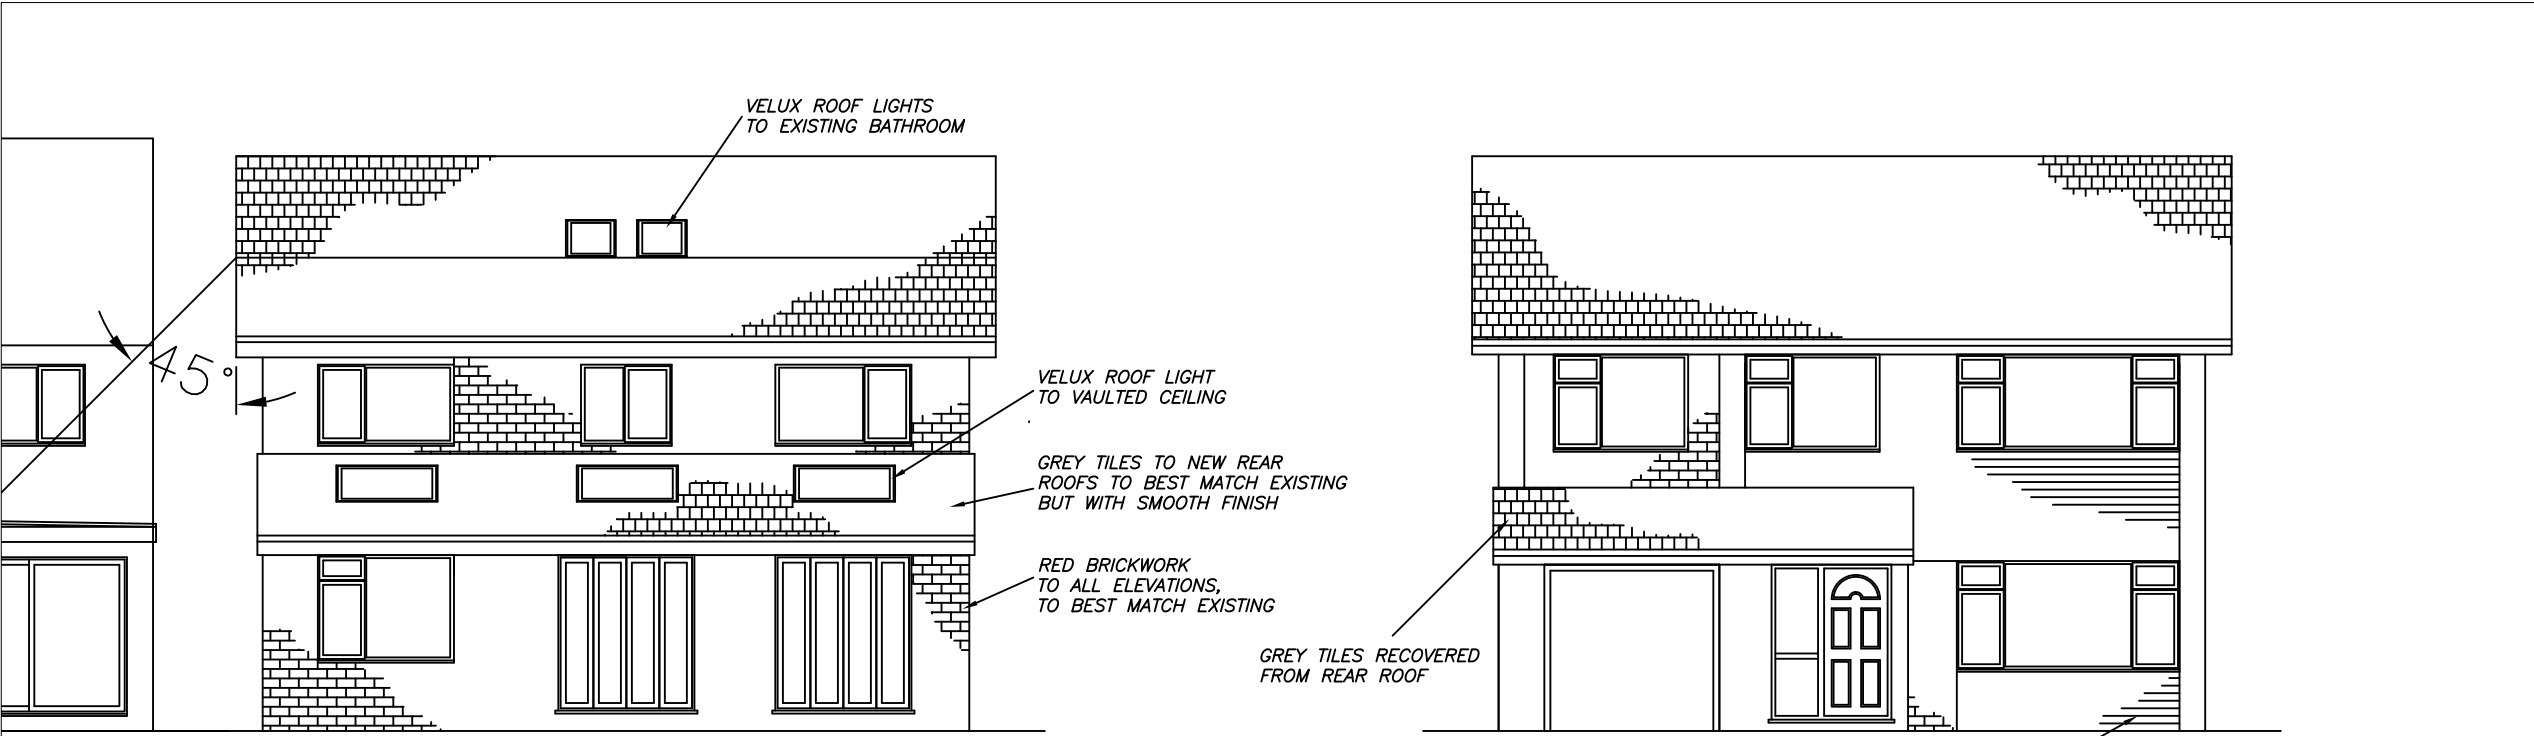

EAST ELEVATION

WEST ELEVATION

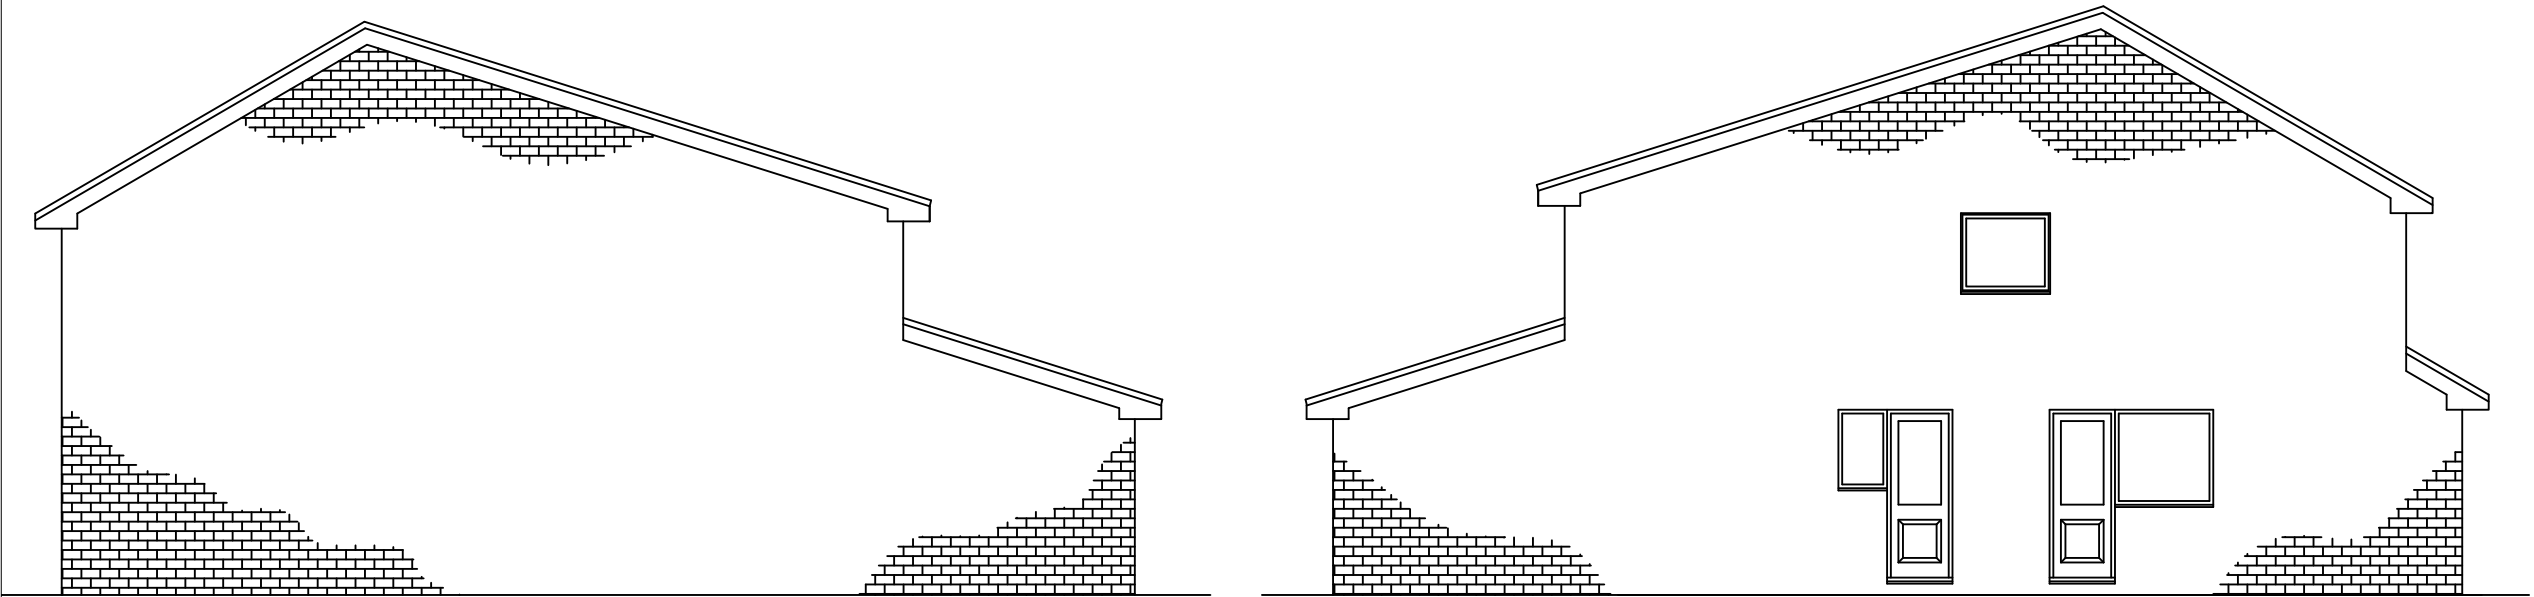

SOUTH ELEVATION

NORTH ELEVATION

PROPOSED ELEVATIONS

NOTES

SITE

88 Greenfield Crescent
Waterlooville
Hants
P08 9EL

PROPOSED

Demolition of side wall to garage and dining room, construct new side and rear extension to ground and first floor to create larger kitchen, diner and bed 1 and to provide for two additional bedrooms, en-suite and utility room

SCALE	CREATED	DATE	DRG No.
1:100	SPE	OCT 2017	EWENS 004