




South West Elevation

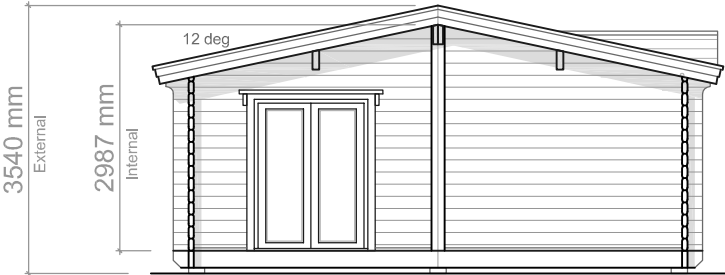


South East Elevation

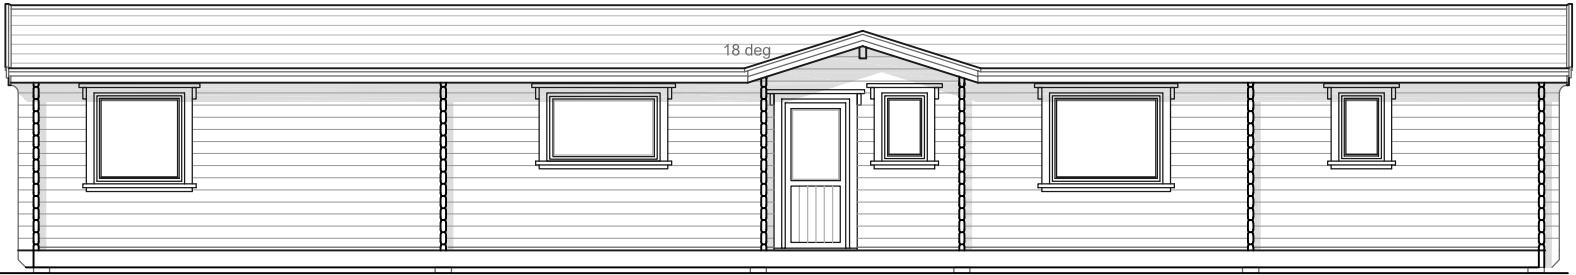


North East Elevation

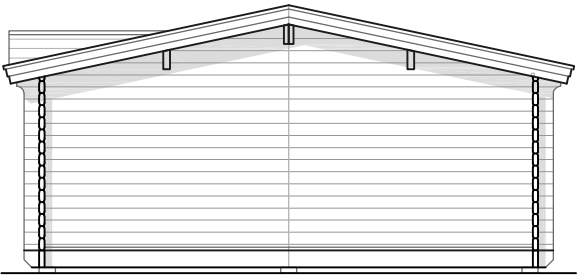

North West Elevation

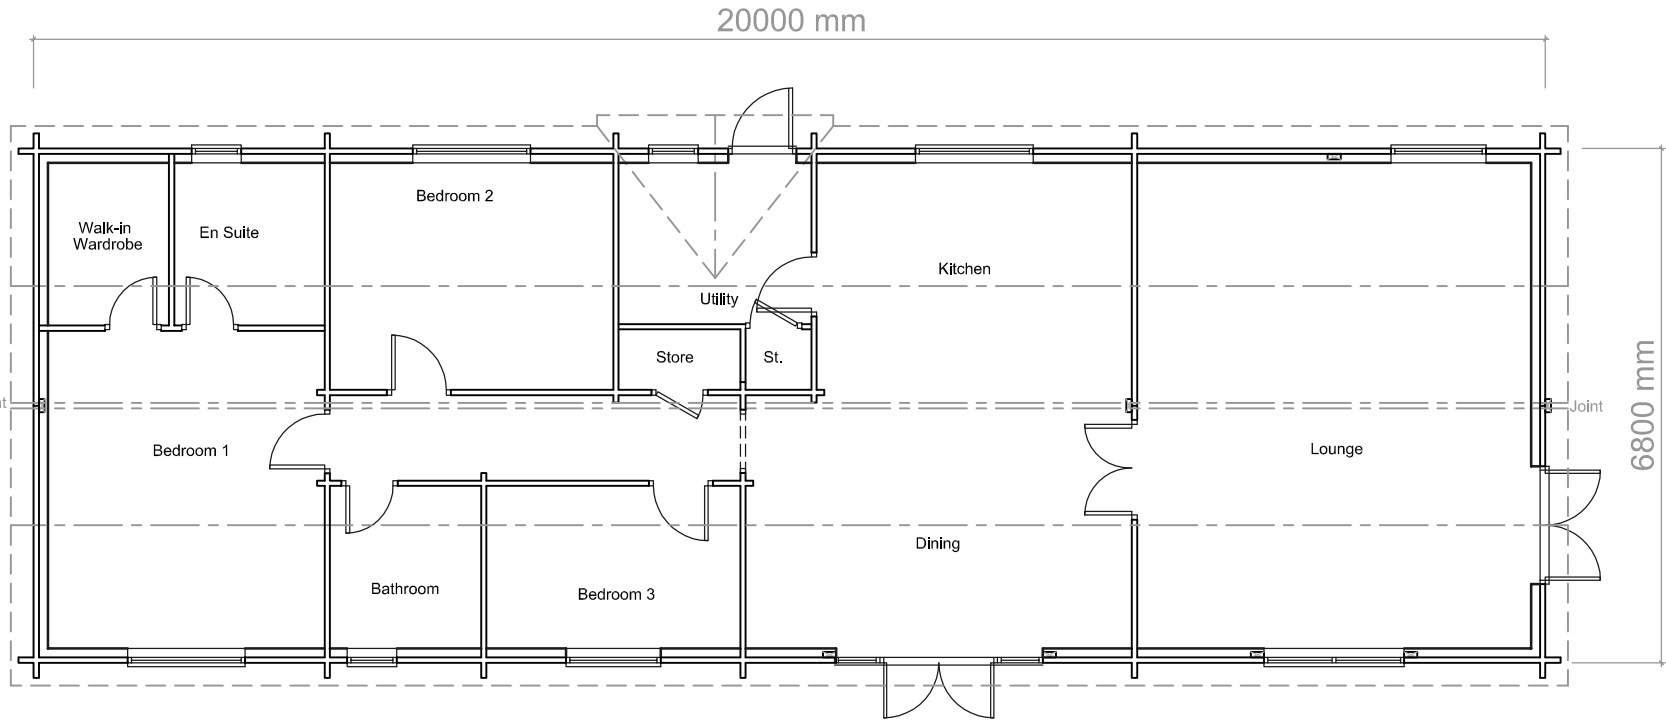

Floor Plan

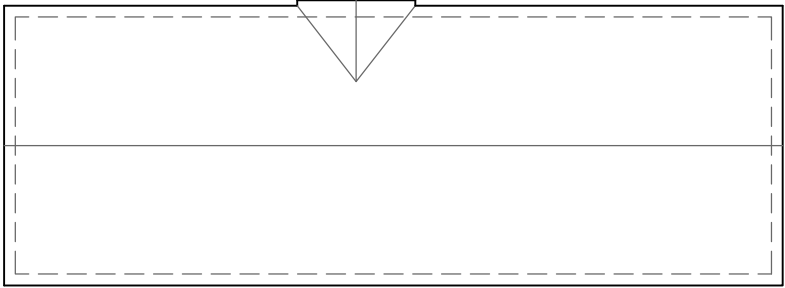

Roof Plan - 1:200

Client Mrs Ann Gerrey 47 Hazleton Way, Cowplain, Waterlooville, P08 9BP		
Project 20m x 6.8m Transportable Home to BS3632:2015 Floor Plan & Elevations		
Scale	1:100 @ A3	Date Dec. 2017
The copyright of this drawing remains the property of Norwegian Log Buildings Ltd and must not be transferred to a third party without the written permission of the copyright holders.		
Drg. No. 217102/02		Rev.