



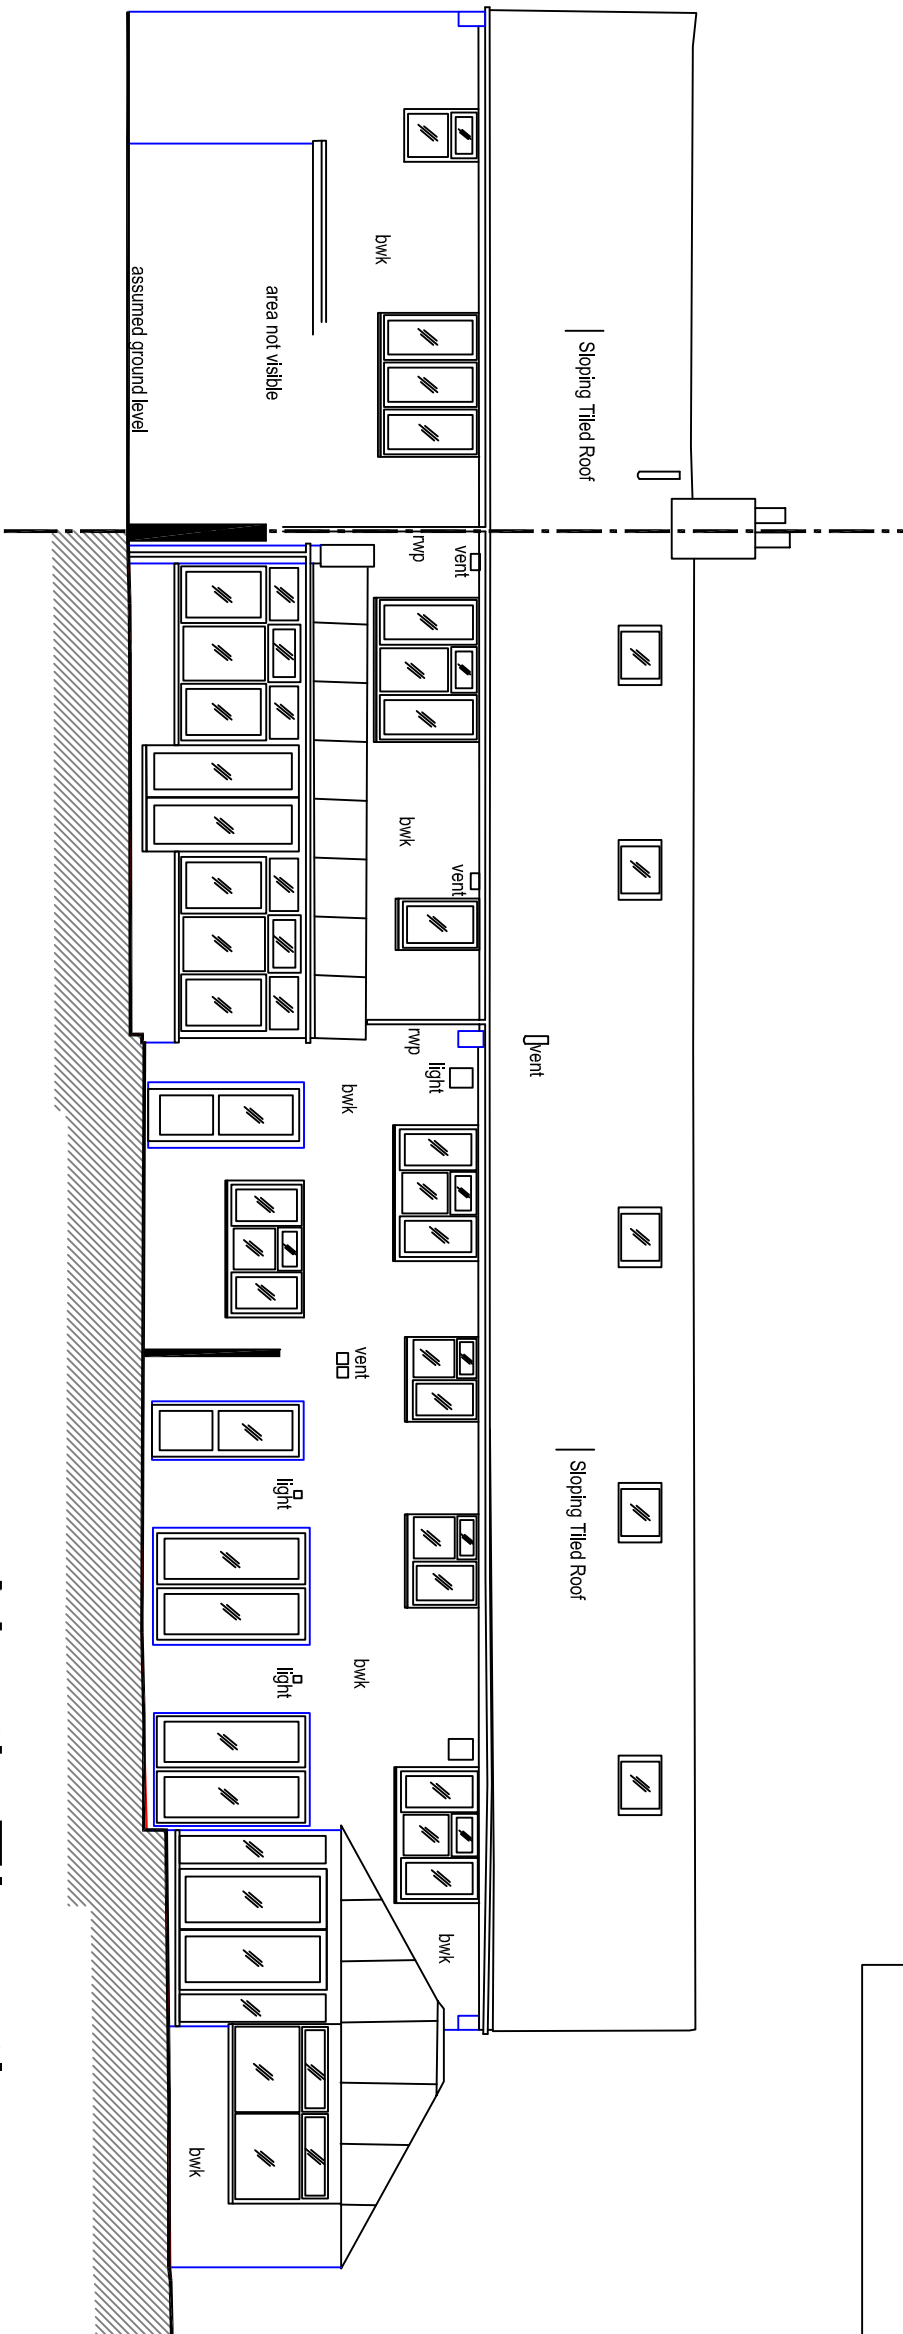


North Elevation

40m Datum line

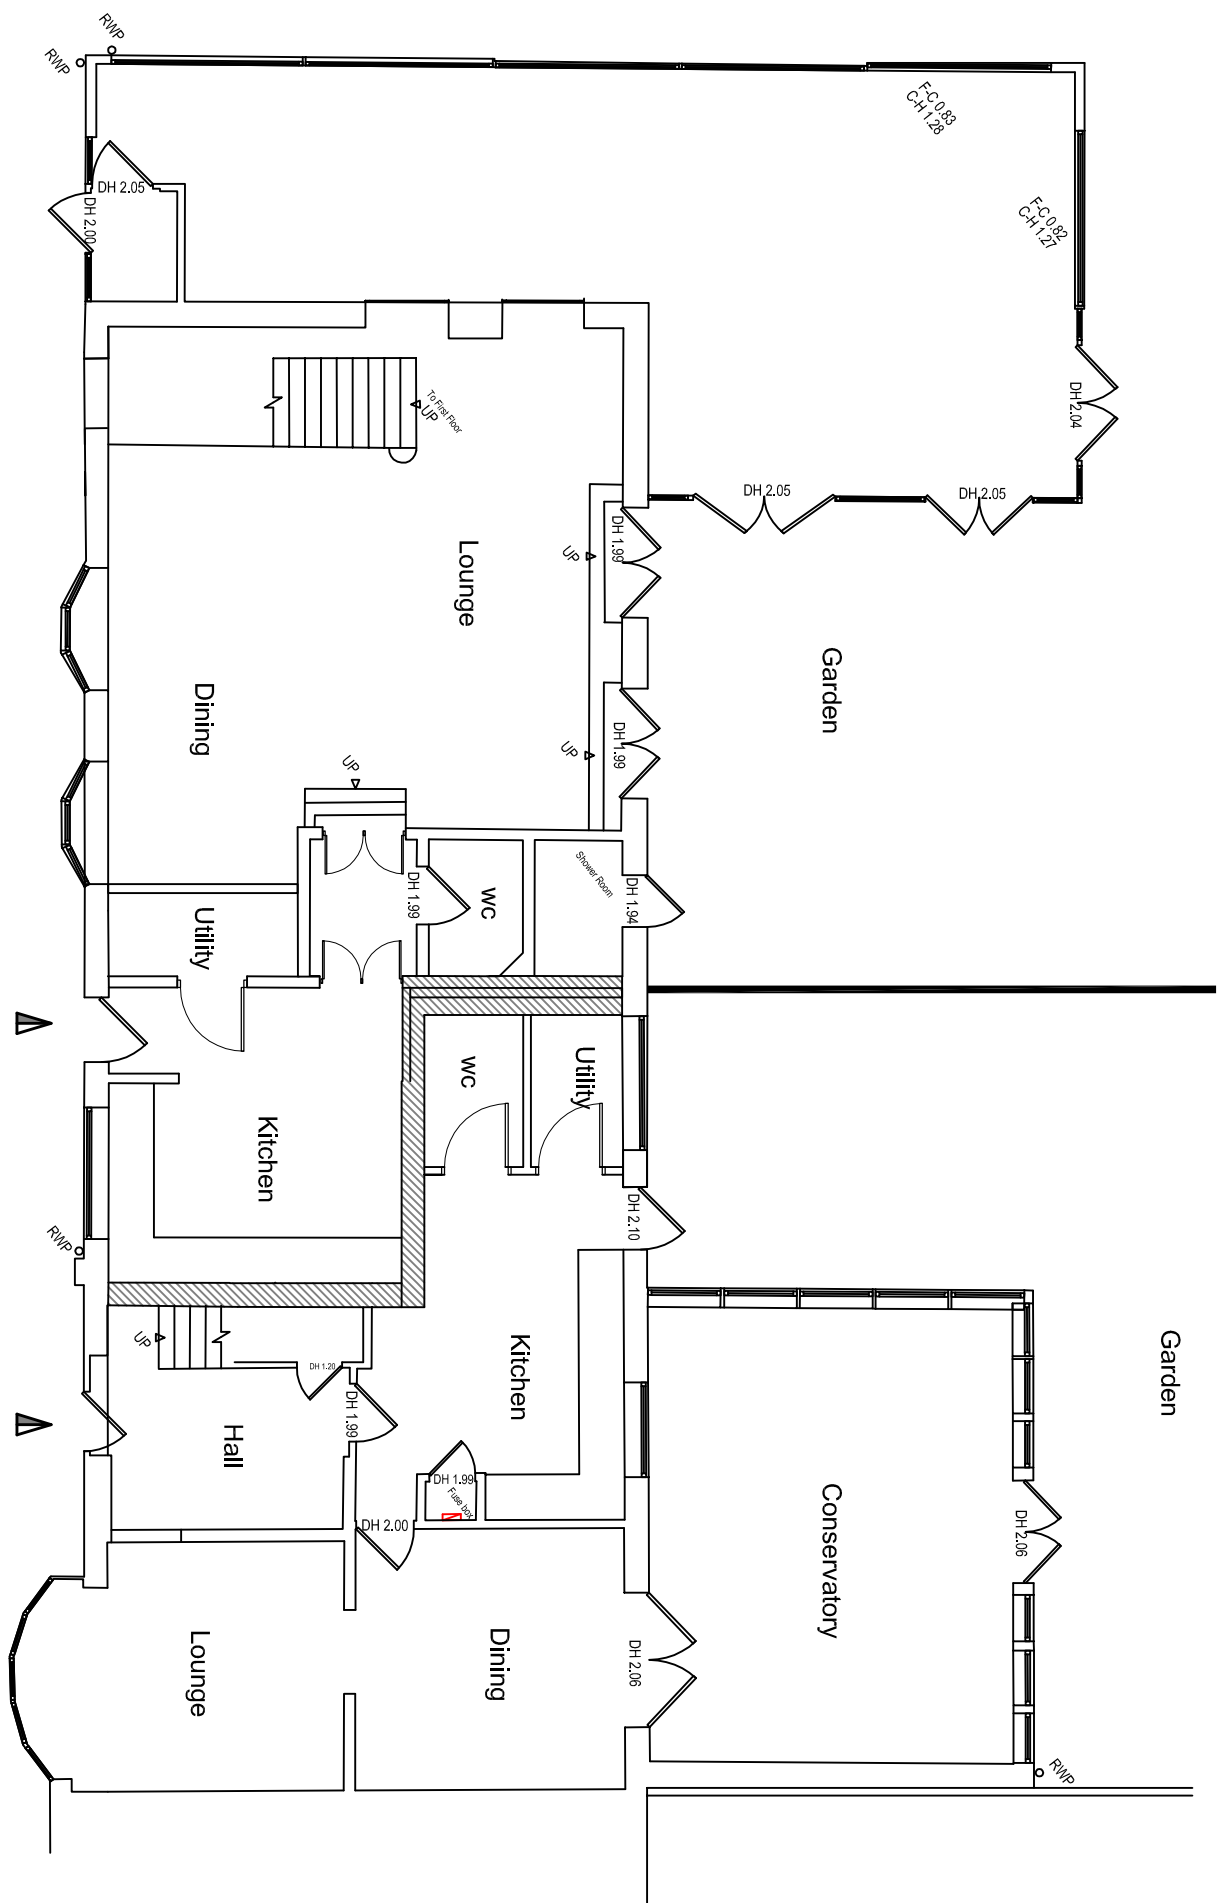


Ground Floor

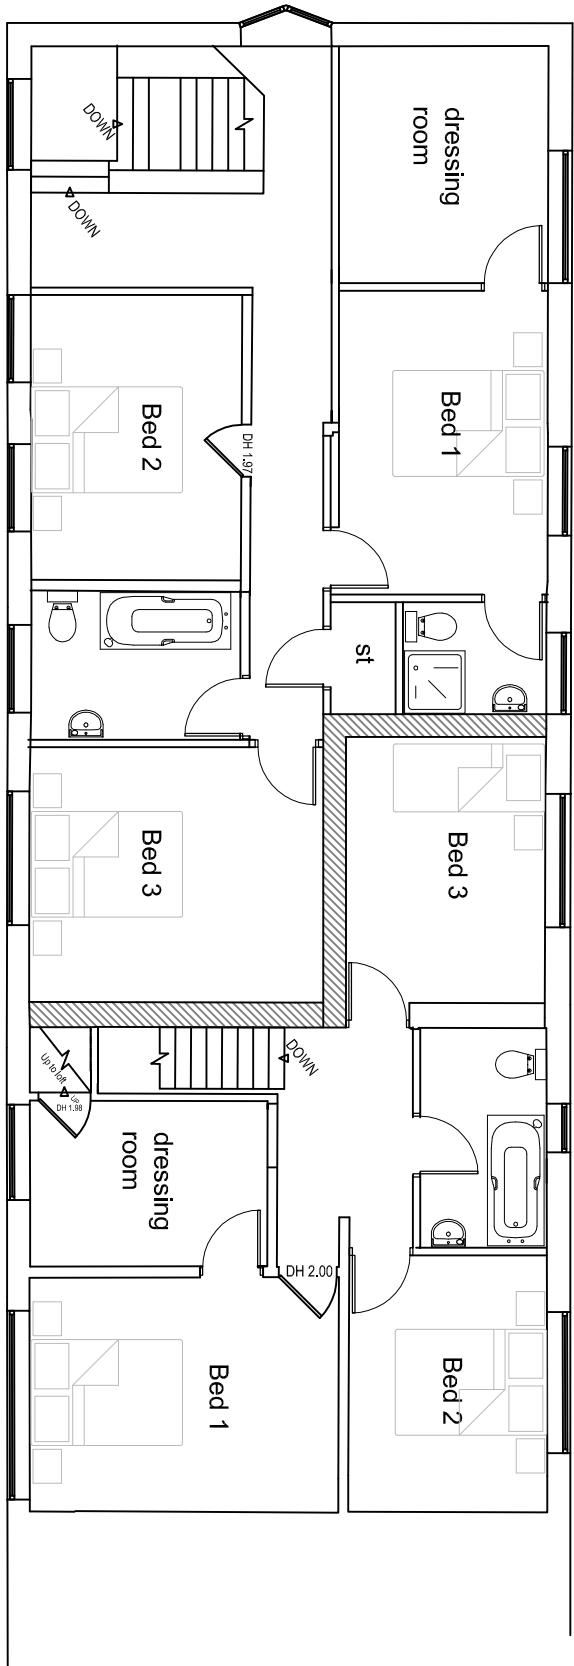

First Floor



South Elevation

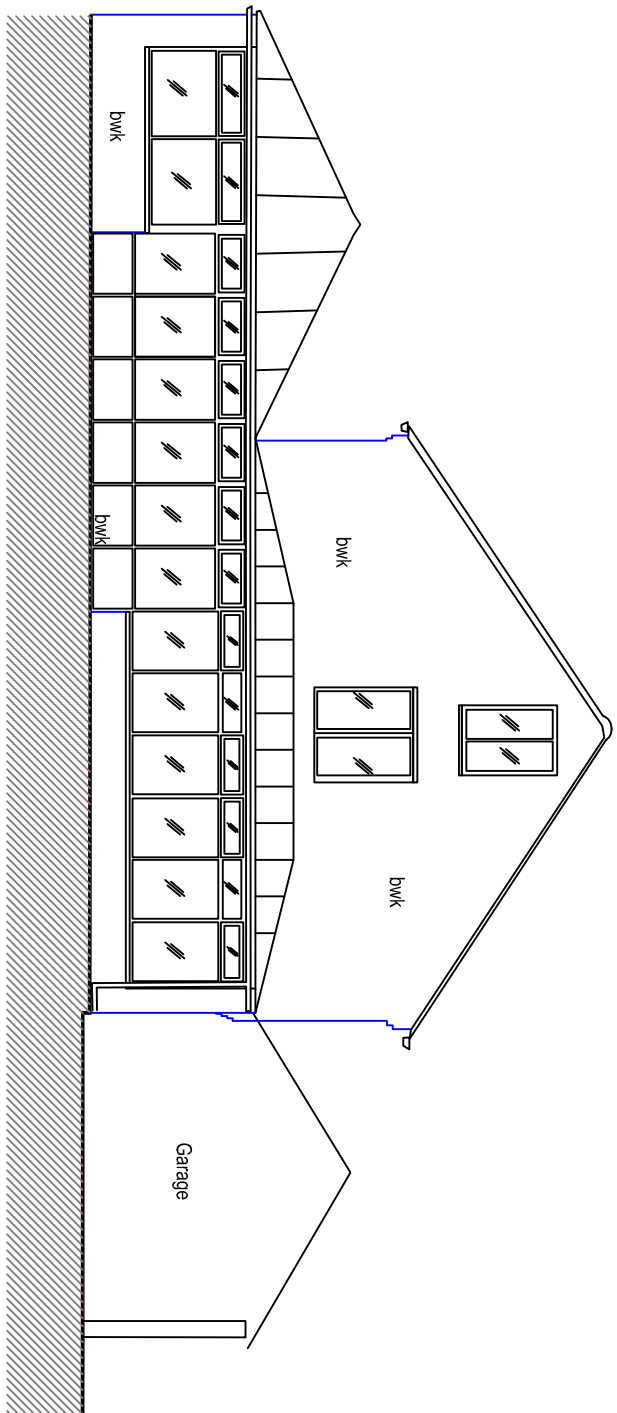

West Elevation

40m Datum line

A3	Revised floor plan	1-403-17	CHF
A2	Revised floor plan	27-402-17	CHF
A1	Revised floor plan	11-401-18	CHF
Revision	Description	Date	Drawn

Project:

Waite End Road
Waterlooville
Hampshire

3 The

Proposed Floor Plans & Elevations

Chris Flint Associates Ltd
CHARTERED SURVEYORS - PROJECT MANAGERS
DEVELOPMENT CONSULTANTS

Chris Flint Associates Ltd

CHARTERED SURVEYORS - PROJECT MANAGERS

Drawn By	Date	SHEET SIZE	Approved By	Date
CF	01/10/15	A1		
CFA	Drinking No.	02	Revision:	Scale:
	FULL	A3		1:100

PLANNING