

NOTES:


- 1. FOR GENERAL NOTES SEE SHEET 01.
- 2. THE ANGLE OF THE ROOF IS 20 DEGREES.
- 3. GUTTERING WILL BE FITTED ALONG THE EXPOSED SIDE OF THE GARAGE.
- 4. WINDOW AND DOOR POSITIONS AND DIMENSIONS ARE APPROXIMATE.

REQUIREMENTS:


MINIMUM INTERNAL WIDTH	2.8M
MAXIMUM EXTERNAL WIDTH	3.2M
MINIMUM INTERNAL LENGTH	5.6M
MAXIMUM EXTERNAL LENGTH	6.0M
MAXIMUM HEIGHT	3.0M

FEATURES:


SINGLE UPVC WINDOW
GARAGE DOOR (OPERATION TYPE TBC)
GUTTERING ON EXPOSED SIDE
TILE ROOF TO MATCH HOUSE ROOF
INTERNAL LIGHTING
INTERNAL POWER SUPPLIES
EXTERNAL POWER SUPPLY
SECURITY LIGHT
ALARM (TBC)

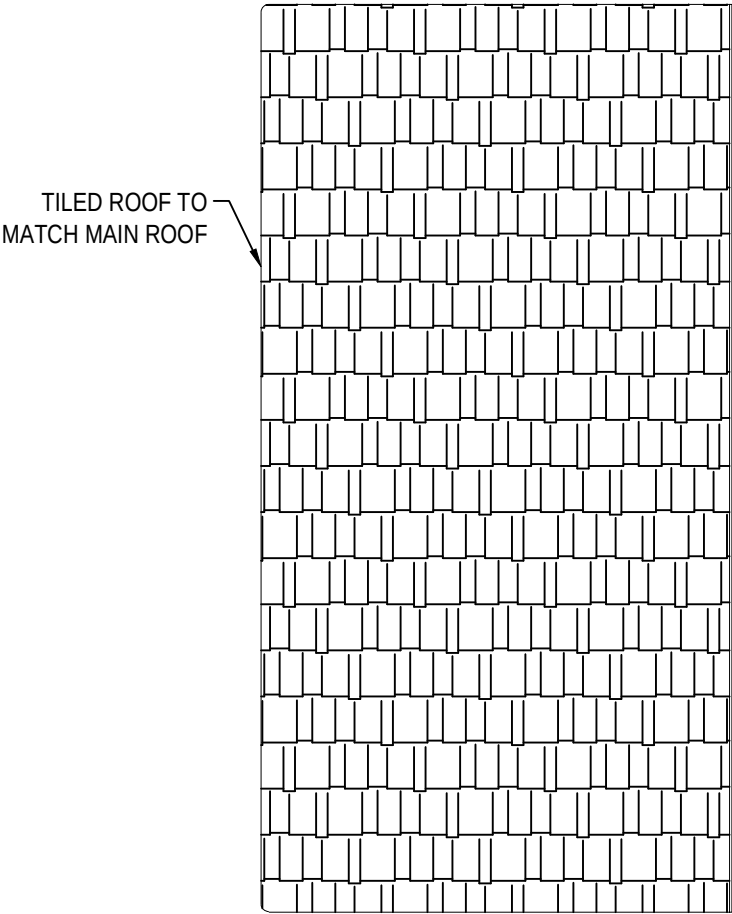


PLAN VIEW

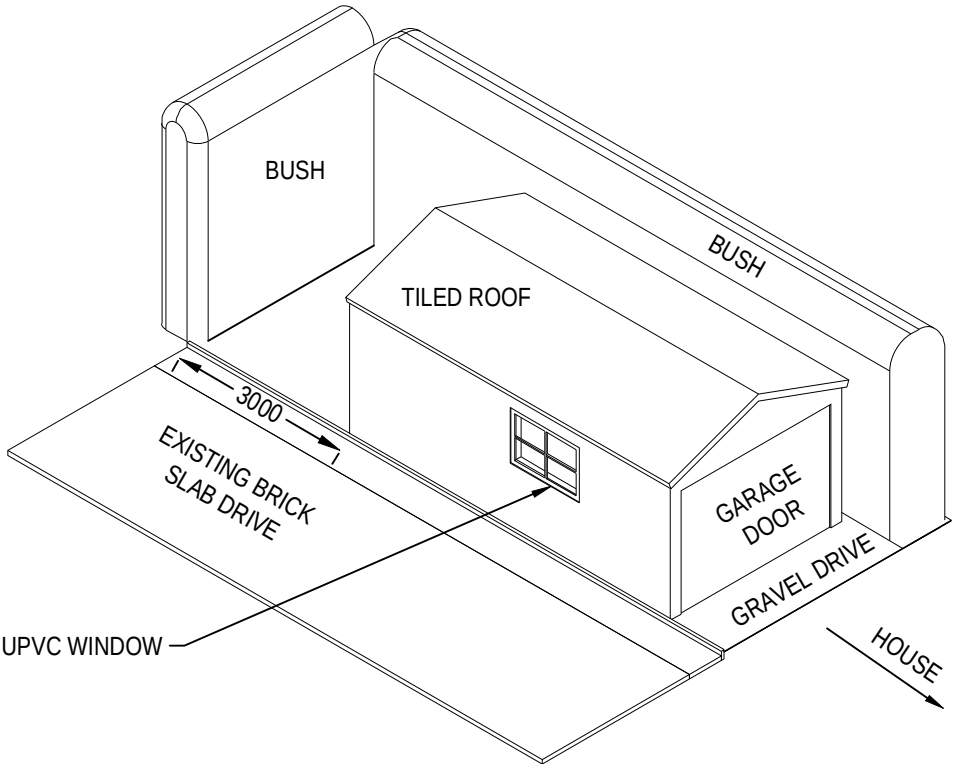


ISOMETRIC VIEW
(DO NOT SCALE)

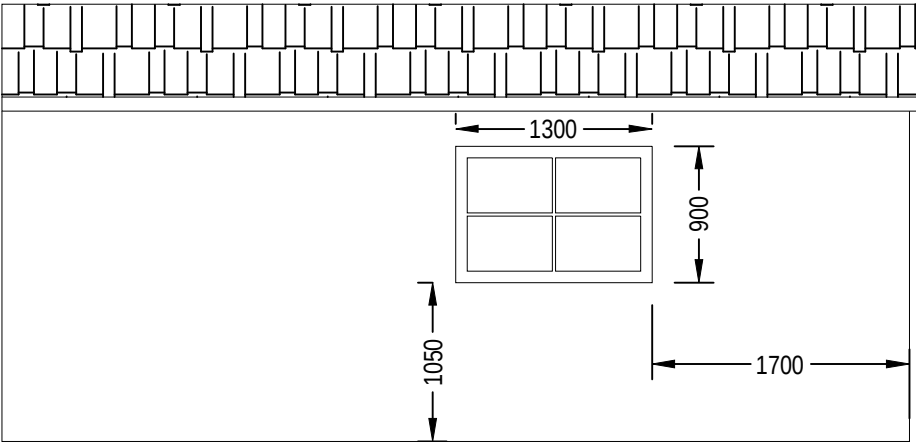

EXPOSED SIDE ELEVATION

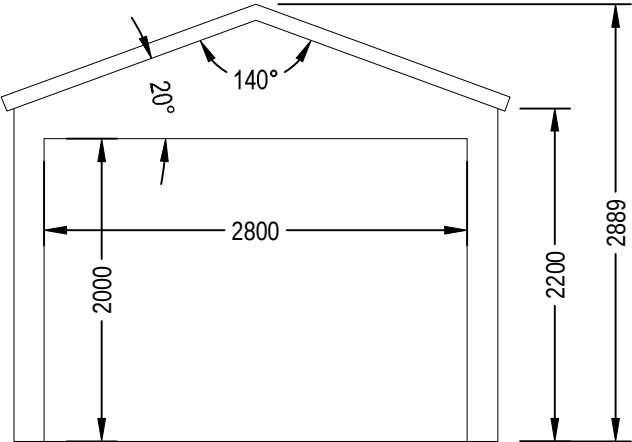

FRONT ELEVATION

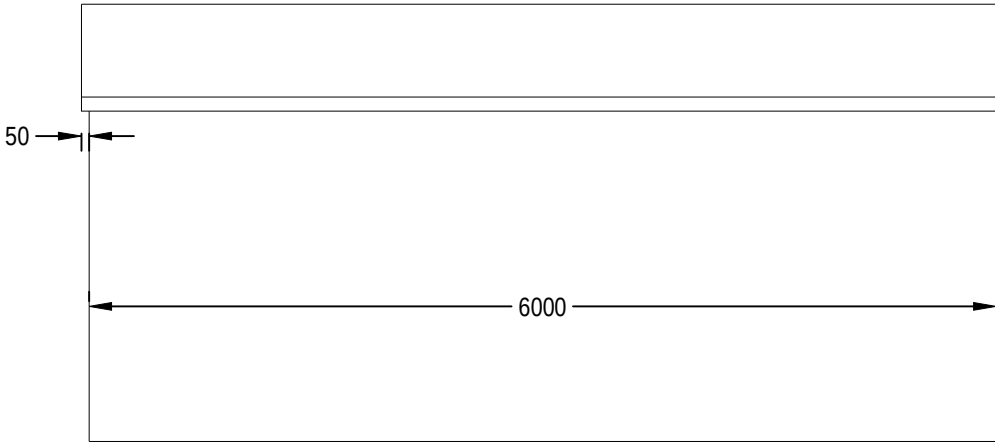

HIDDEN SIDE ELEVATION

02	20/02/2017	AC			GARAGE POSITION AMENDED
01	22/12/2016	AC			FIRST PLANNING APPLICATION
ISS	DATE	DR'N	CK'D	CERT	DESCRIPTION

REVISION TABLE

MR AARON COBB
118 CORBETT ROAD
WATERLOOVILLE
PORTSMOUTH
HANTS
PO7 5TF
aaronc@canark.com

SCALE: 1:100

SHEET SIZE: A3

ALL DIMENSIONS SHOWN IN MM

PROJECT: HOME IMPROVEMENTS
TITLE: 118 CORBETT ROAD
EXTERNAL GARAGE (PROPOSED)

DRG No: TOTAL SHTS: SHT No: ISS:
- 08 08 01