






EXISTING FRONT ELEVATION
SCALE 1:100

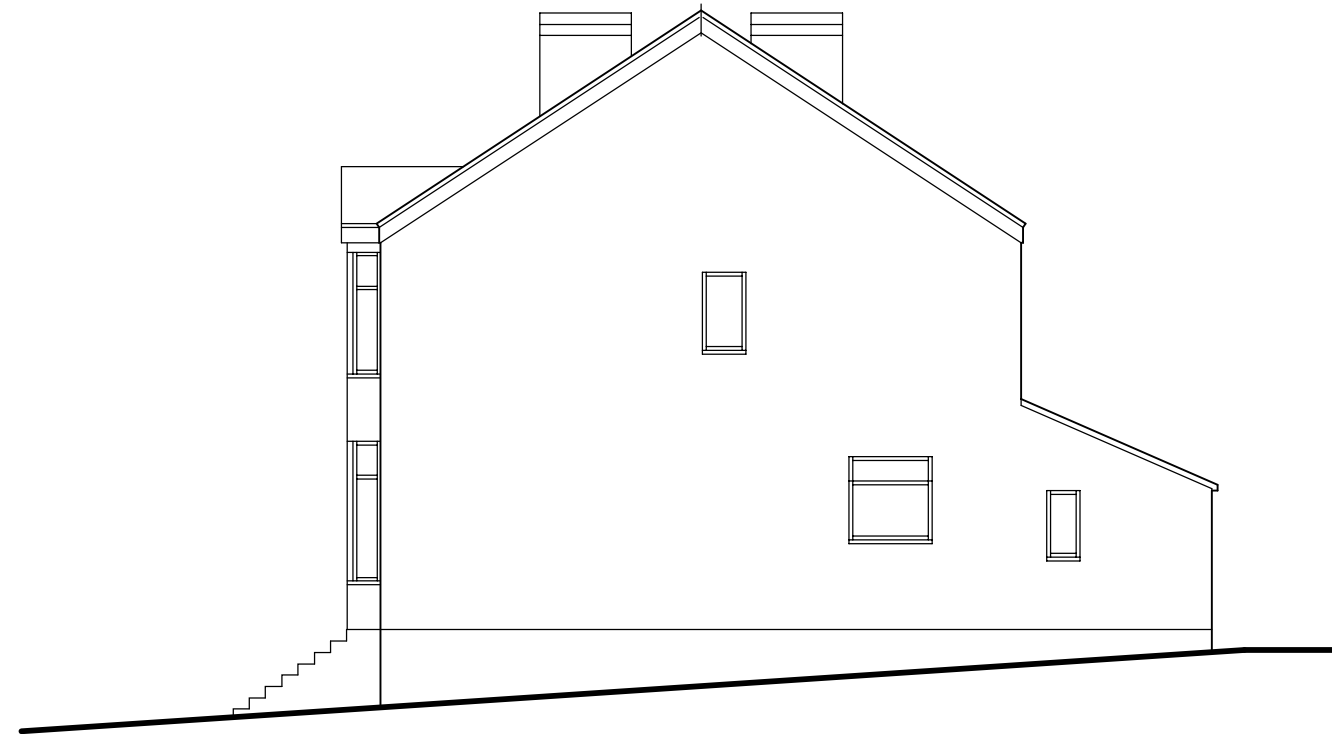

EXISTING SIDE ELEVATION
SCALE 1:100

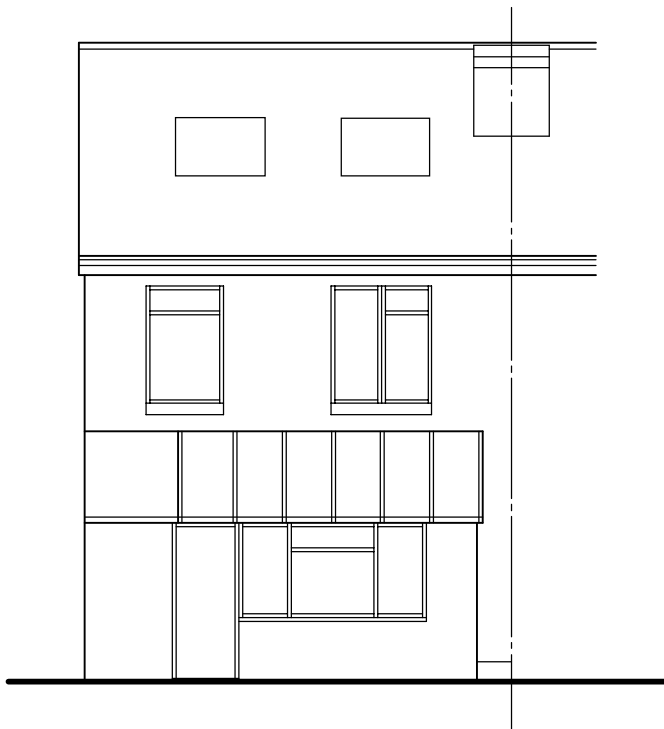

EXISTING REAR ELEVATION
SCALE 1:100

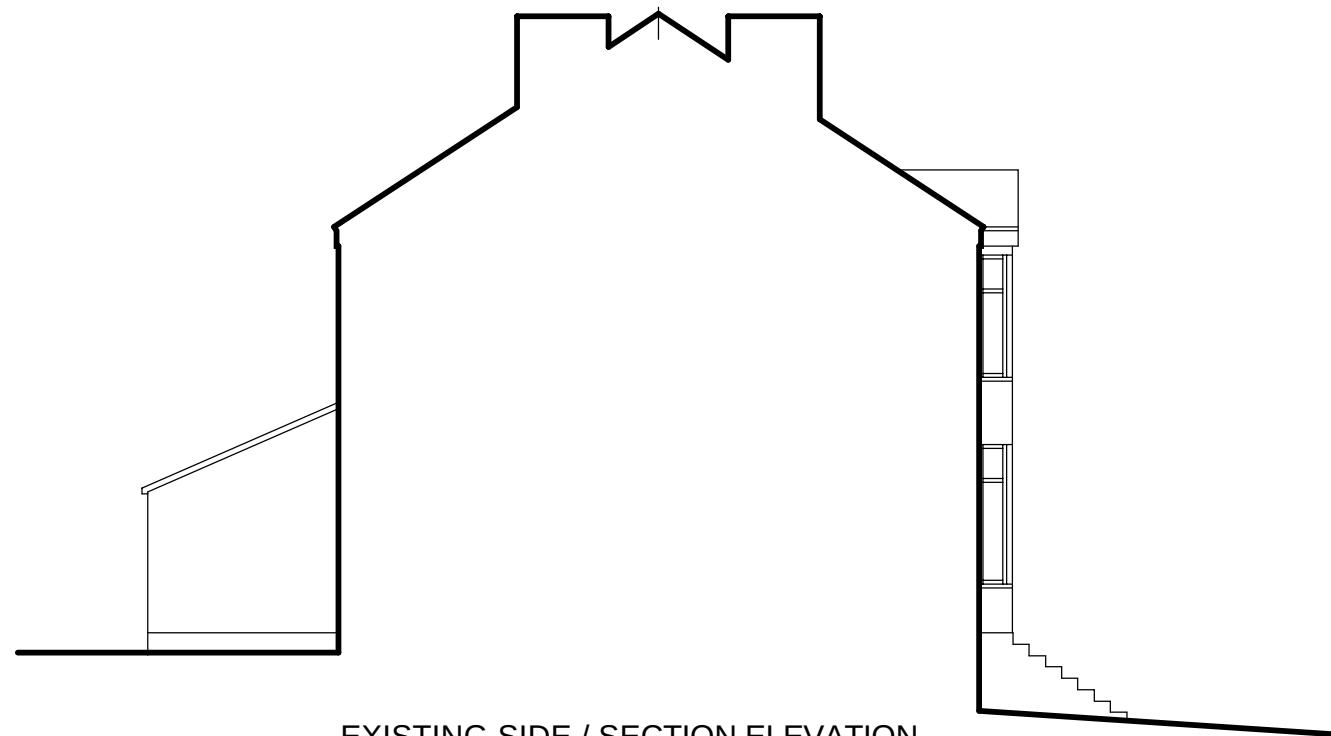

EXISTING SIDE / SECTION ELEVATION
SCALE 1:100

Note:
Do not Scale from this Drawing (except for planning approval).
All dimensions are in millimetres and to be checked on site.
All Dimensions relating to subcontractors or suppliers work
must be checked and agreed between the main contractor and
the sub-contractors and suppliers.

DRAWING TITLE

EXISTING SURVEY -
EXISTING ELEVATIONS

CLIENT

Mr & Mrs Bream, 102 Park Avenue, Widley, Hants.

DATE

Jul 2017

DRN.

gp

CHK.

-

SCALE

1:50 @ A3

Drawing Ref

17121 EX102

Rev

-

Gavin Page BA(hons)

tel. 07747 011252

email. gavin.page77@gmail.com

grp architectural design