



19 Clovelly Road - Emsworth

NOTES:
Dimensions to be checked on site before commencing work. Any discrepancies shall be reported to the architect immediately.
Do not scale from these drawings except for planning purposes.
Use figured dimensions only.
Where applicable this drawing is to be read in conjunction with other consultants' drawings.
All drawings to be read in conjunction with specification and all other drawings including structural engineer and mechanical and electrical drawings / specification

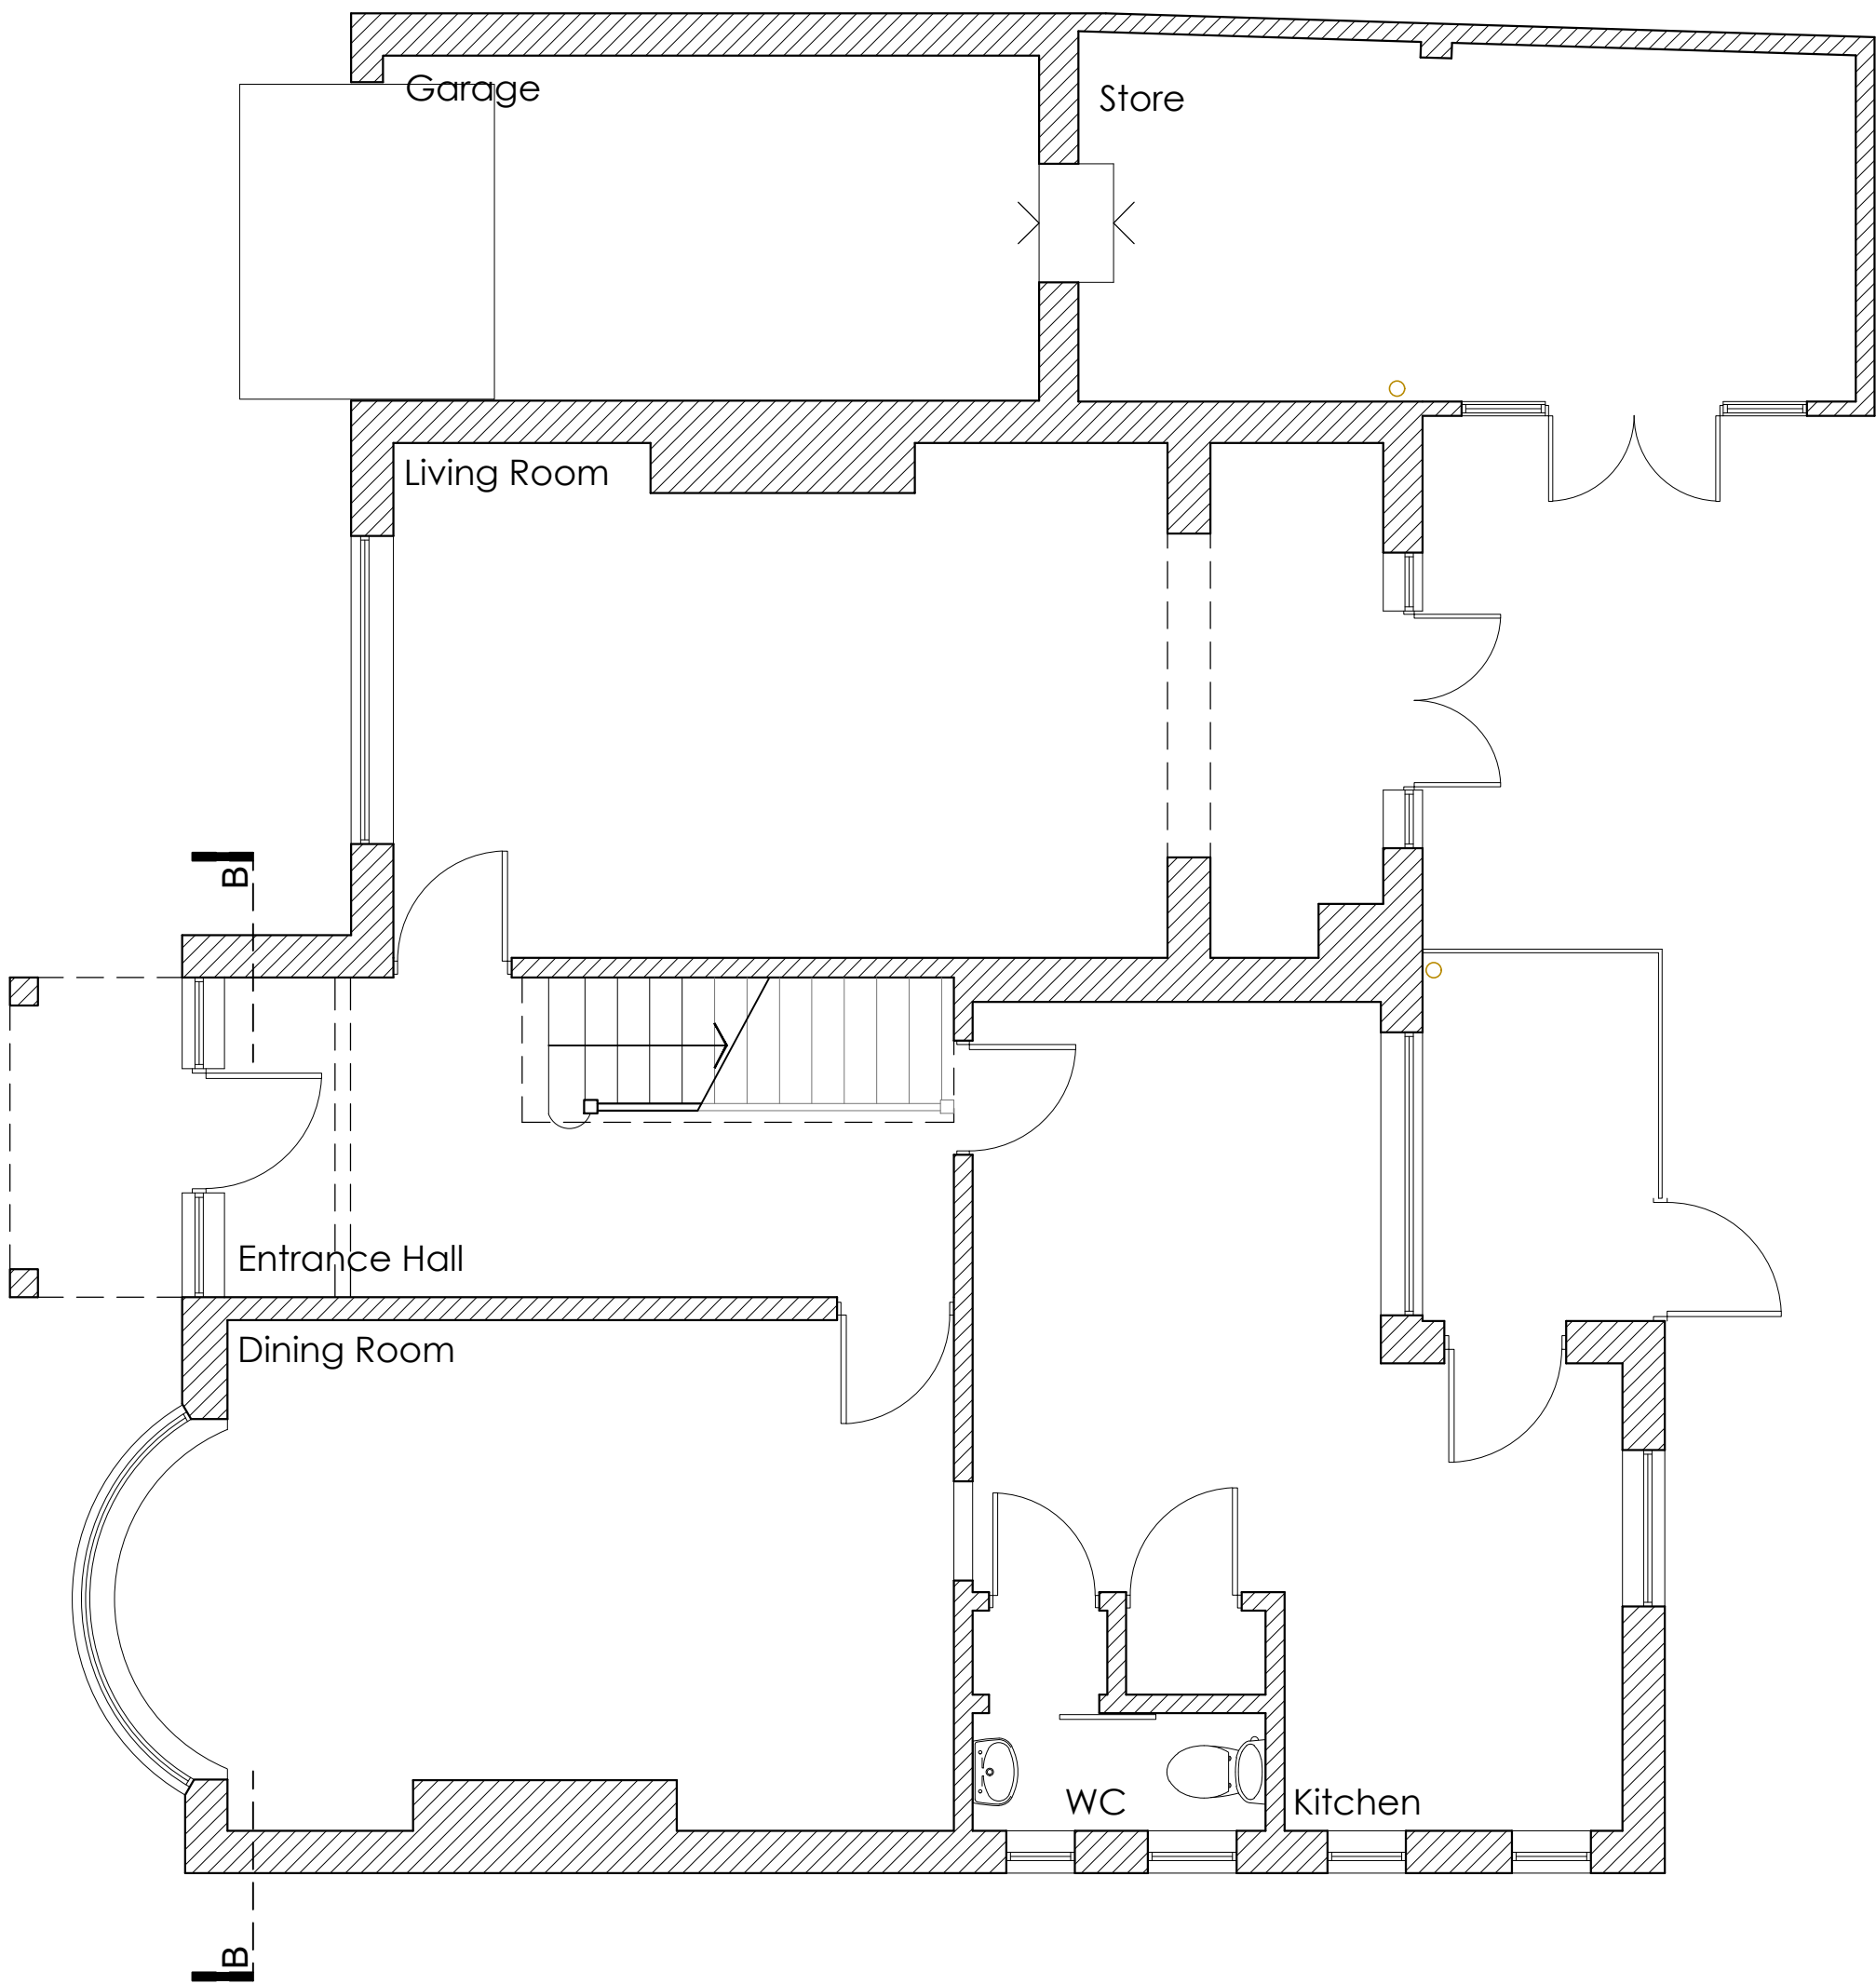


Existing Ground Floor Plan @ 1:50

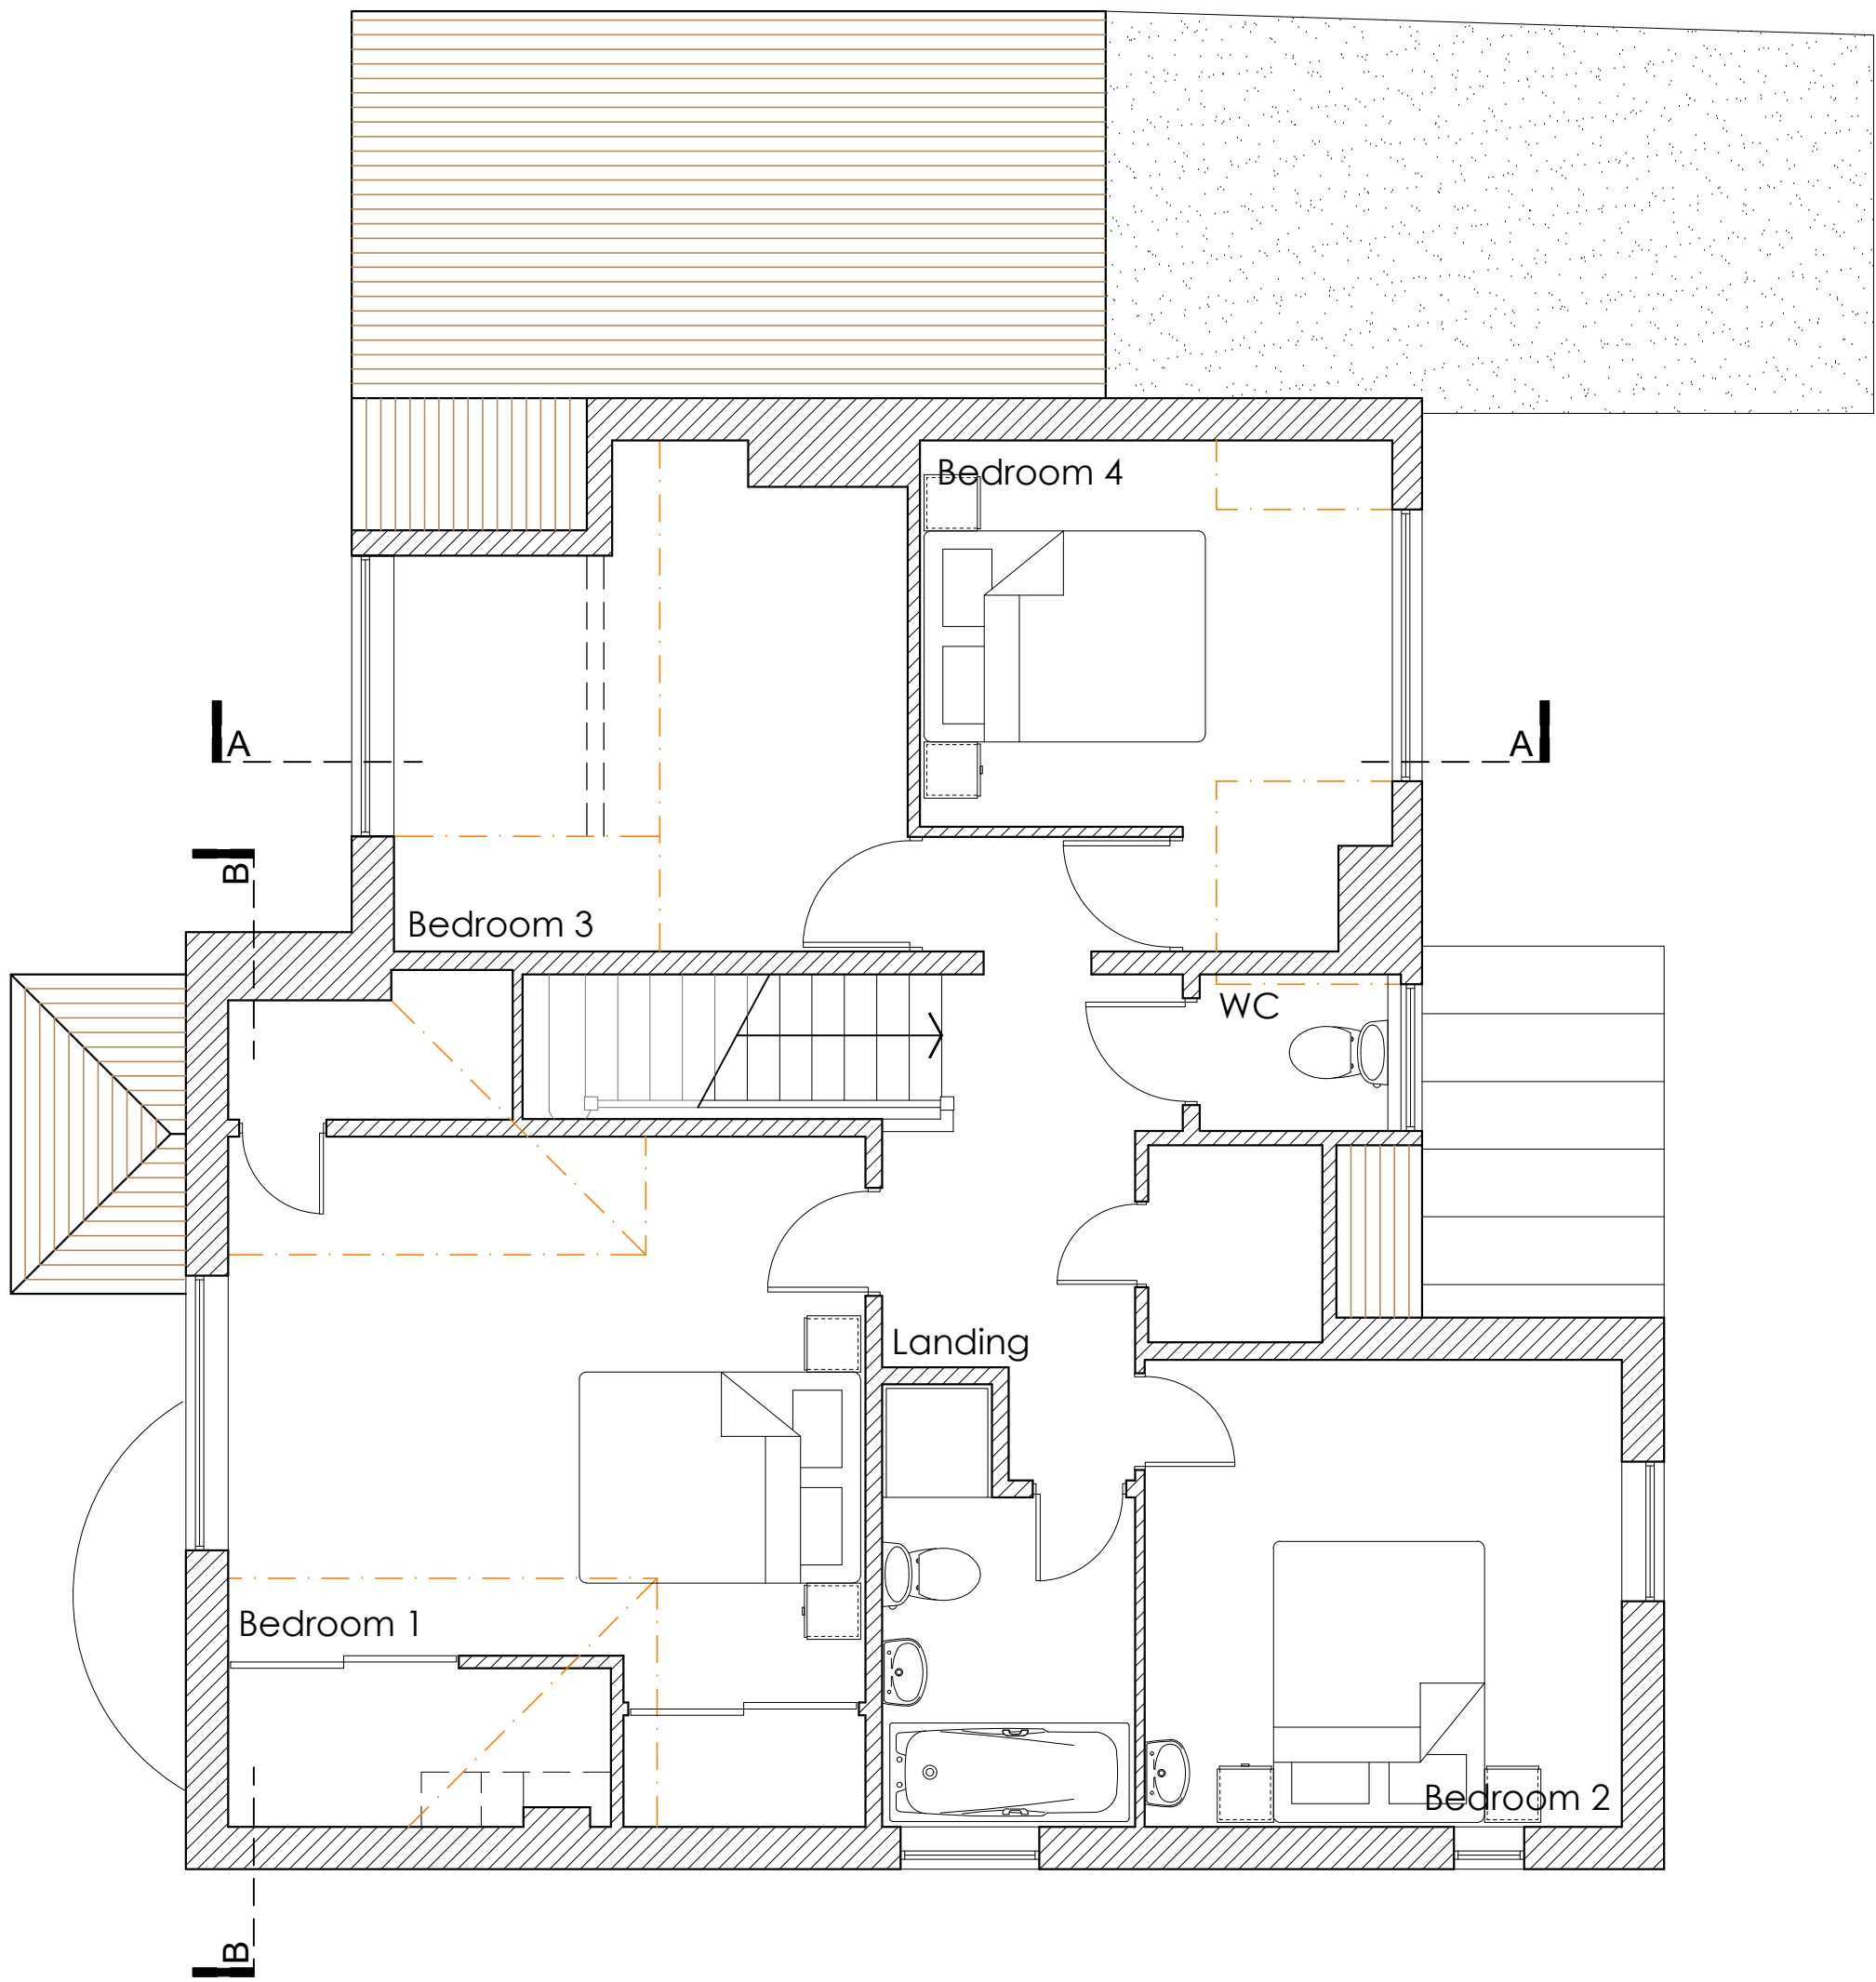

Existing First Floor Plan @ 1:50




Existing Site Block Plan @ 1:500
Ordnance Survey, (c) Crown Copyright 2010. All rights reserved. Licence number 100022432

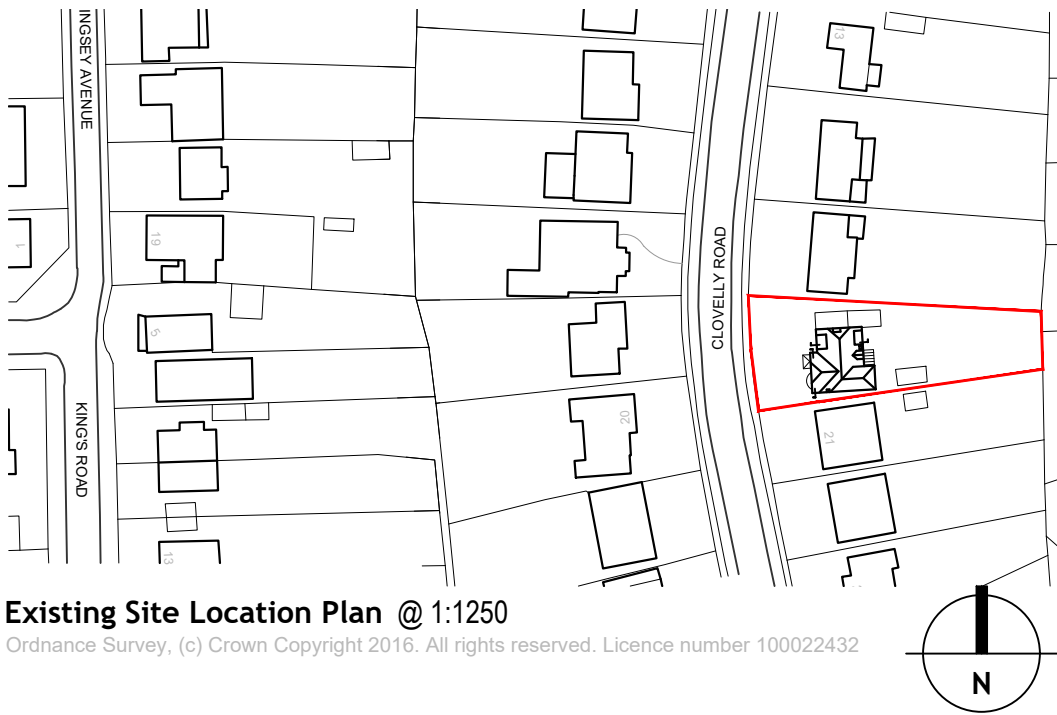

Existing Site Location Plan @ 1:1250
Ordnance Survey, (c) Crown Copyright 2010. All rights reserved. Licence number 100022432



Existing South Elevation @ 1:100

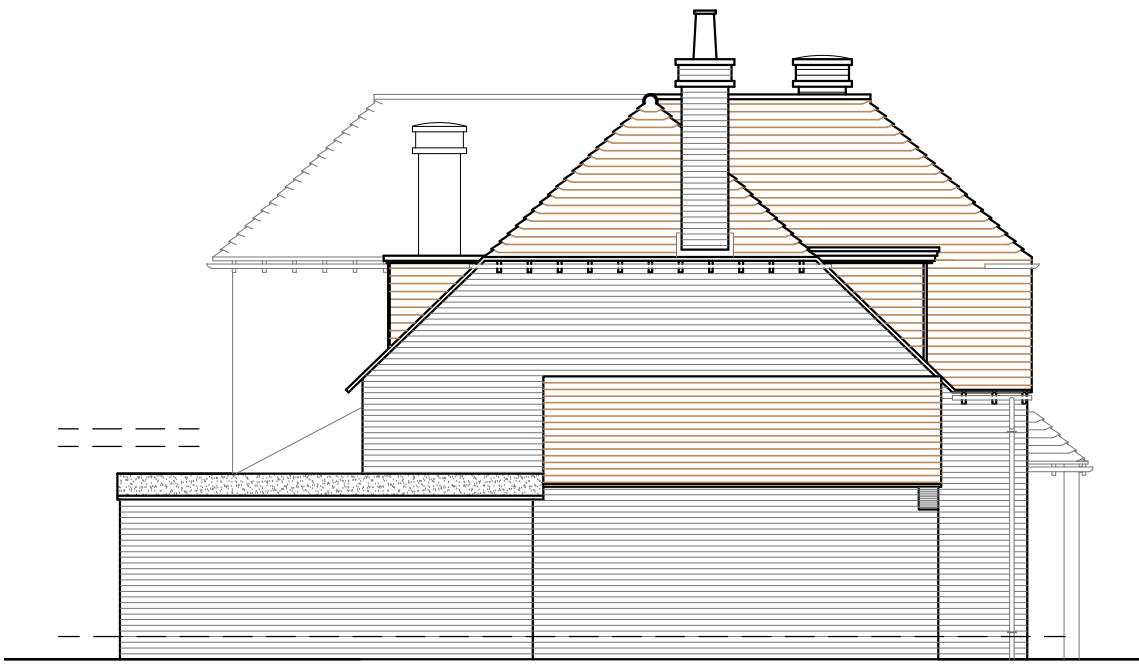

Existing North Elevation @ 1:100



Existing East Elevation @ 1:100



Existing West Elevation @ 1:100

REV	DATE	AMENDMENT	DRAWN

hd
architects

Helyer Davies Architects Ltd
1 The Old Flour Mill,
Emsworth, PO10 7BT
01243 370 715
www.hdarchitects.co.uk mail@hdarchitects.co.uk

CLIENT
Angela and Robert Smith

PROJECT
19 Clovelly Road
Emsworth
Hampshire
PO10 7HL

DRAWING
Existing Plan
Existing Elevations

SCALE
Varies

DATE	Dec 2016	DRAWN	TD
DRAWING NUMBER	16154_01	REVISION	*