




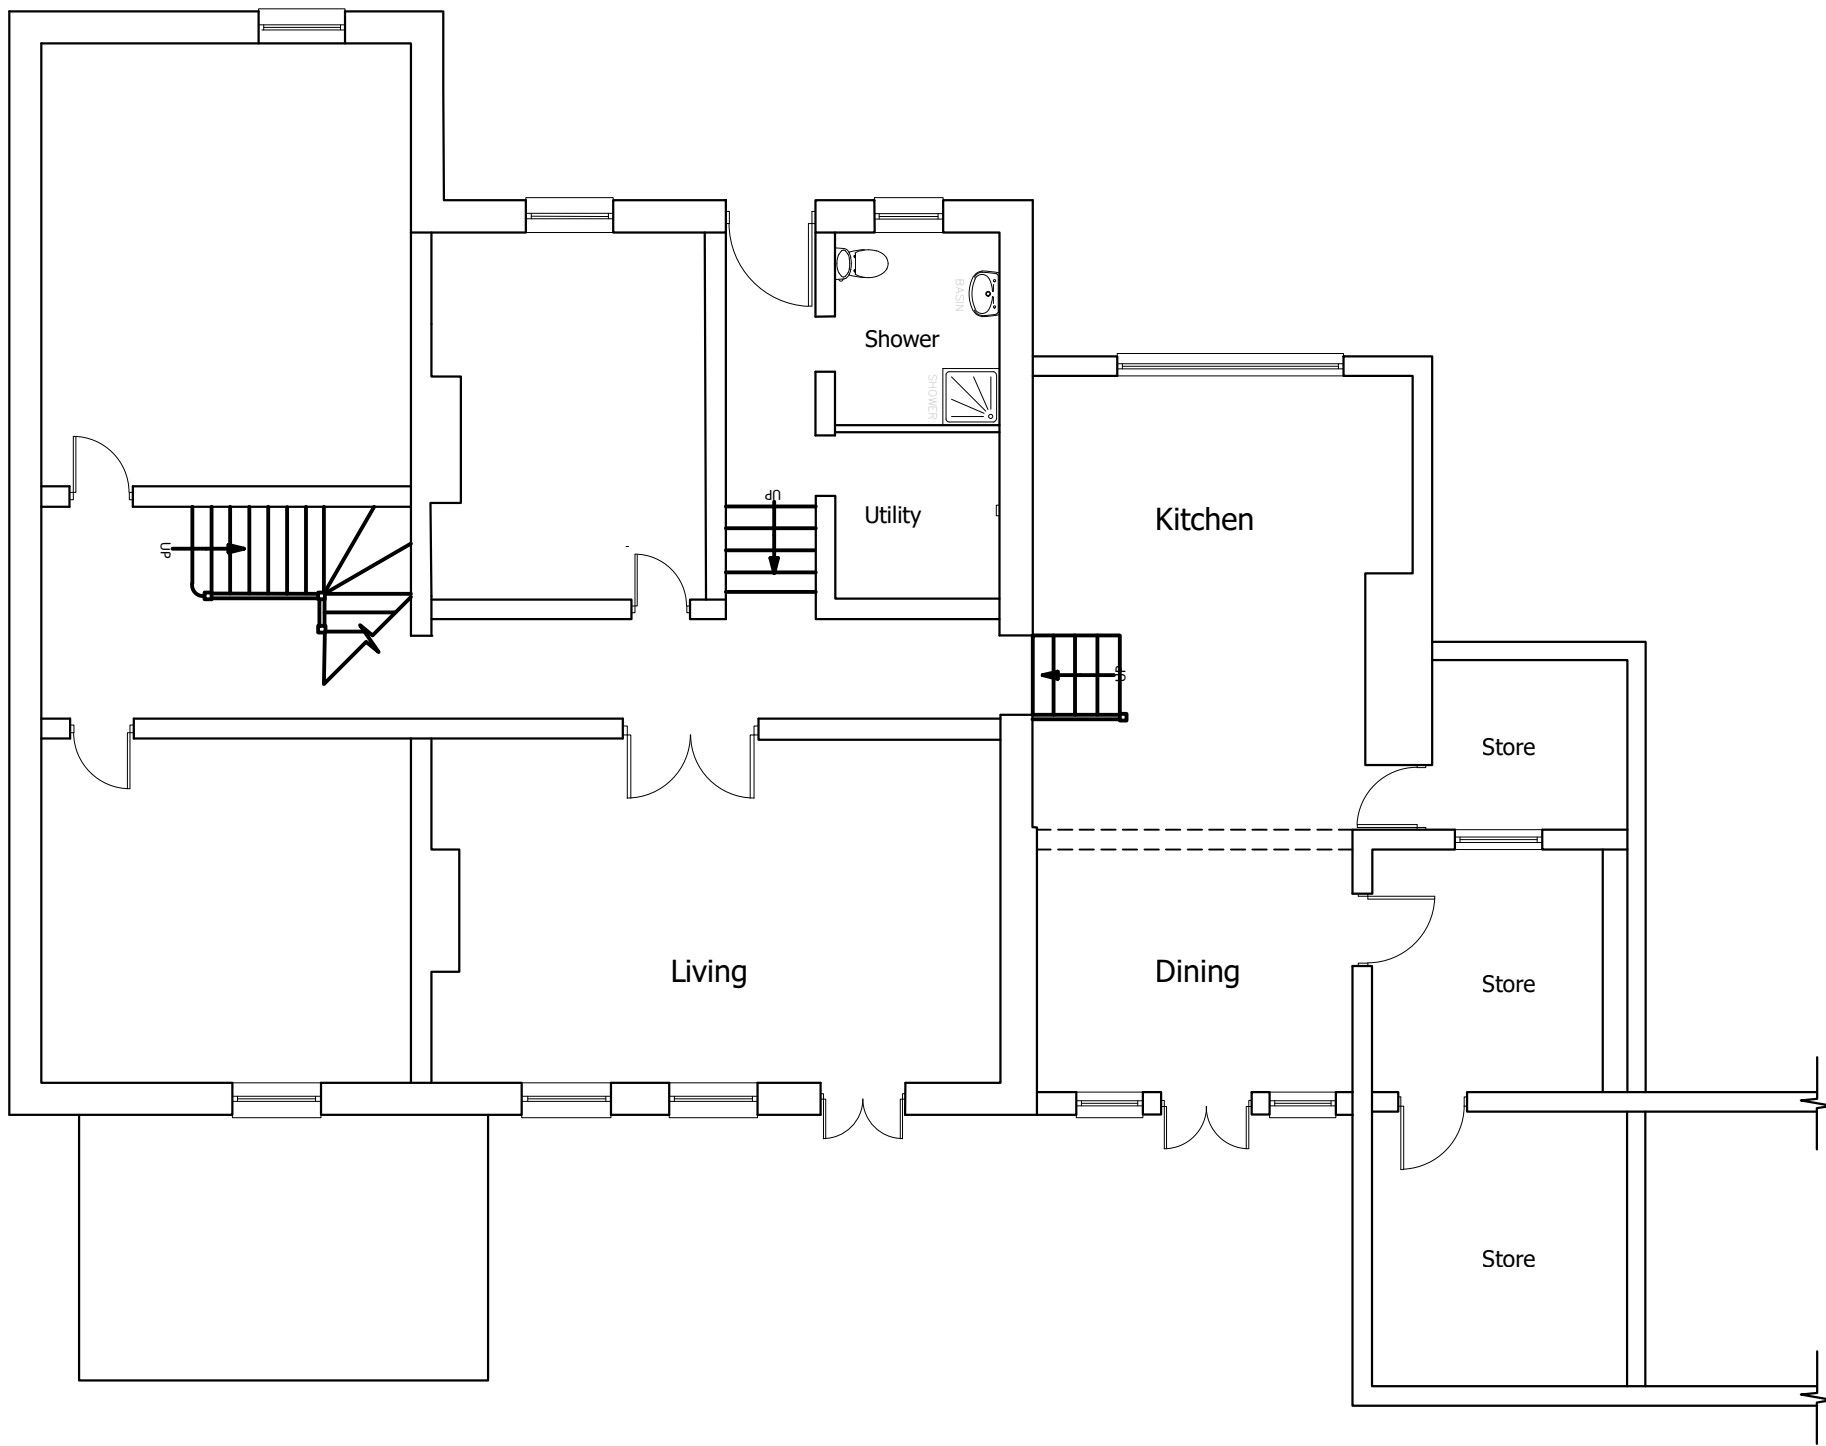

Proposed Ground Floor Plan
1:100

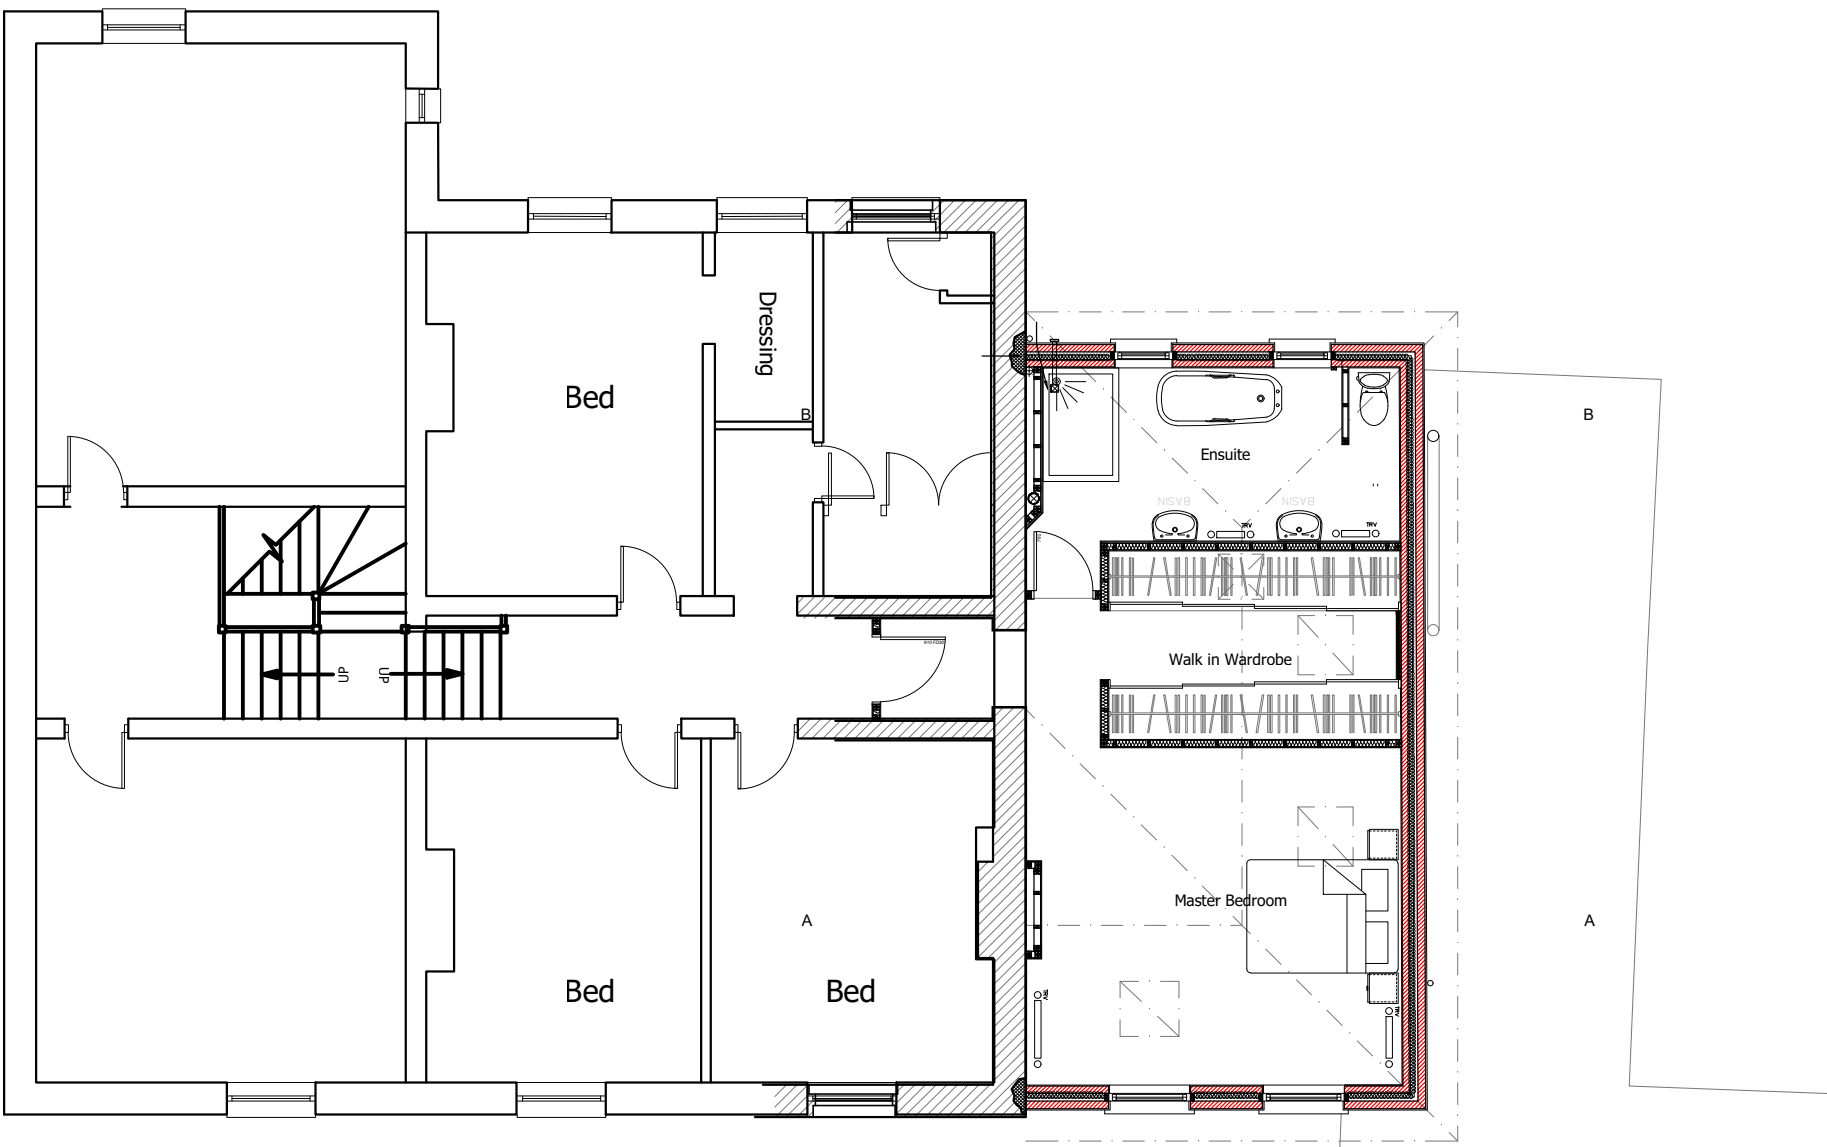

Proposed First Floor Plan
1:100

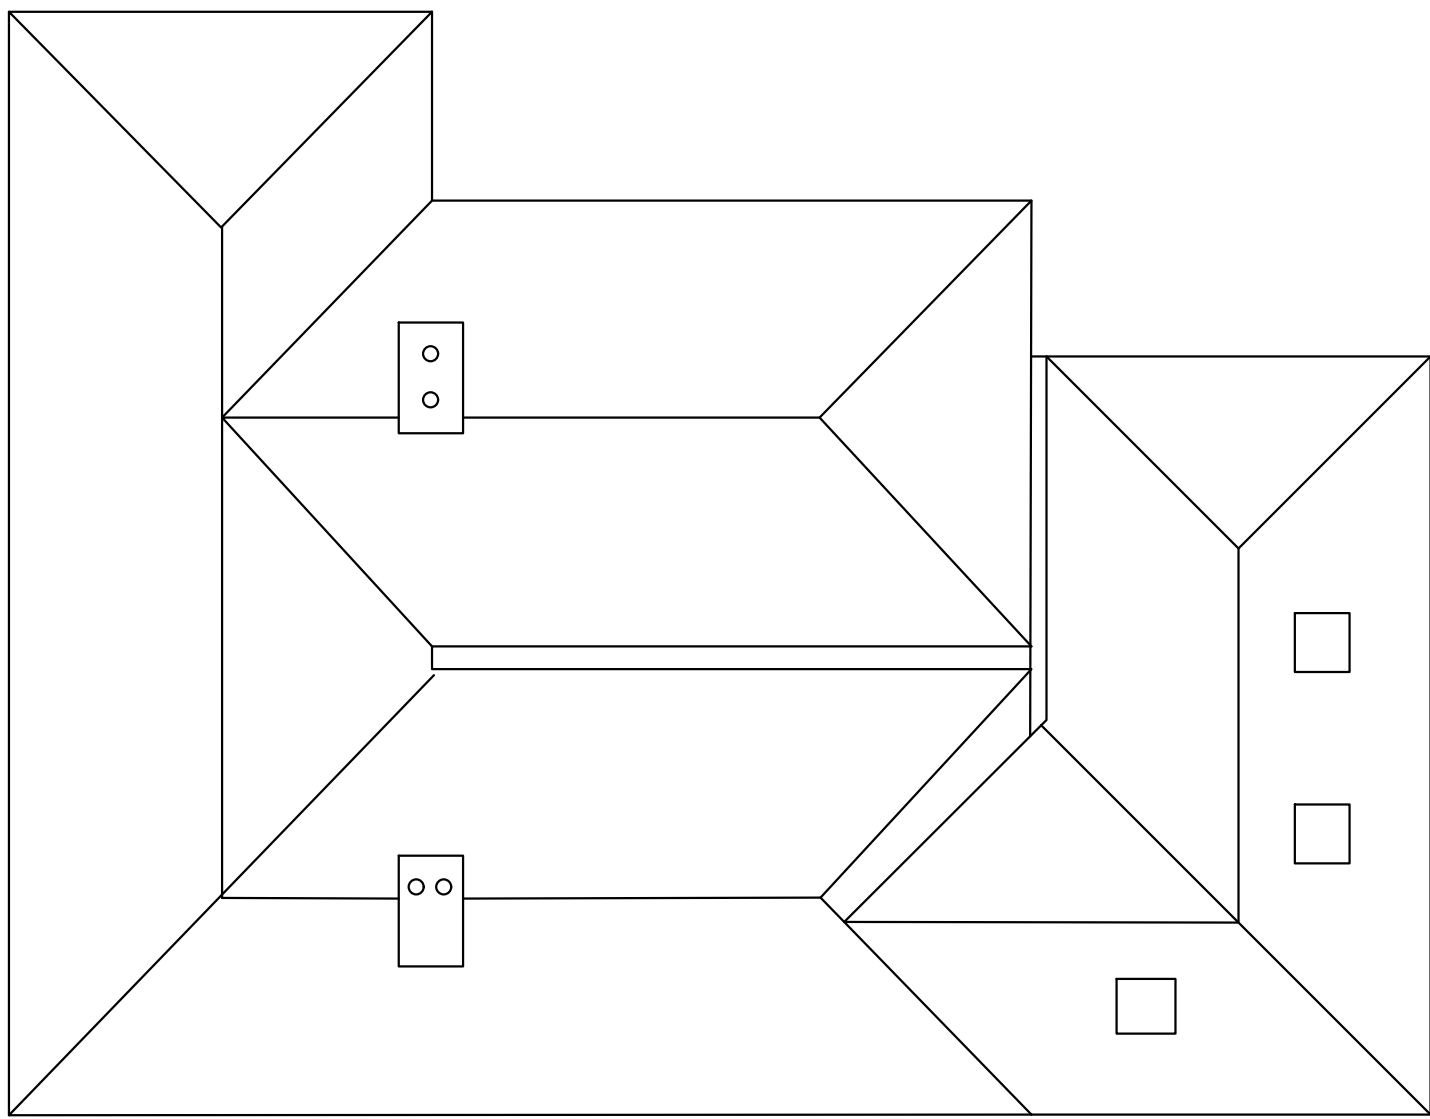

Proposed First Floor Plan
1:100




Proposed North Elevation
1:100





Proposed South Elevation
1:100



Proposed East Elevation
1:100

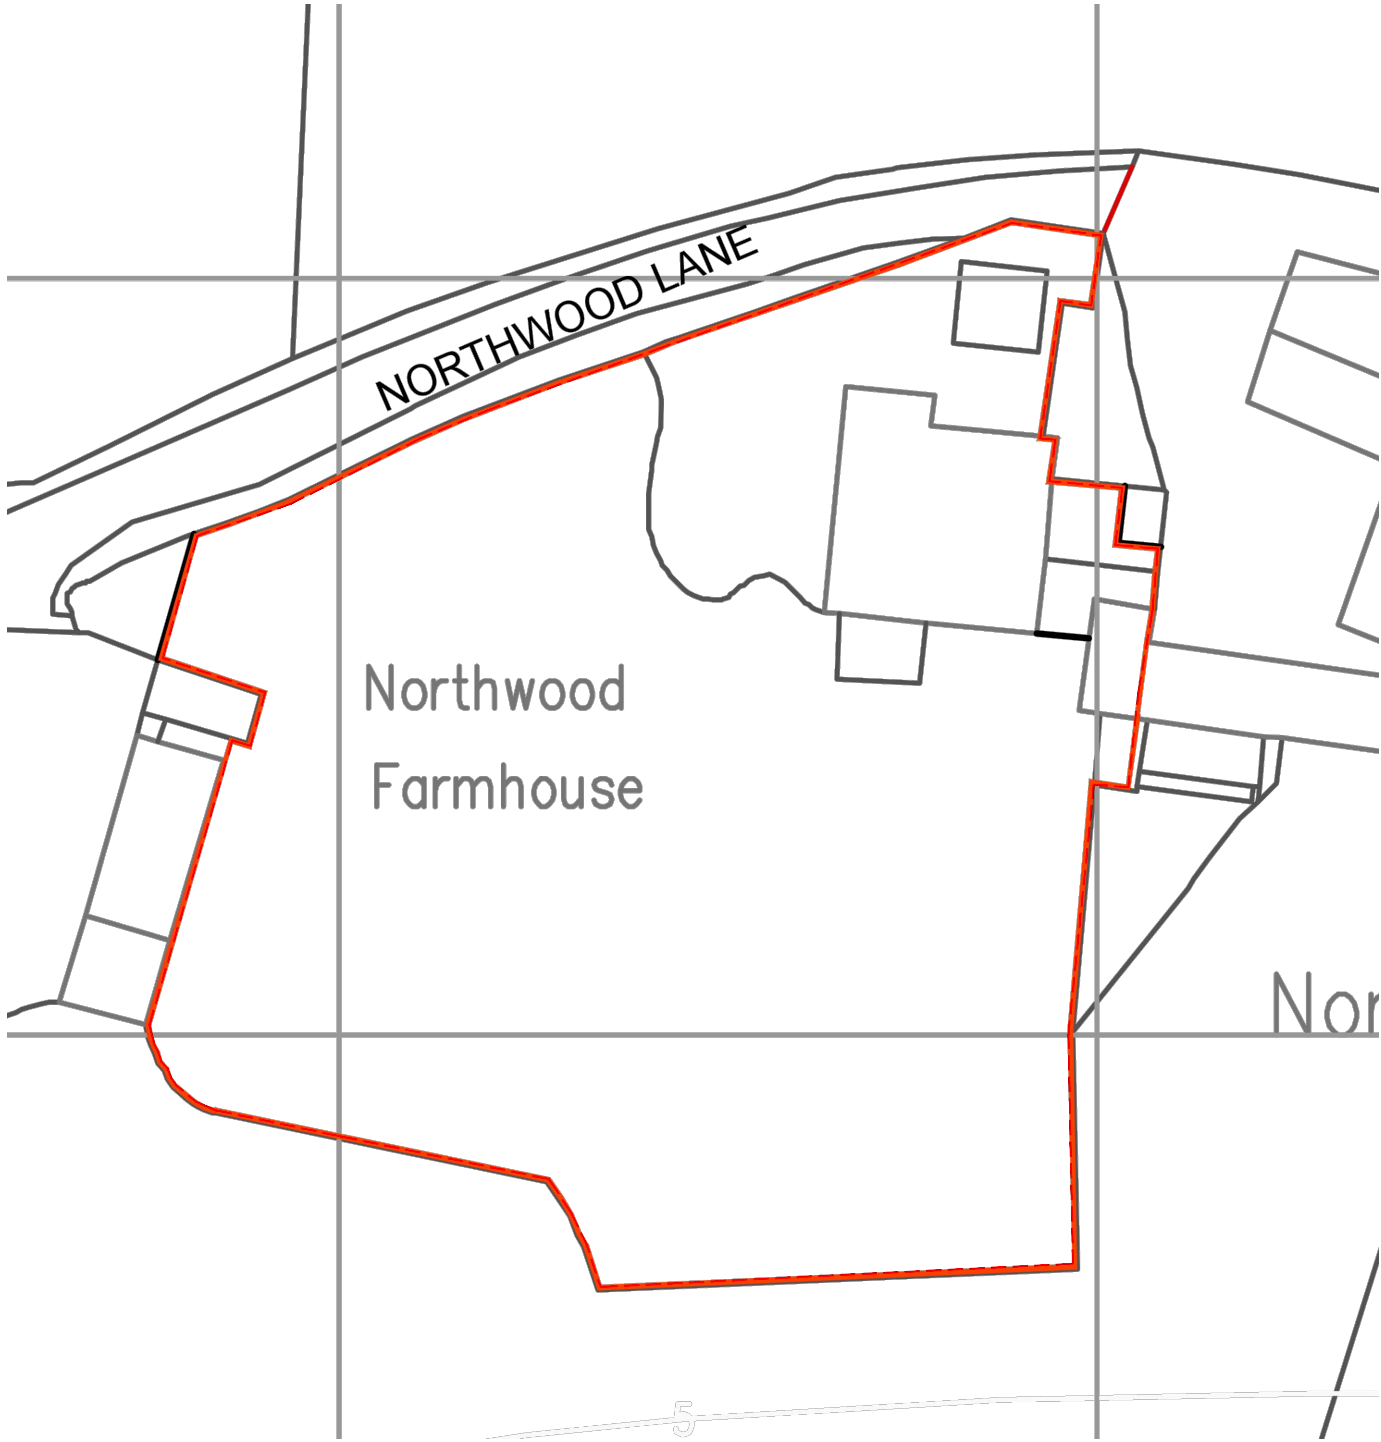

Site Block Plan @ 1:500
Ordnance Survey (c) Crown Copyright 2017. All rights reserved. Licence number 100020449

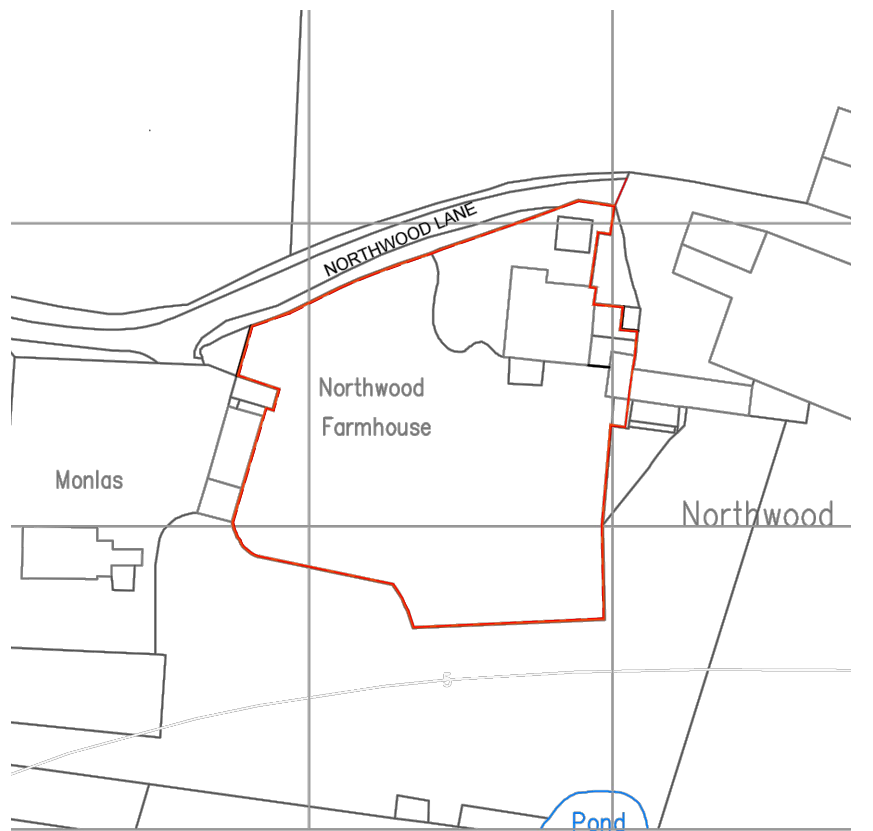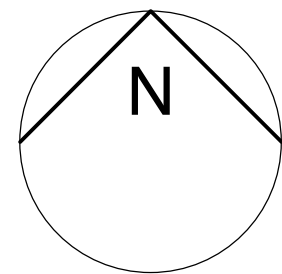

Site Location Plan @ 1:1250
Ordnance Survey (c) Crown Copyright 2017. All rights reserved. Licence number 100020449

REV	DATE	AMENDMENT	DRAWN

hd
architects

Helyer Davies Architects Ltd
1 The Old Flour Mill,
Emsworth, PO10 7BT
01243 370 715

www.hdarchitects.co.uk mail@hdarchitects.co.uk

CLIENT
Mr Damon Repton

PROJECT
Northwood Farmhouse
Northwood Lane
Hayling Island
Hampshire
PO11 0LR

DRAWING
Details as proposed

SCALE
As noted @ A1

DATE	August 2017	DRAWN	JF
DRAWING NUMBER	17078-11	REVISION	A