





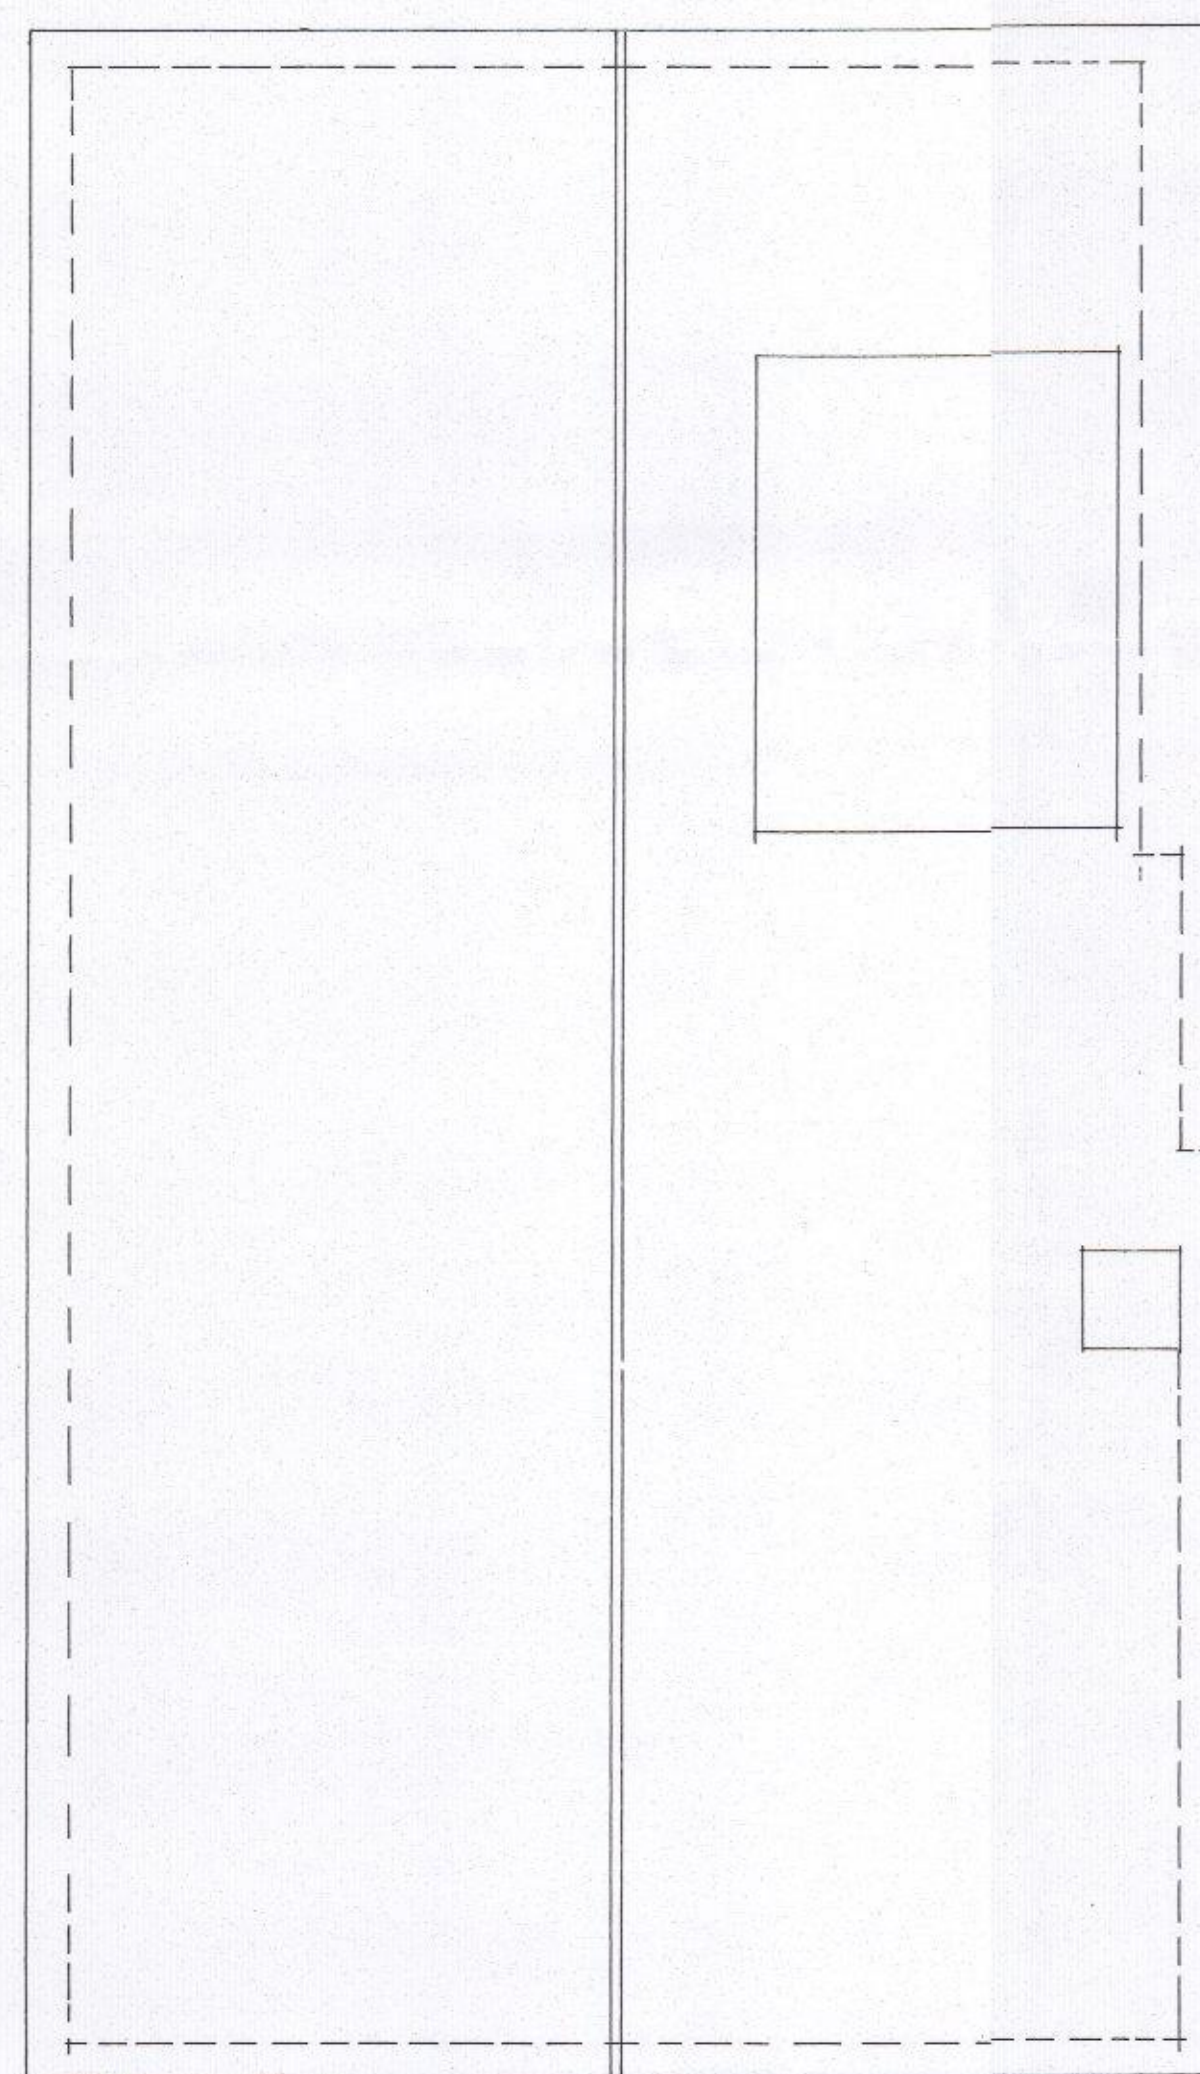


existing
roof plans

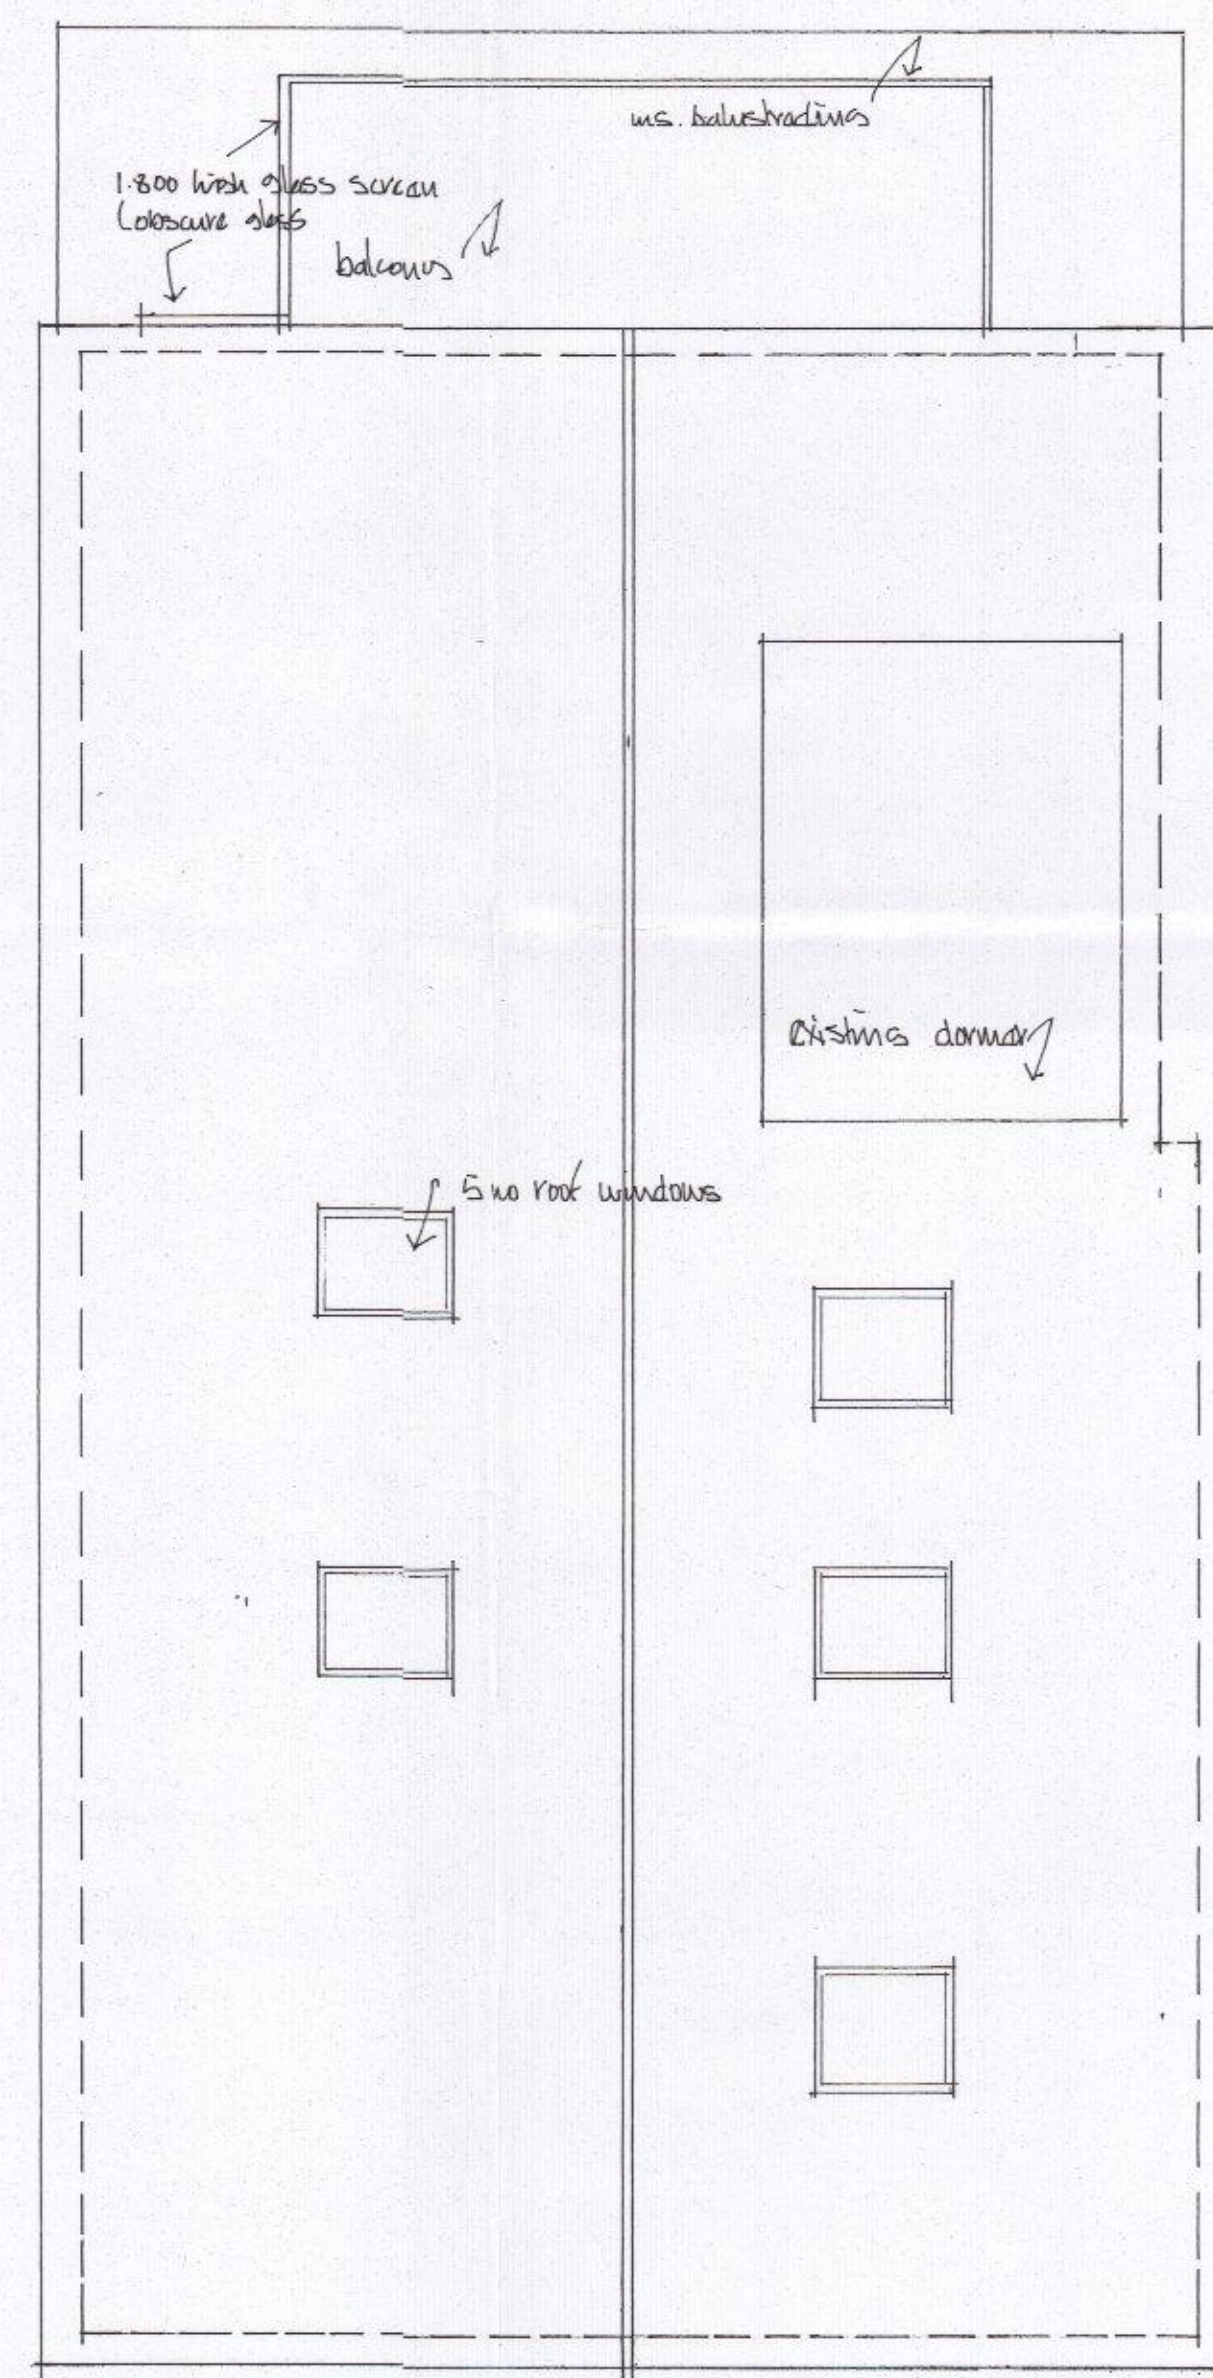

proposed

Scale bar

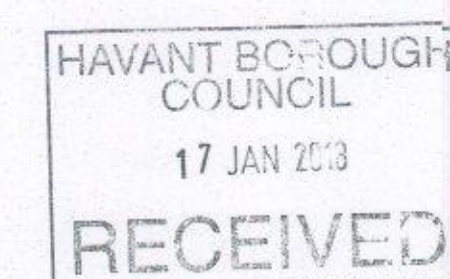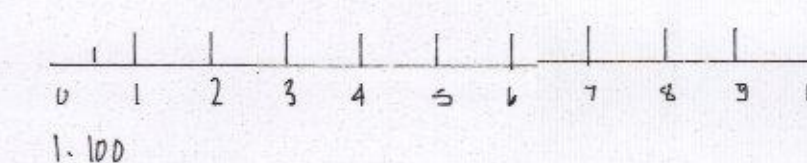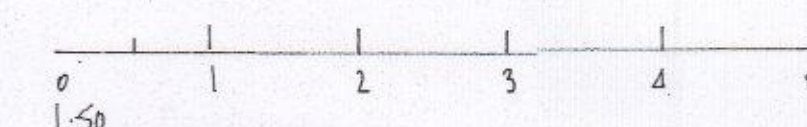

	
Architectural Designs 157 Methuen Road, Southsea, Portsmouth, Hants. PO4 9HQ Telephone: 02392 362829	
Project: Proposed rear single storey extension with a first floor balcony 21 Eastoke Av. Havant Island	
Title: Roof Plan	
Scale: 1:50	
Date: January 2018	
Drawing No: 1801-1452	