

Key:


Existing levels

Existing trees

SUD's block paving

Courtyard garden

New shrubs & low level planting


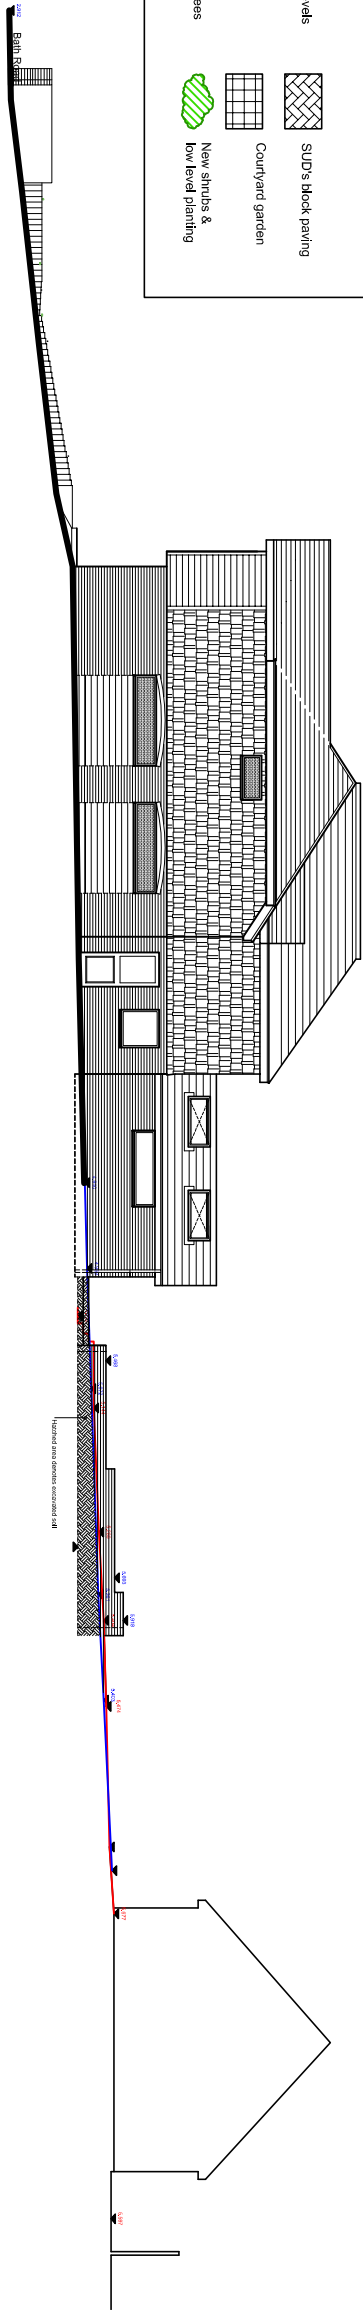


NOTES:


Dimensions to be checked on site before commencing work. Any discrepancies shall be reported to the architect immediately.

Do not scale from these drawings except for planning purposes. Use figured dimensions only.


Where applicable this drawing is to be read in conjunction with other consultants' drawings.

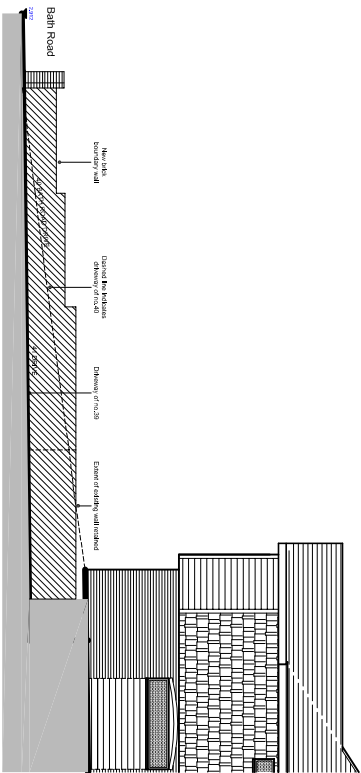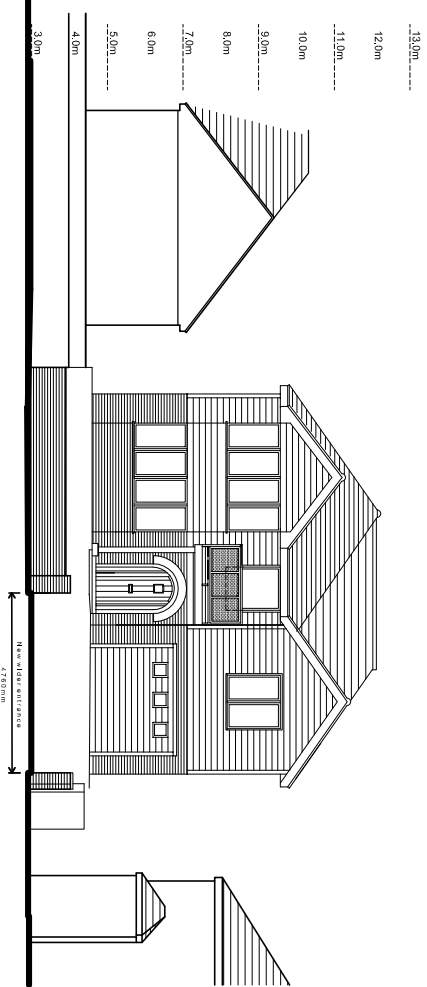

New boundary wall
as view from n o. 39

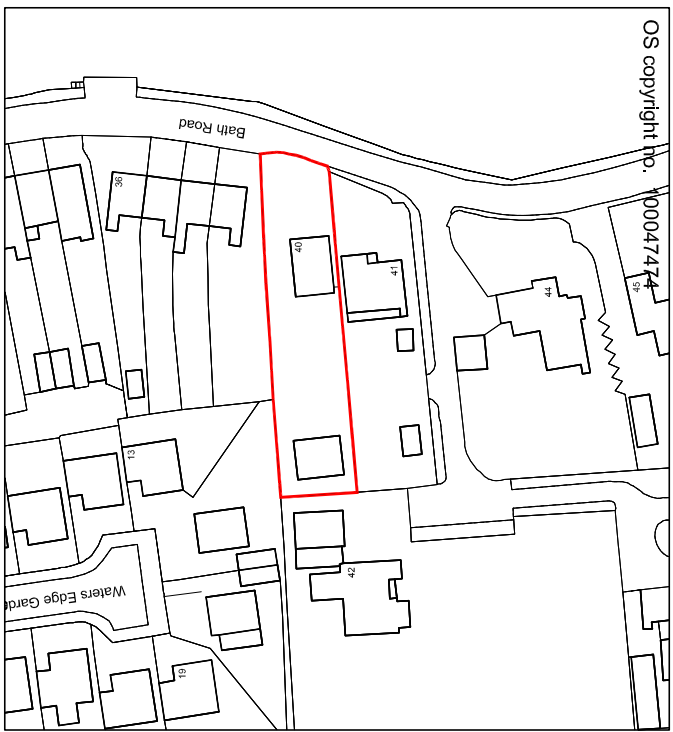

Location plan scale 1:1250

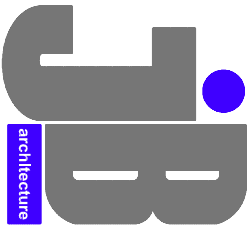

JIMMY BESSANT ARCHITECTURE
TEL: 01243 373620 M: 07769904282
E: jimmy@jb-architecture.co.uk
Web: www.jb-architecture.co.uk

REV.	NOTE	DATE
A	Boundary wall amended to reflect the built revision (cloud)	06.02.17
B	Boundary wall amendments to reflect the built revision (cloud)	08.02.17
C	General amendments to show elevation	01.05.17

For MR & MRS COLIN

Project
PROPOSED WORKS
AT 40 BATH ROAD
EMSWORTH
HANTS, PO10 7ER

Title
PROPOSED SITE & LOCATION PLAN
SITE SECTION / STREET SCENE

Date	Drawn	Scale	Checked
MARCH 2015	JB	As shown @ A3	-
Job Number	Drawing Number	Revision	
PL 283.14	-01	C	

Proposed site plan scale 1:200

