


Rear


Side

Side

Front

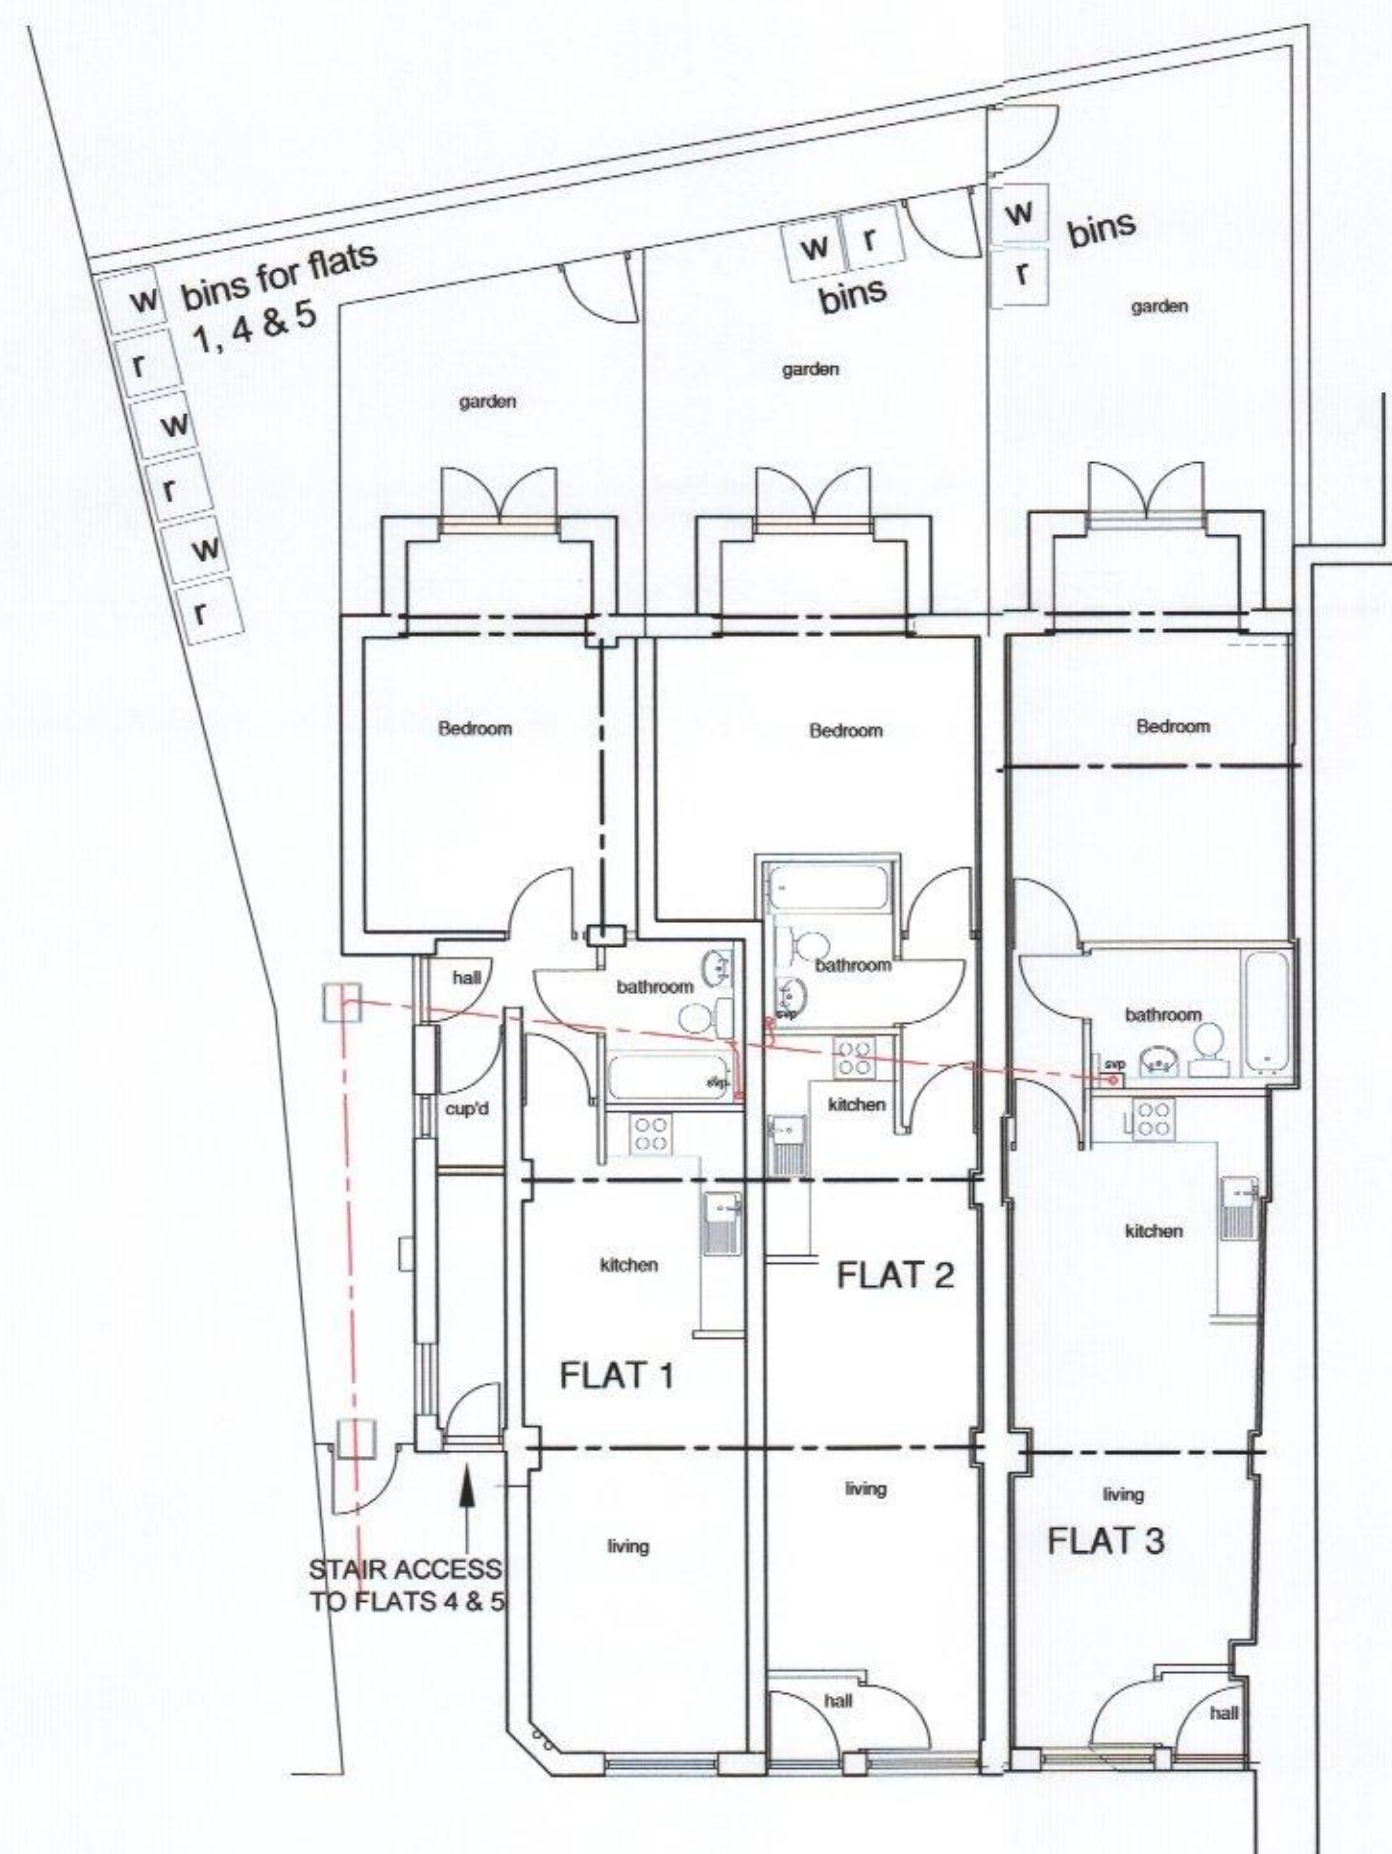


Ground Floor Plan

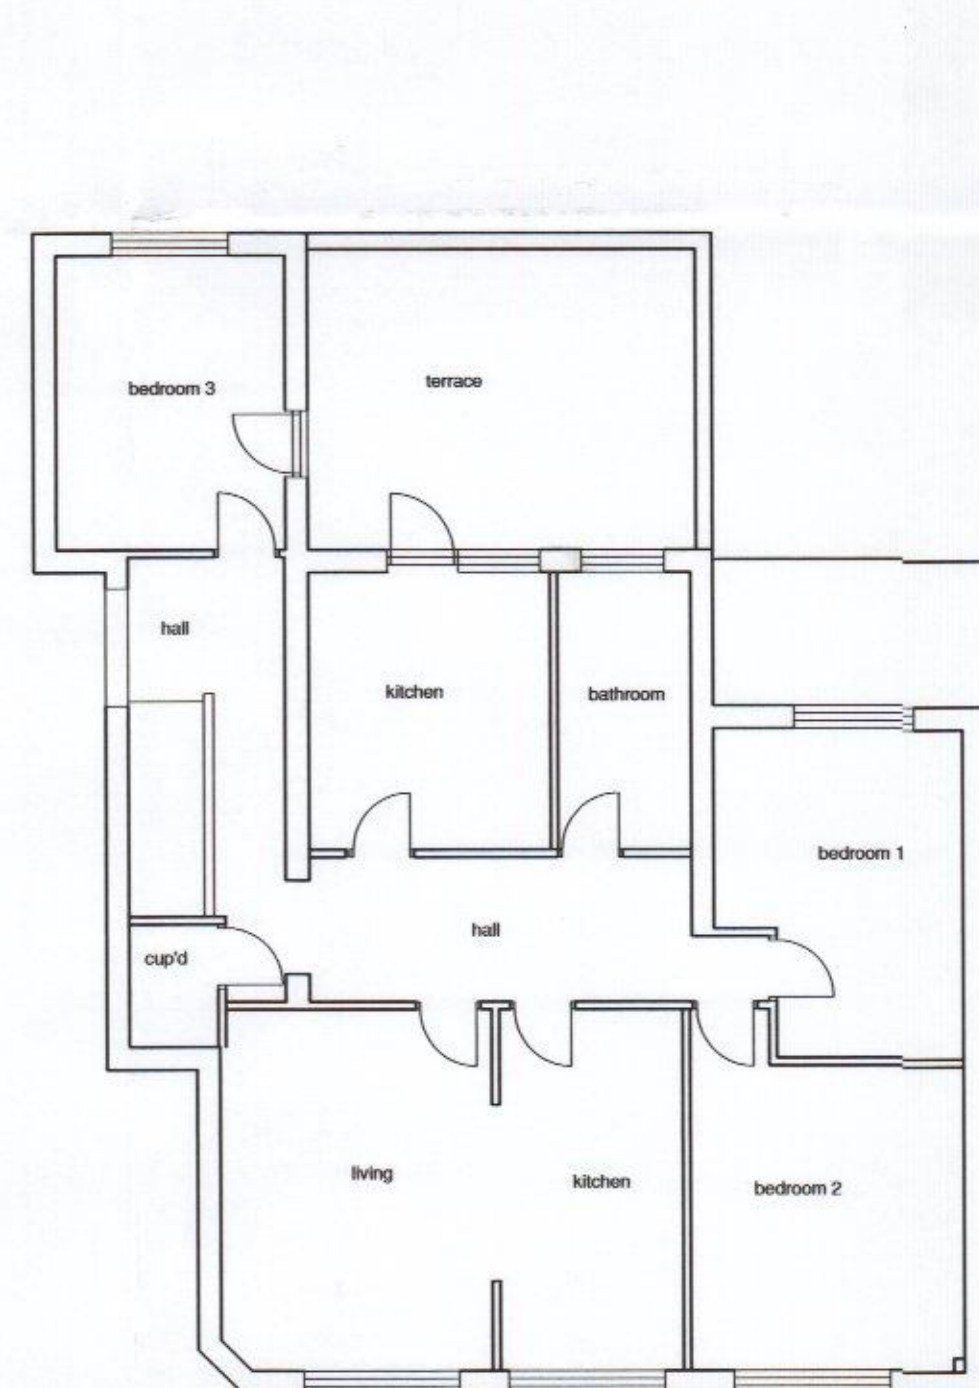

First Floor Plan

SCALE BAR 1:100

 

			Chk / Date
	Original Issue		
Rev		Down / Date	Chk / Date

This drawing is copyright and must not be disclosed to third parties without permission
Scaled dimensions are not to be used for construction

4 Queensgate
Queens Road
Fareham
Hampshire
PO16 0NW

Tel: 01329 288911
Fax: 01329 221913
E-mail: admin@m2architecture.com

PROJECT

Proposed Development at
10a & 12 East Street
Havant

CLIENT

East Pallant Developments 23 FEB 2017

DRAWING TITLE

First Floor Plans
Existing

PROJECT NO.
16036

DRAWING NO.
402

REV.

SCALE

1:100@A2