




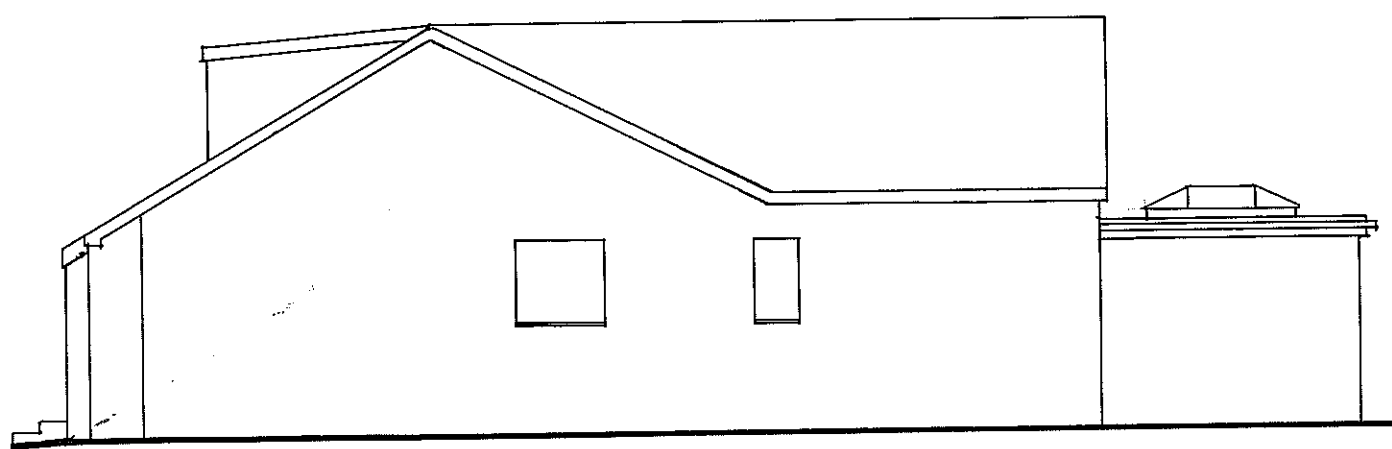


EAST

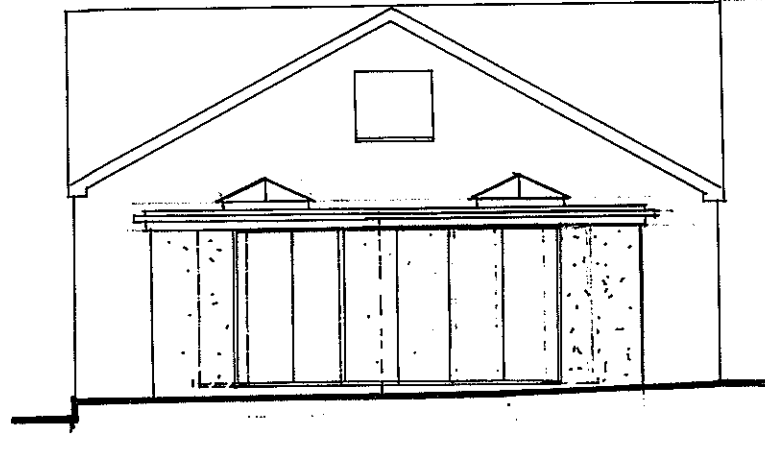


NORTH

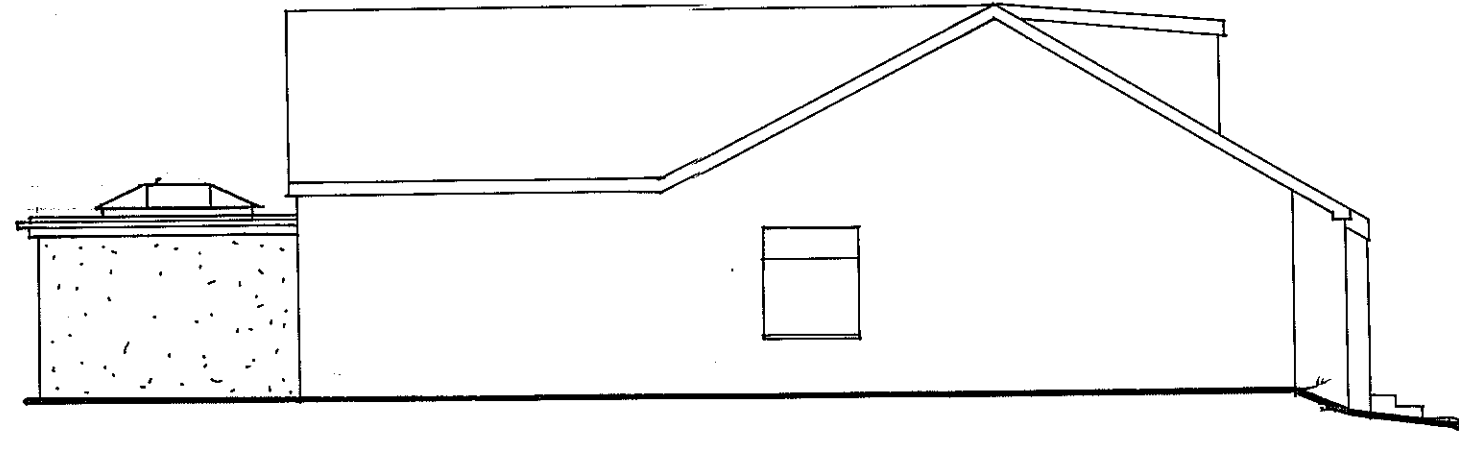

WEST

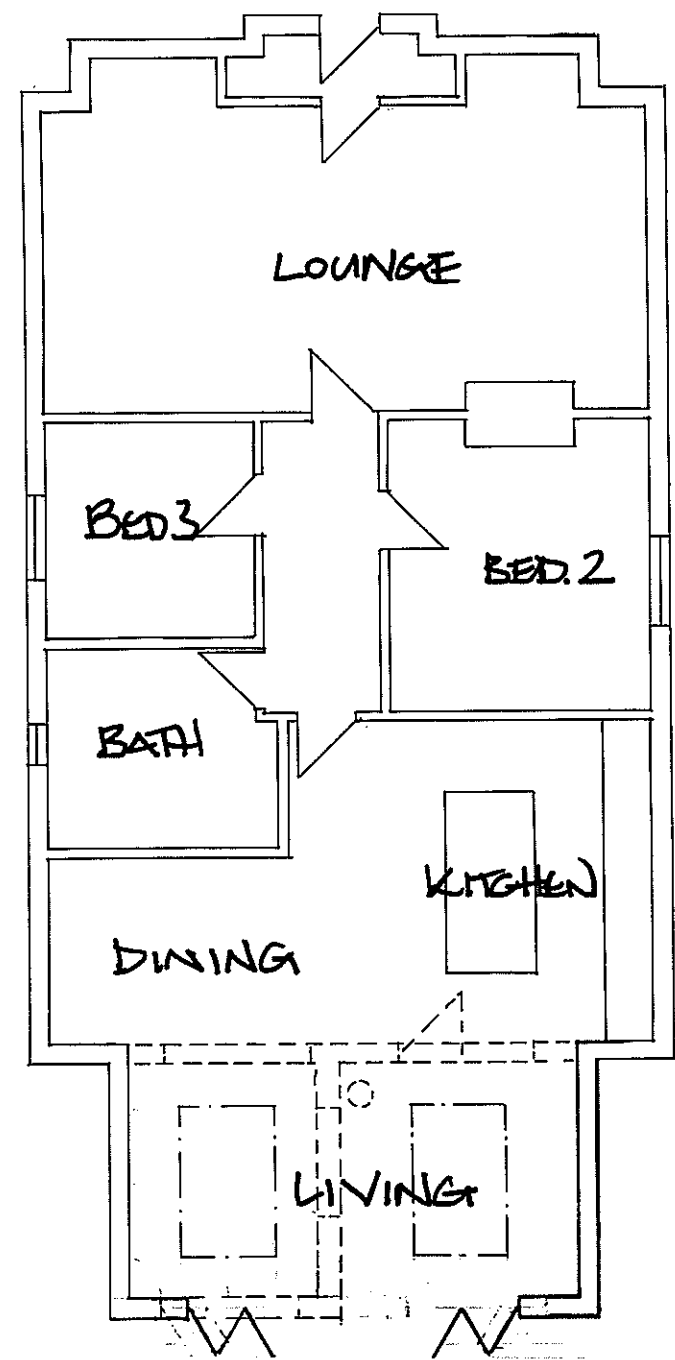

GROUND FLOOR

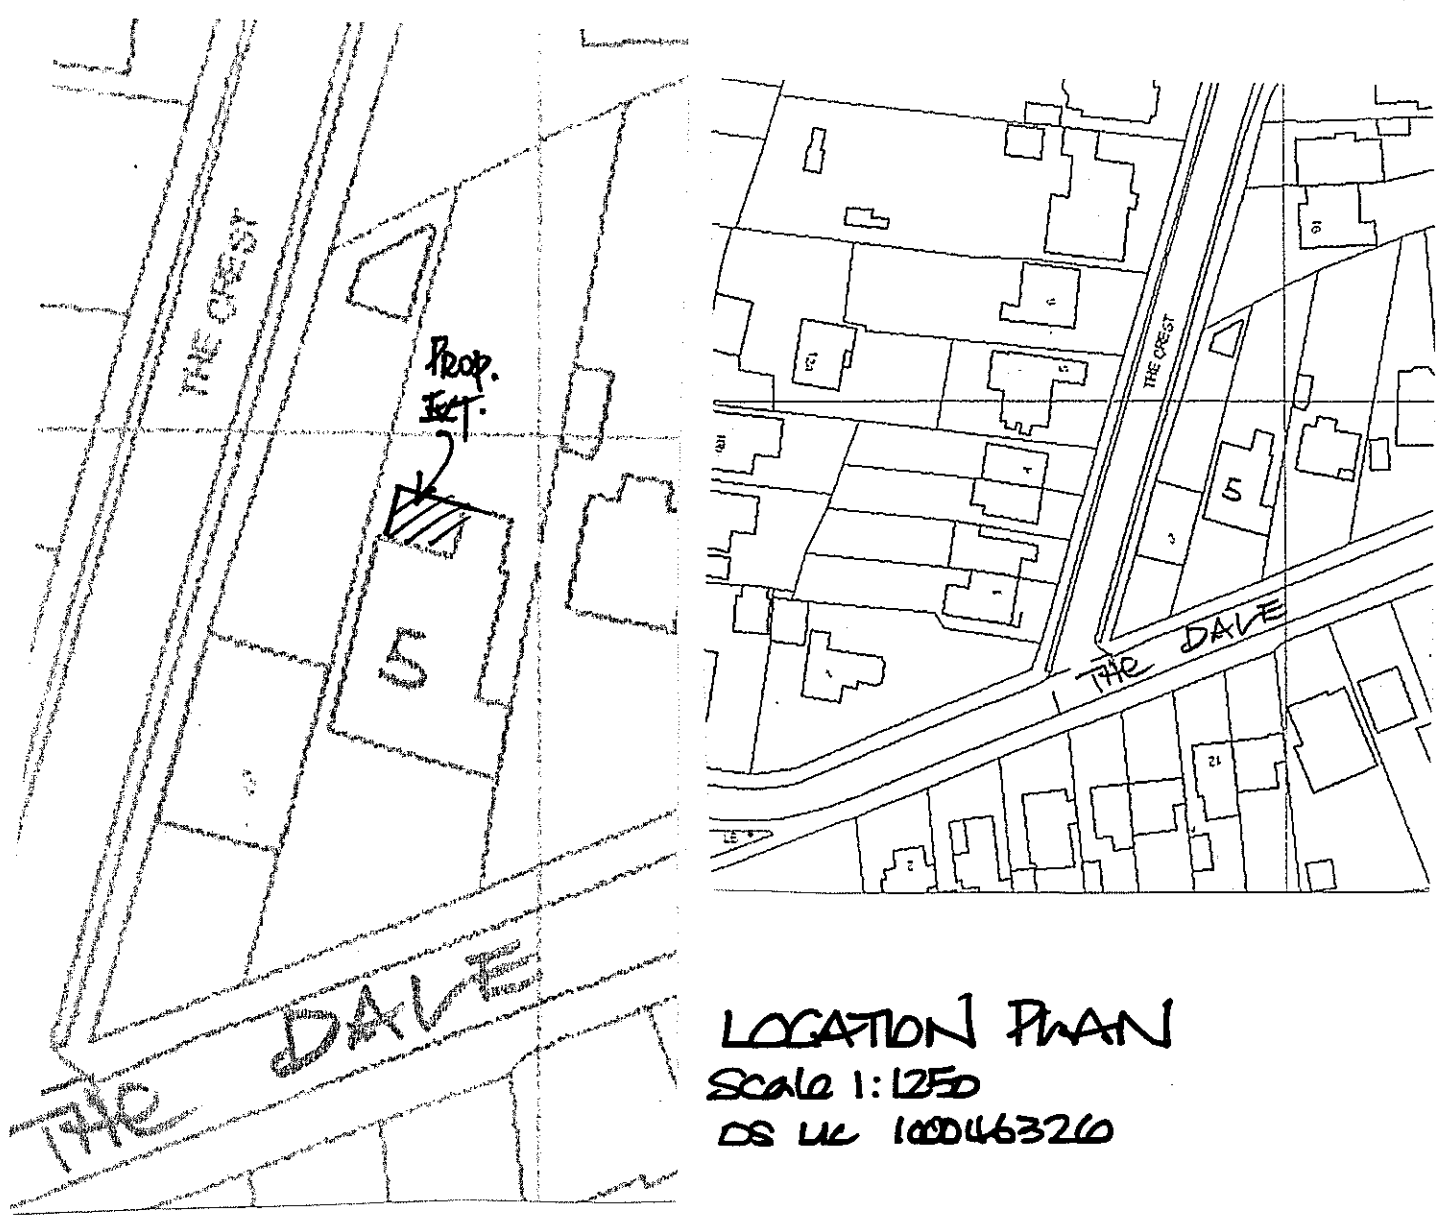

SITE PLAN
Scale 1:500

LOCATION PLAN
Scale 1:1250
DS UK 100046326

Derek Treagus Associates ARCHITECTURAL SERVICES No3-The Townhouse, 20 Nelson Road, Southsea, Hampshire PO5 2AS Tel: 07956 624094 Email: derek.treagus@gmail.com			
Project	REAR EXTENSION AT 5 THE DALE, WATERLOOVILLE, HAMPSHIRE		
Client	Mr M Sutton		
Subject	Planning Drawing		
Date:	Sept 2017	Scale:	1:50, 1:100 @ A2
Rev:		Drg. No.	17/640/01
• Copyright reserved. • All dimensions are to be site confirmed and should not be scaled unless for Planning purposes. • Verify all queries with the office.			