


NOTES:


Dimensions to be checked on site before commencing work. Any discrepancies shall be reported to the architect immediately.

Do not scale from these drawings except for planning purposes. Use figured dimensions only.


Where applicable this drawing is to be read in conjunction with other consultants' drawings.

 


New evergreen trees/hedge
Proposed garage/workshop
(amendment to approved
application APP/14/01283)
Approved dwelling extension.
(approved application APP/14/01283)

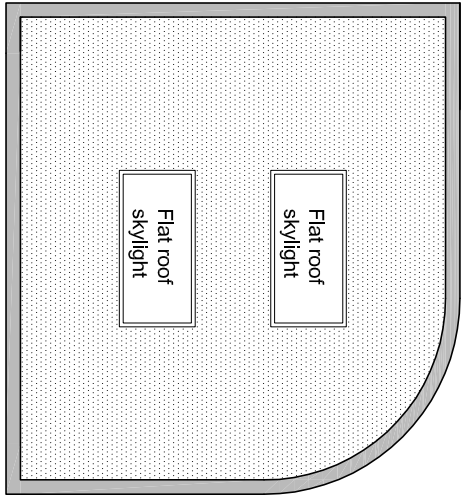


Roof plan

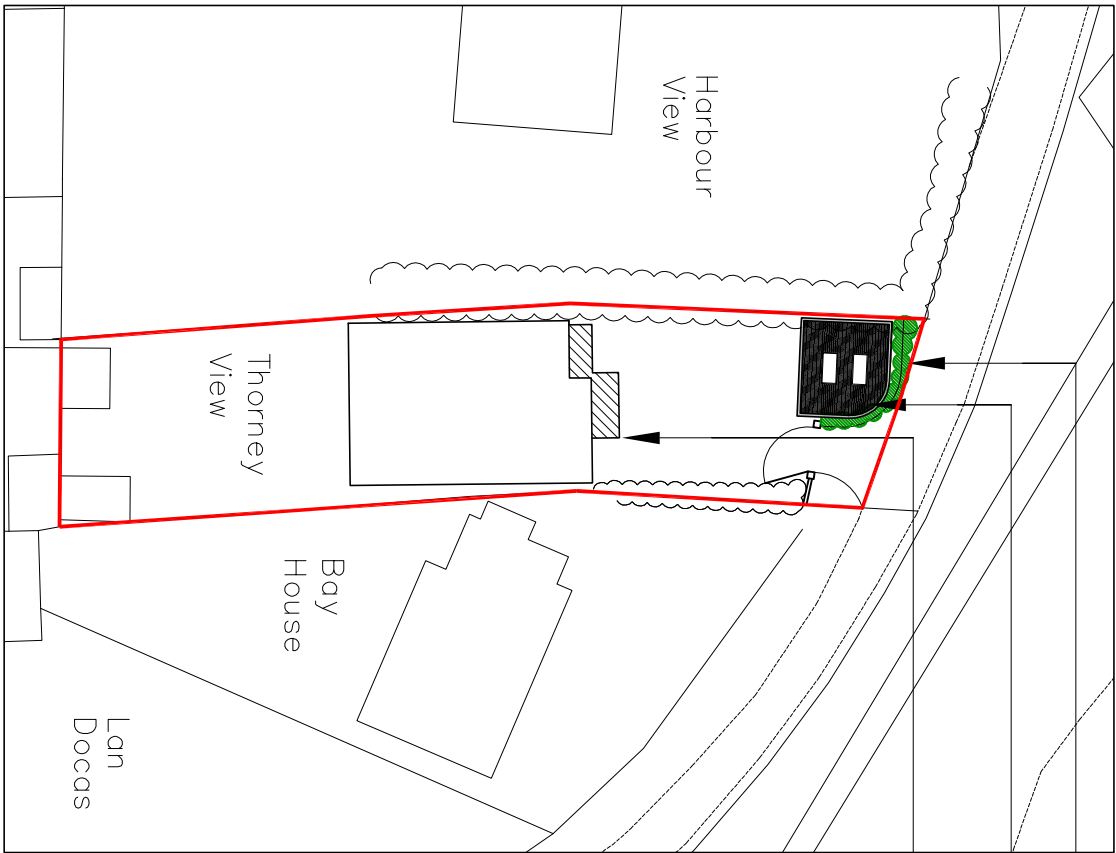

Site plan scale 1:500

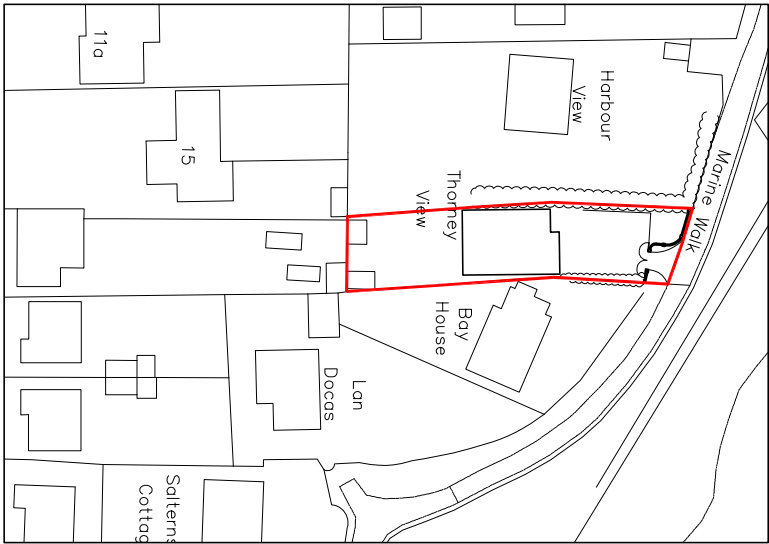


Location plan scale 1:1250

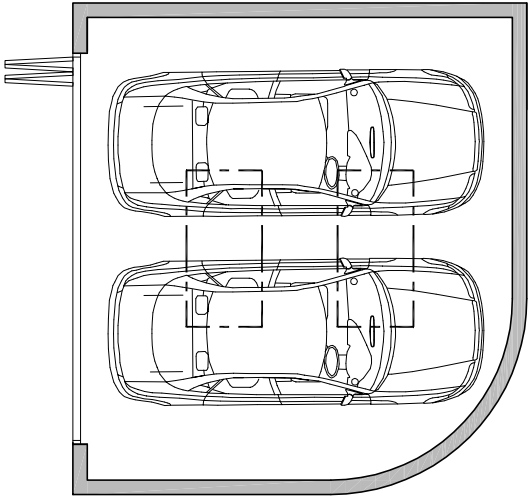


Garage floor plan


- ① Zinc/metal roof
- ② Render (colour TBC)
- ③ Brick plinth (to match west elevation)
- ④ Timber garage doors

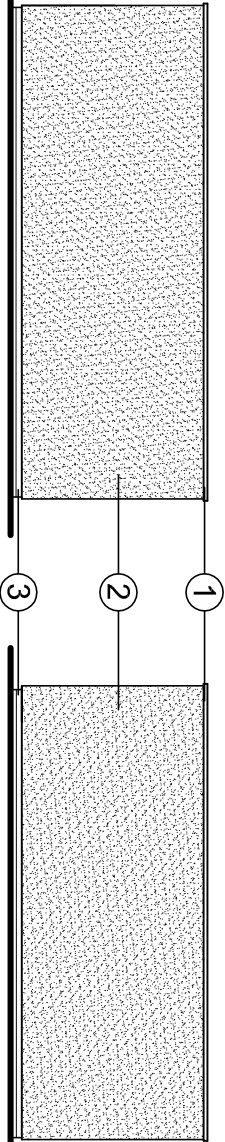


North (front)

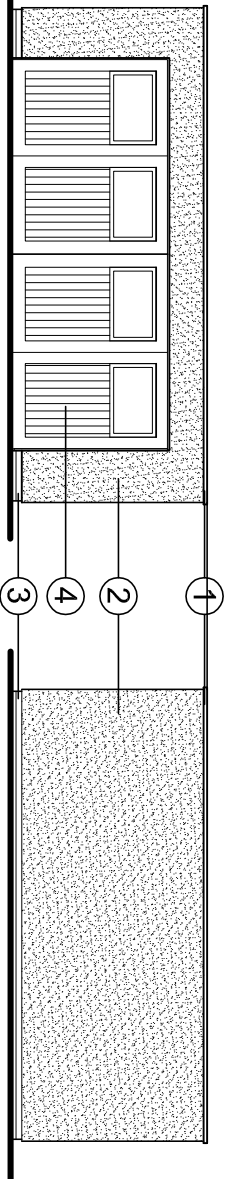

East (side)

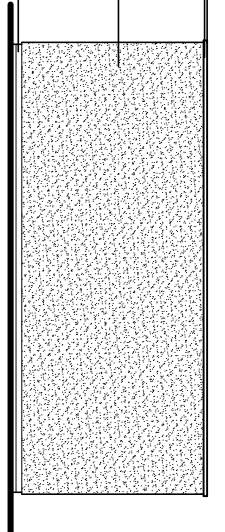


South (rear)

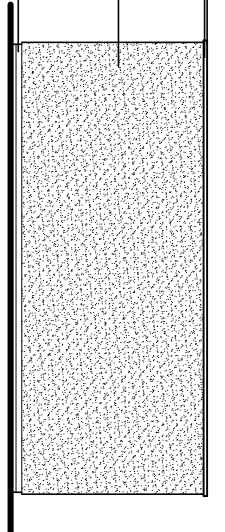

West (side)

Proposed plans and elevations scale 1:100

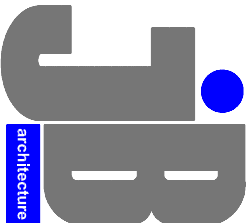

JIMMY BESSANT ARCHITECTURE
TEL: 01243 373620 M: 07769904282
E: jimmy@jb-architecture.co.uk
Web: www.jb-architecture.co.uk

For
MR & MRS BROWNE

Project
**PROPOSED GARAGE
(ALTERATIONS TO EXISTING APPROVAL)
AT THORNEY VIEW,
HAYLING ISLAND, PO11 9PQ**

Title

**PROPOSED PLANS & ELEVATIONS
& SITE & LOCATION PLAN**

Date	Drawn	Scale	Checked
DEC 2017	JB	As shown @ A3	-
Job Number	Drawing Number	Revision	
PL19317	01		