




1200mm x 1200mm
SKYLIGHTS

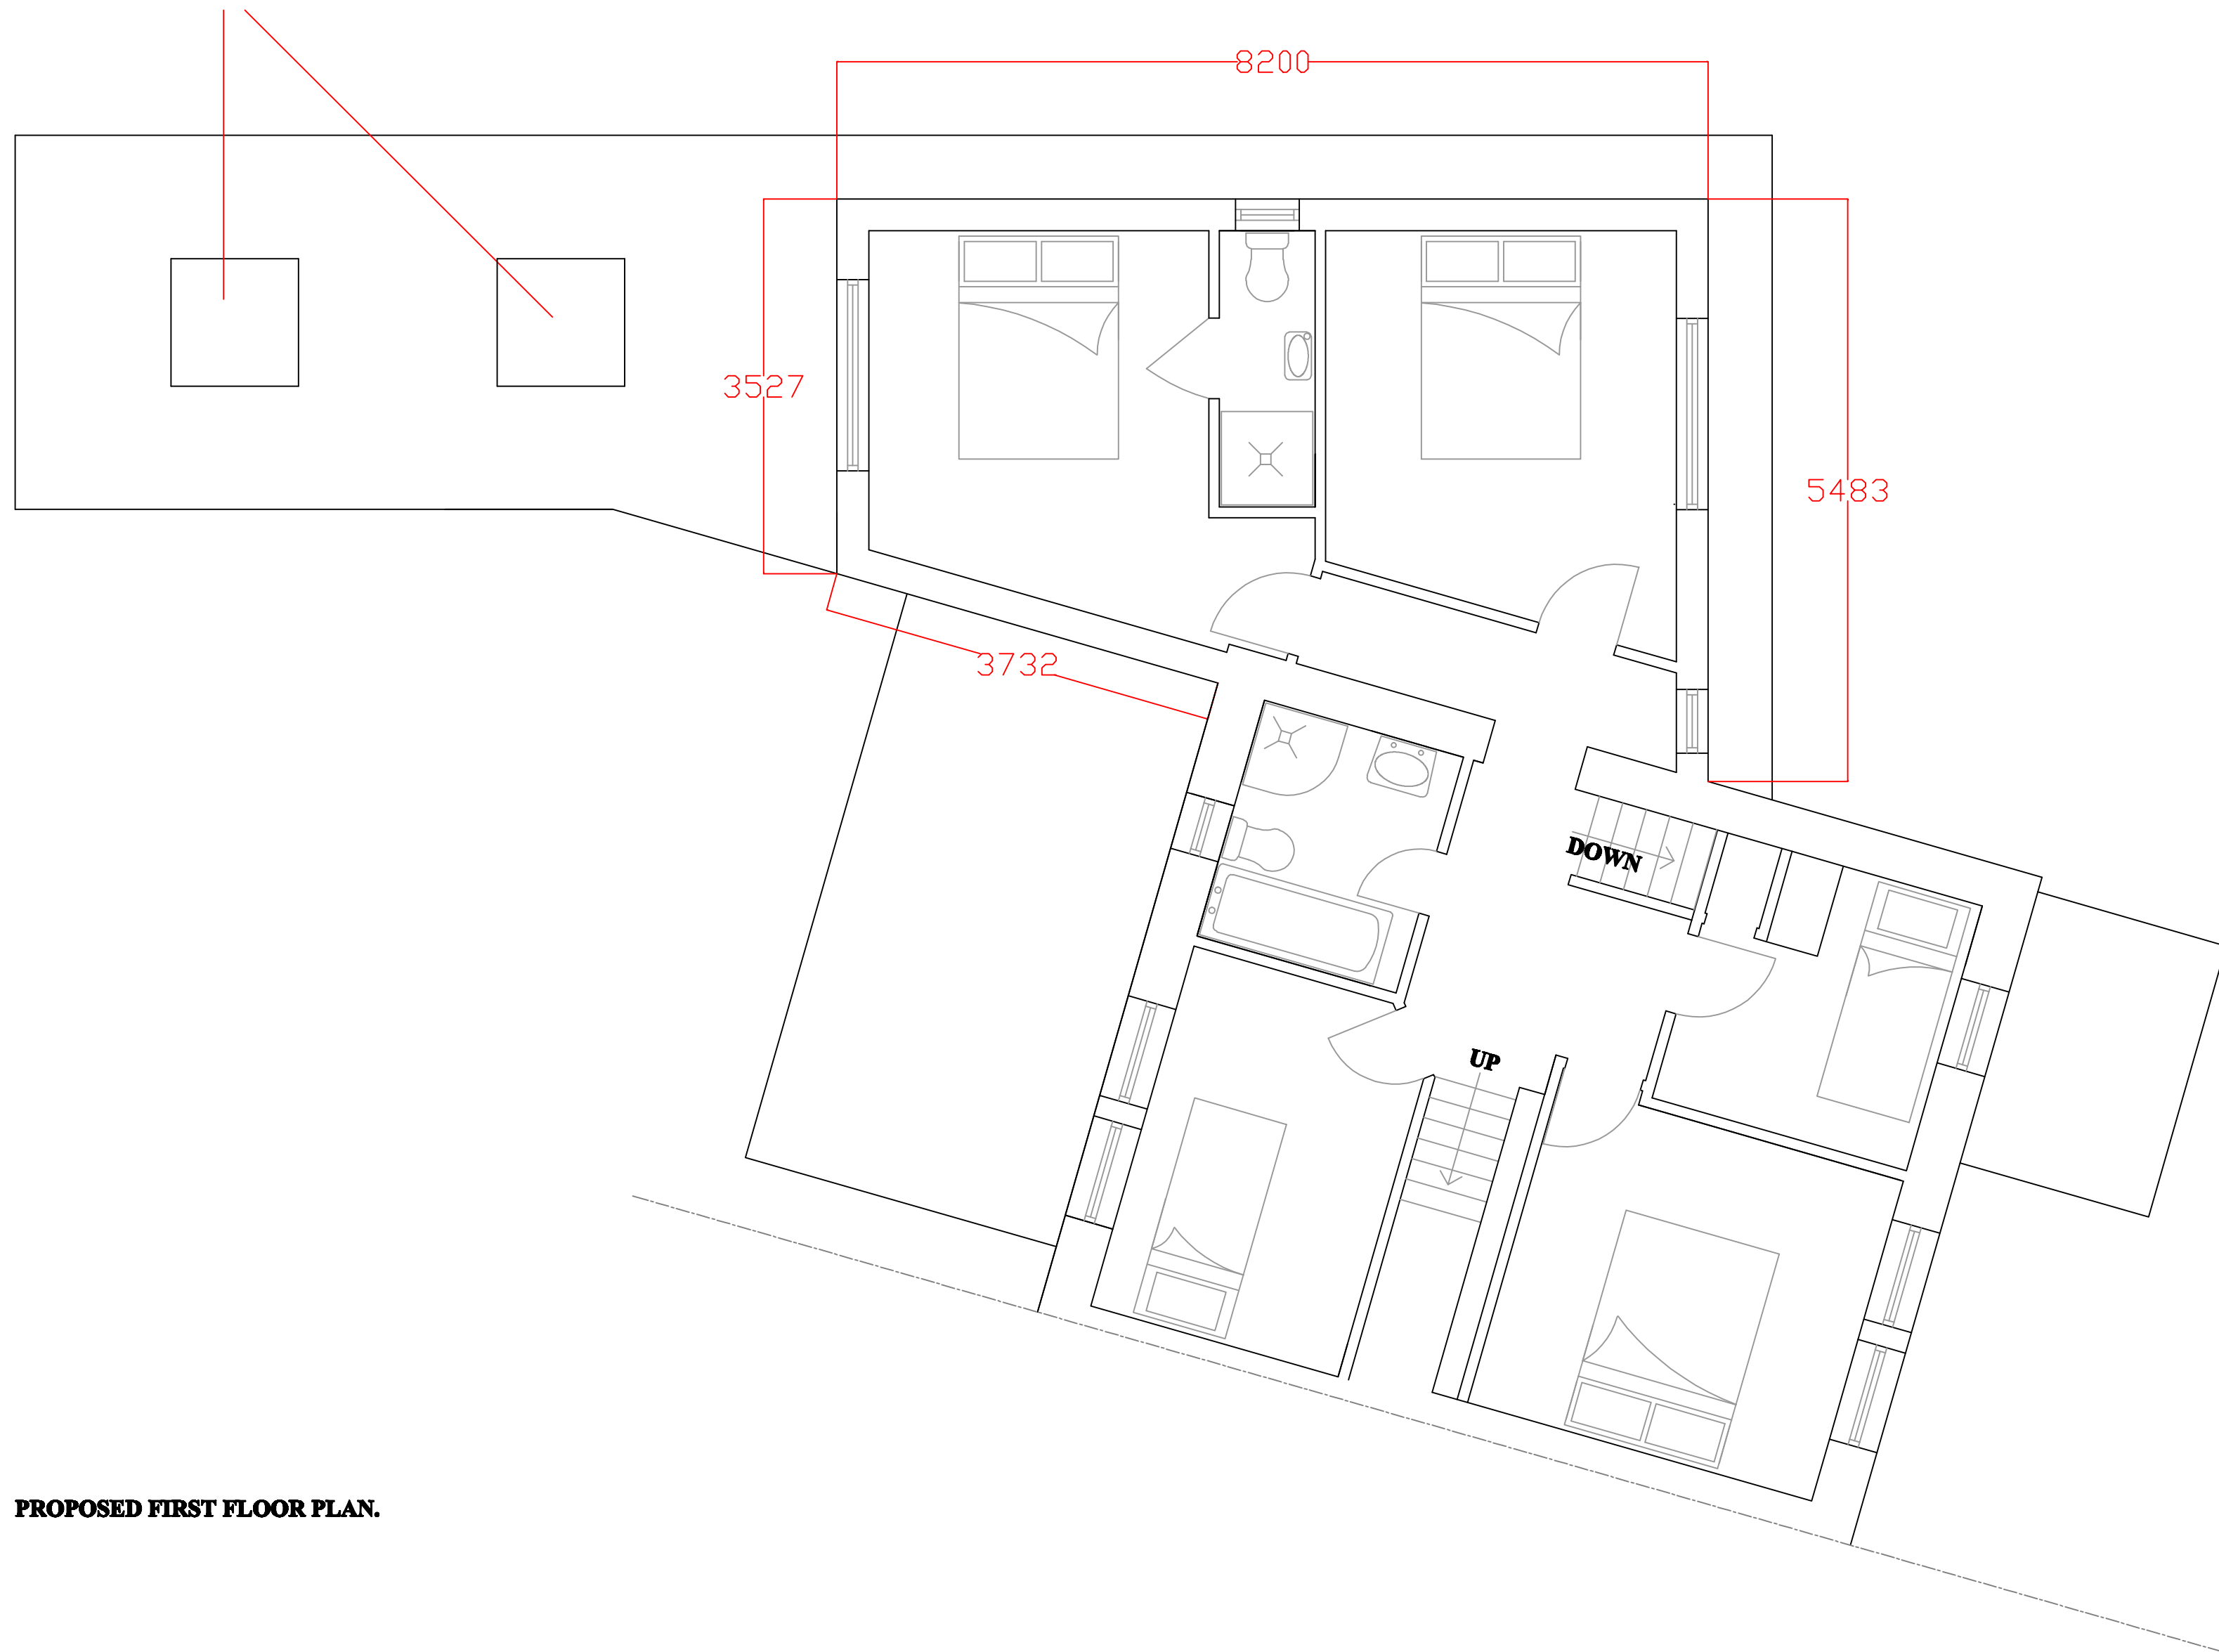

PROPOSED FIRST FLOOR PLAN.

Notes:-

THE PROPOSED FIRST FLOOR PLAN
DEMONSTRATES THE ADDITION OF
TWO NEW BEDROOMS.

EITHER BEDROOM TO HAVE AN ENSUITE
FACILITY; SHOWN ON THIS PLAN AS THE
REAR BEDROOM.

ALL DIMENIONS FOR THE PROPERTY HAVE
BEEN TAKEN ON THE INITIAL SURVEY.
ANY UNKNOWN HAVE BEEN ASSUMED.

ALL DIMENSIONS SHOWN IN MILLIMETRES
TO BE CONFIRMED ONSITE BY CONTRACTOR.

Woodhill Design & Build

07778 527169

Produced by Peter Evans

Site address:-

**27 CORHAMPTON CRESCENT,
HAVANT, P09 3BX.**

Details:-

**TWO STOREY EXTENSION OVER THE GARAGE,
CONVERSION OF REAR OF GARAGE INTO
HABITABLE SPACE.**

Drawing title:-

PR FF PLAN 01

Date:-

06/09/2017

Scale:-

1:50 @ A2



WOODHILL
— DESIGN & BUILD —