




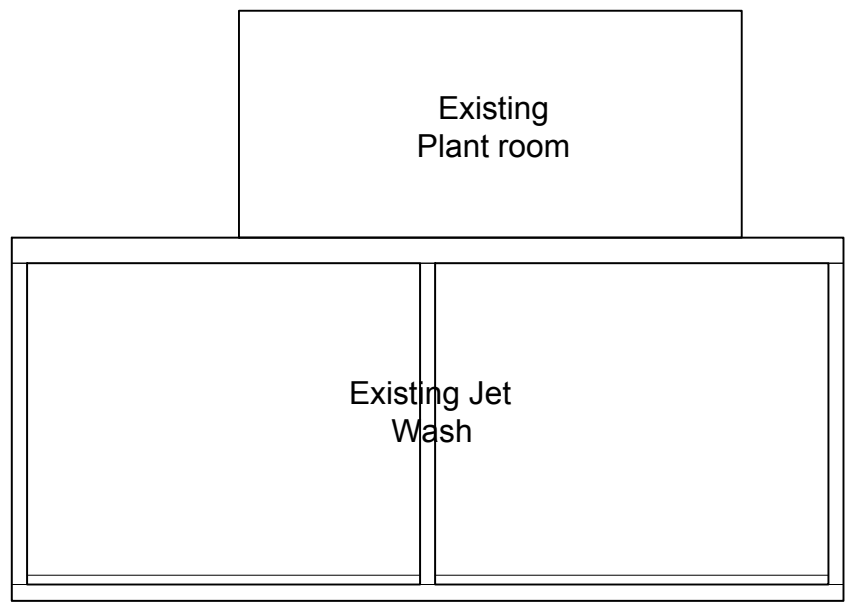


Existing Plan
Scale 1:100 @ A2

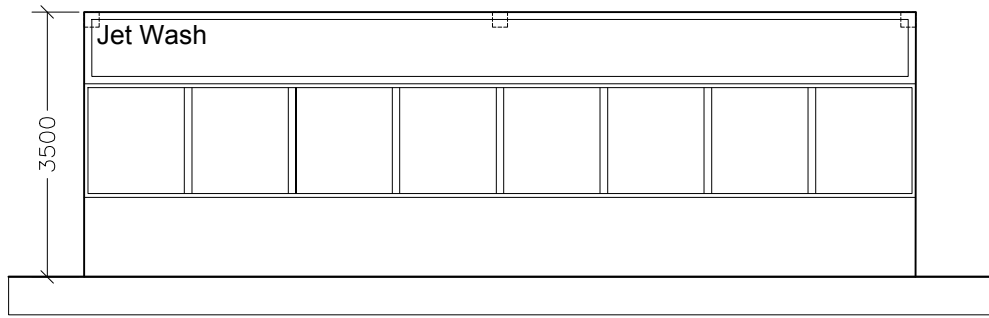


Existing Rear Elevation (North West)
Scale 1:100 @ A2

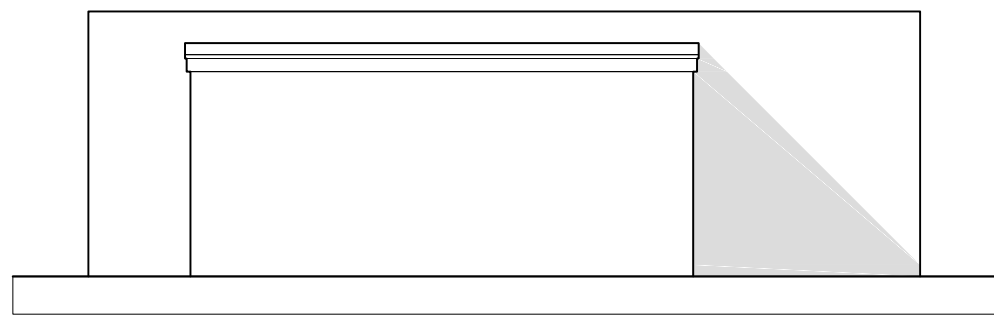


Existing Front Elevation (South East)
Scale 1:100 @ A2

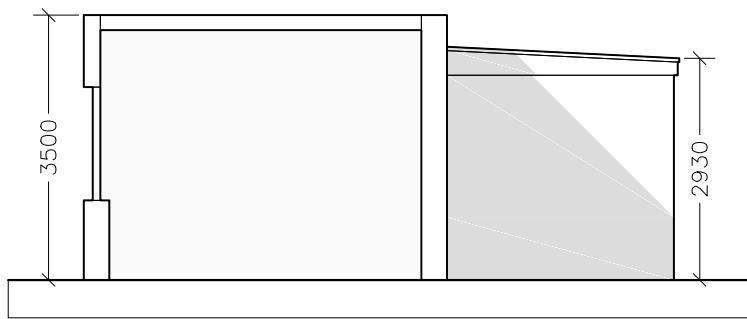


Existing Side Elevation (North East)
Scale 1:100 @ A2

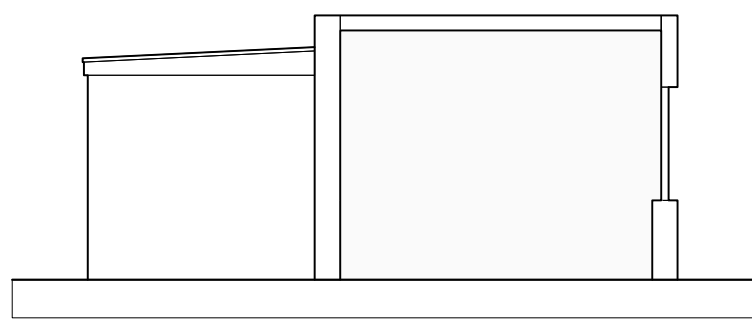


Existing Side Elevation (South West)
Scale 1:100 @ A2

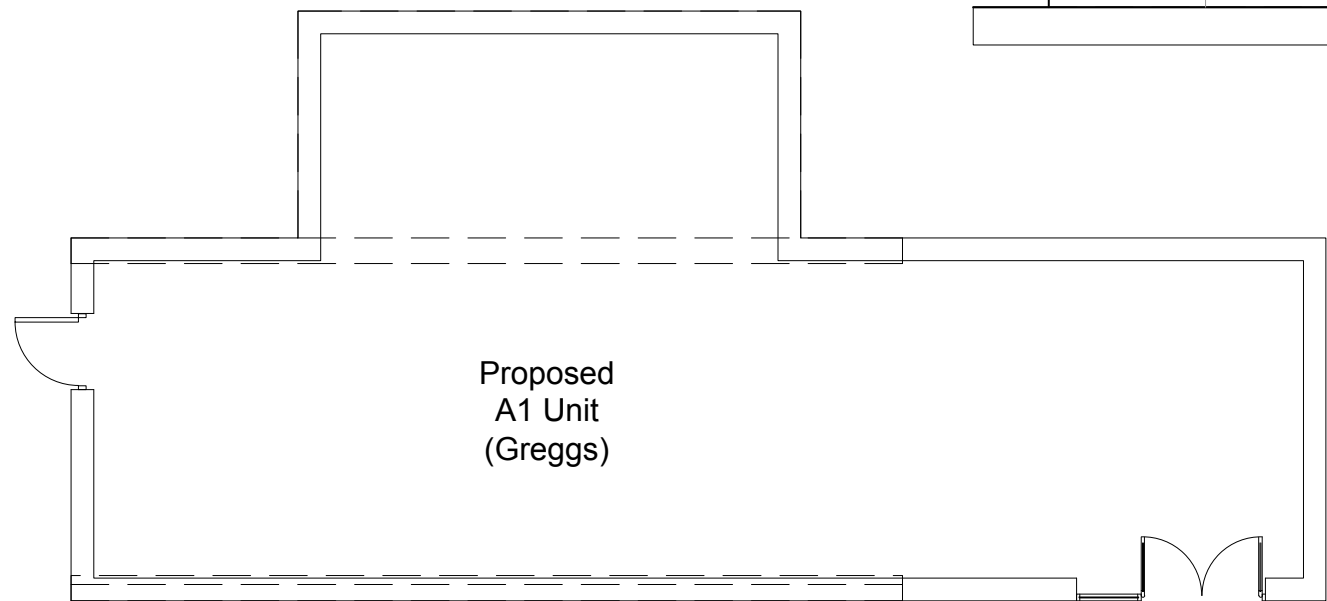


Proposed Plan
Scale 1:100 @ A2

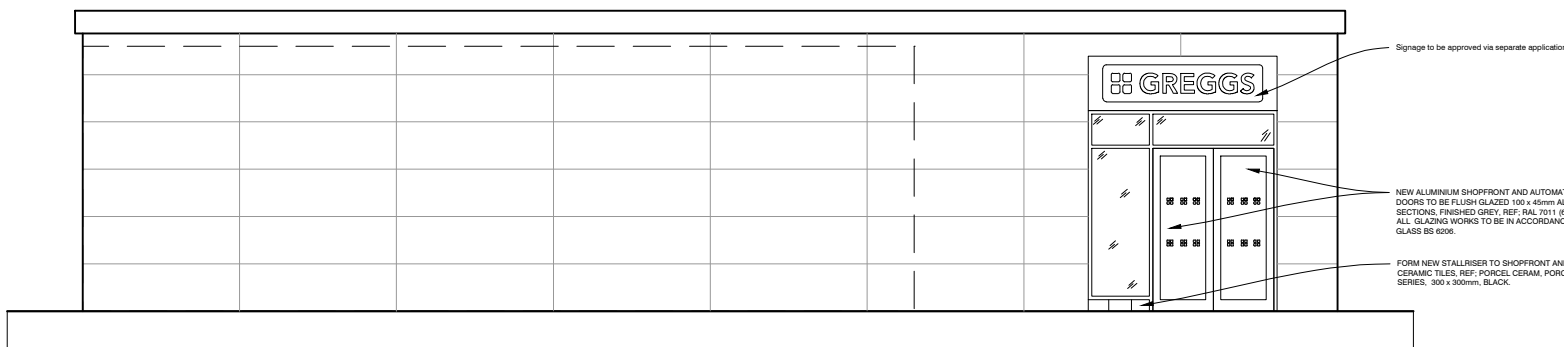


Proposed Rear Elevation (North West)
Scale 1:100 @ A2

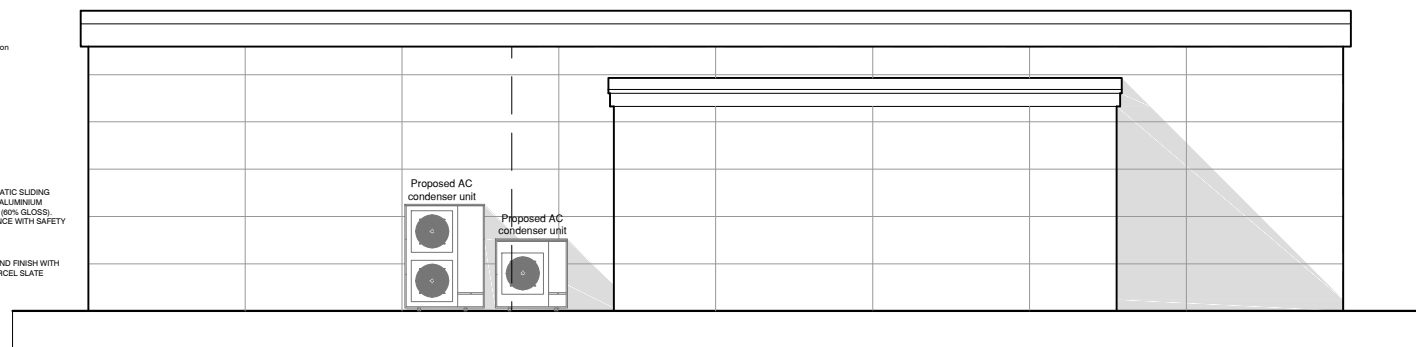

Proposed Front Elevation (South East)
Scale 1:100 @ A2

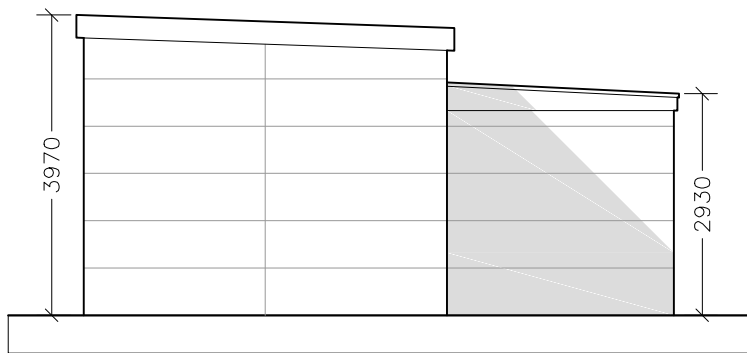


Proposed Side Elevation (North East)
Scale 1:100 @ A2

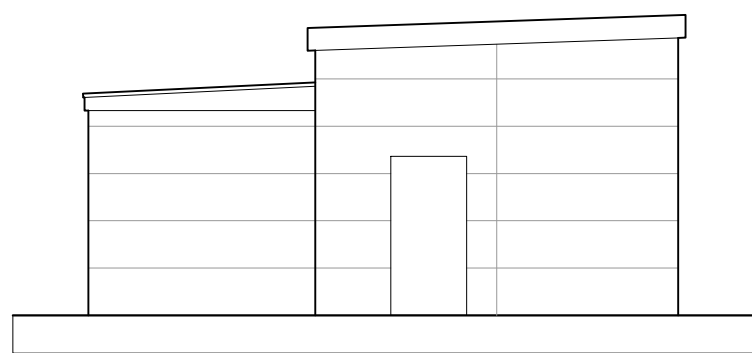

Proposed Side Elevation (South West)
Scale 1:100 @ A2

Site Info		
	Existing	Proposed
Area (sqm)	72	99
Parking Bays	3	7

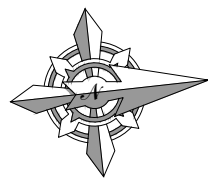



Euro House
Beehive Trading Park
Haslingden Road
Blackburn
Lancashire
BB1 2EE
T 01254 582111
F 01254 586358
E enquiries@eurogarages.com
W www.eurogarages.com

Site / Project Name:
Hayling Island
181 Havant Road, Hayling Island, Hampshire
PO11 0LG

Sheet Title:
Existing / Proposed Plans / Elevations

Project Group:
NA

Drawing No: pln056.02.A2.AL
Issue Date: 13.04.2017
Revision Date: -

Drawn: AL
Checked: -

Scale:
1:100
@ A2

Date	Rev	By	Description
00.00.00	-	-	-

Drawing Issue:
☐ Draft Proposals
☐ Scheme
☒ Planning Approval
☐ Building Regulations
☐ Other

This drawing is the copyright of Euro Garages Ltd and no reproduction is allowed without prior permission. All Drawings must be checked and verified prior to commencement of work on site. All dimensions are in millimeters, unless otherwise stated. Anyone using this drawing (e.g. Contractor, Client, Supplier) is to check all dimensions on site prior to carrying out work or ordering of materials.