


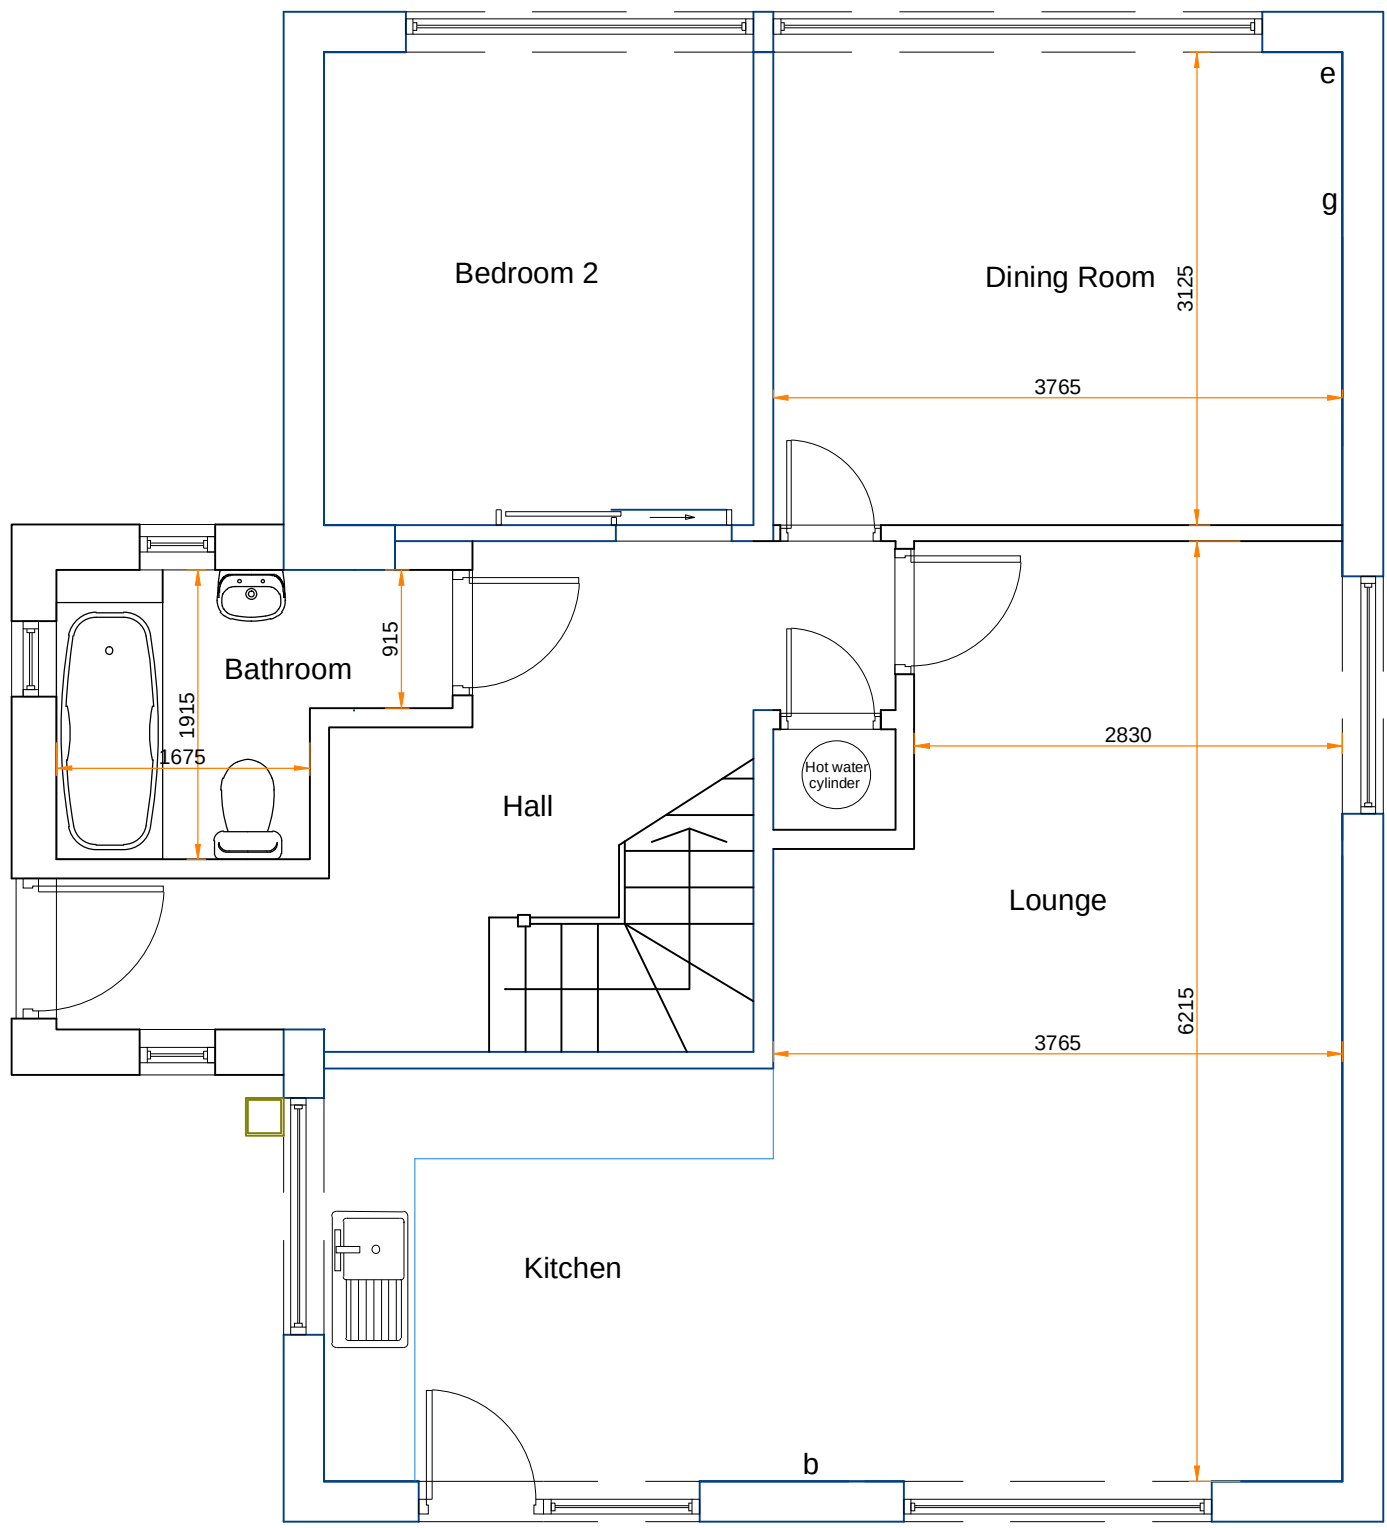


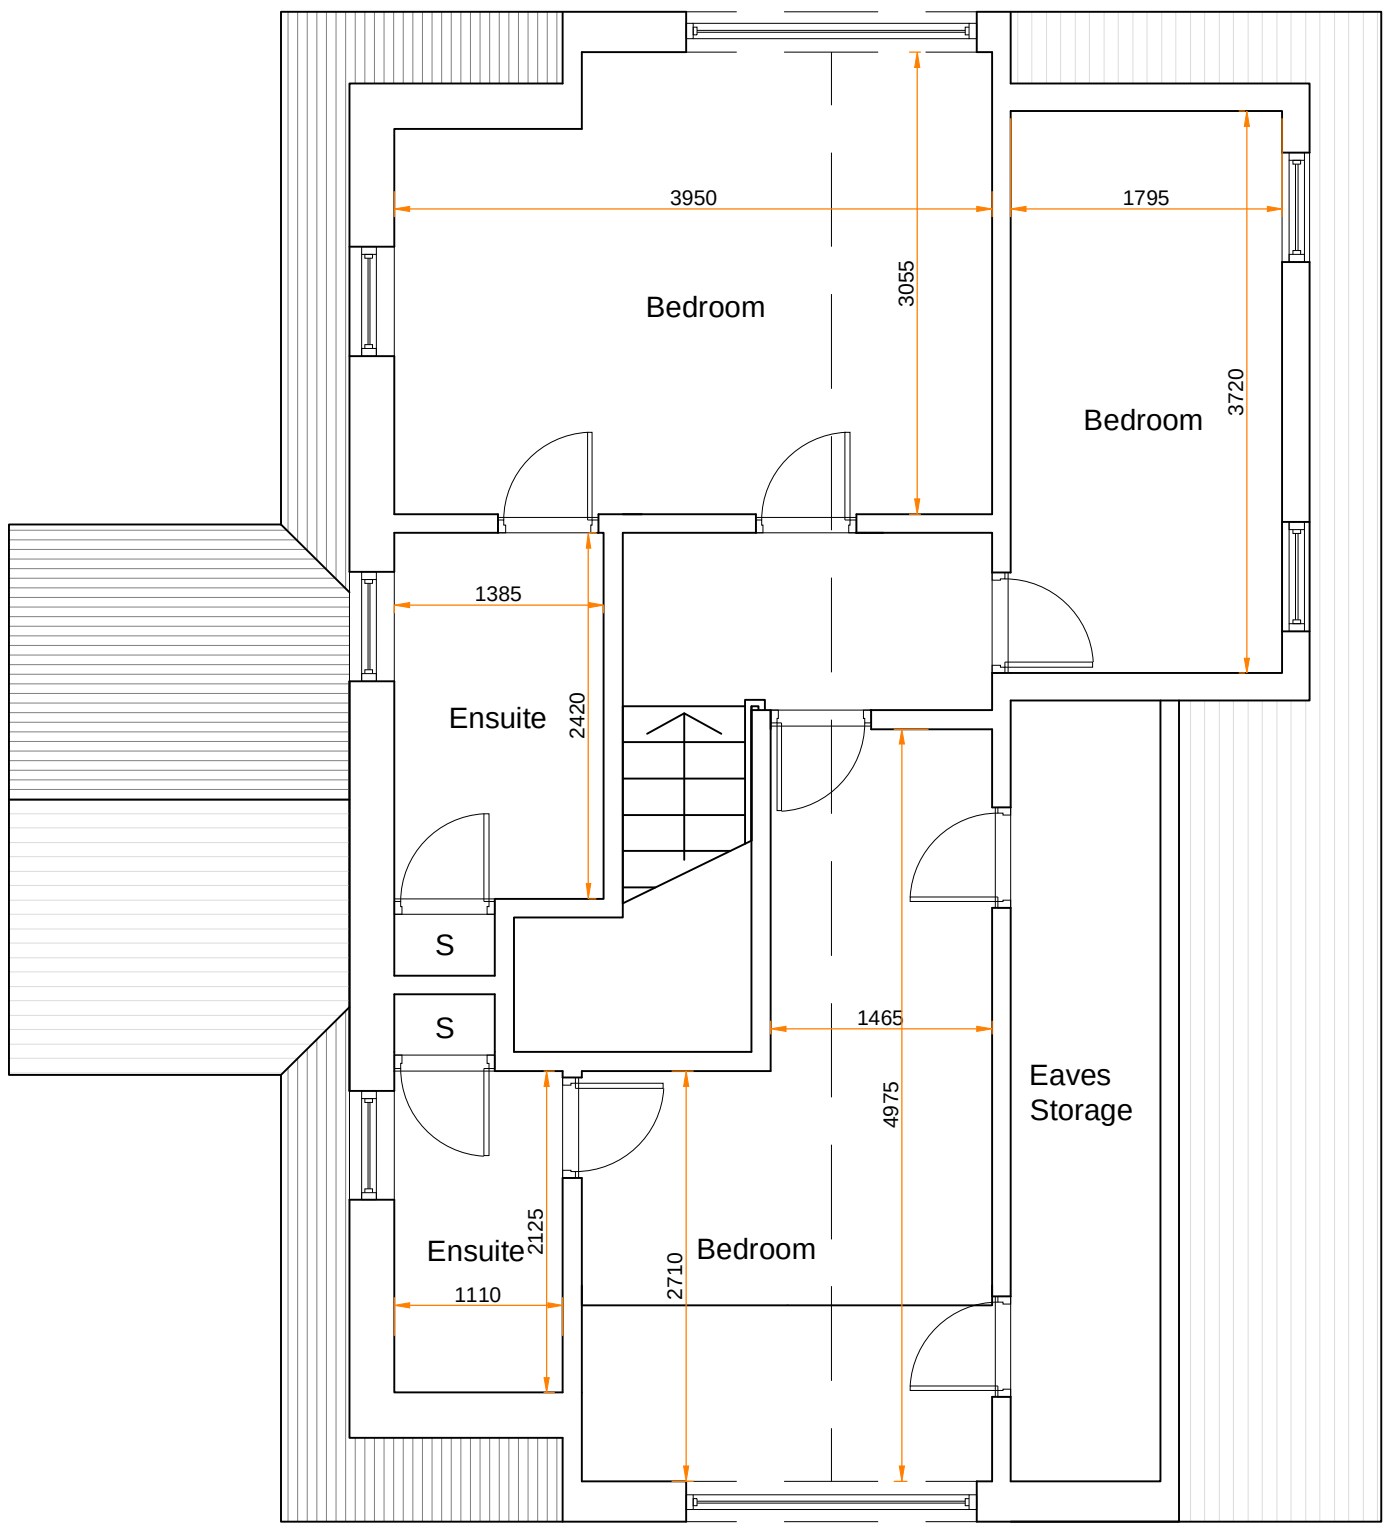

Proposed Ground Floor Plan
Scale 1:50

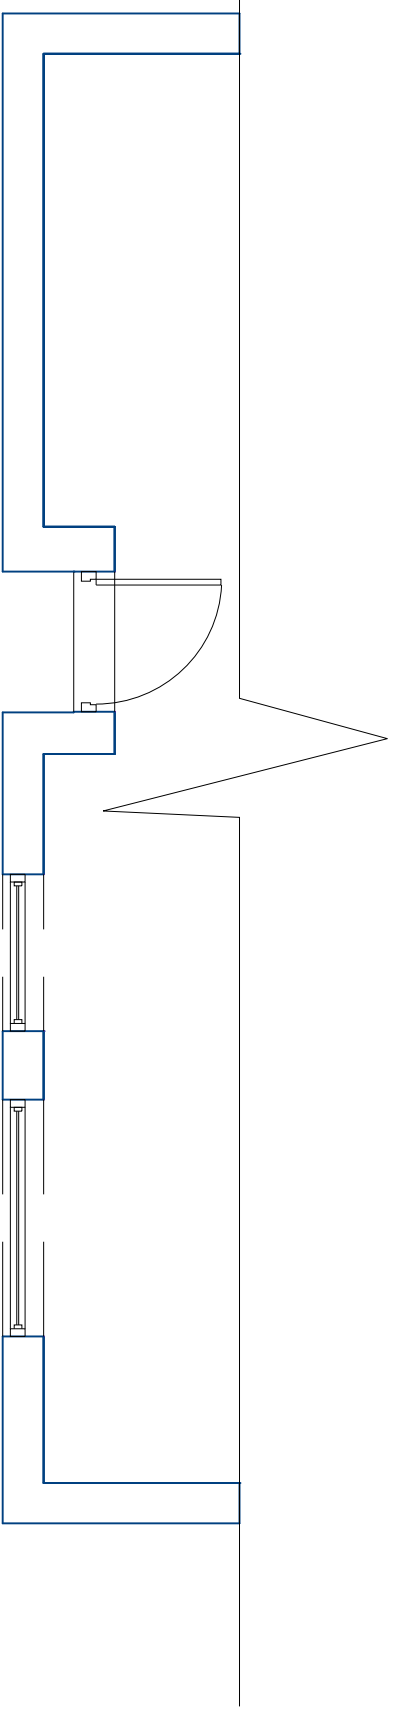

Proposed Roof Plan
Scale 1:50

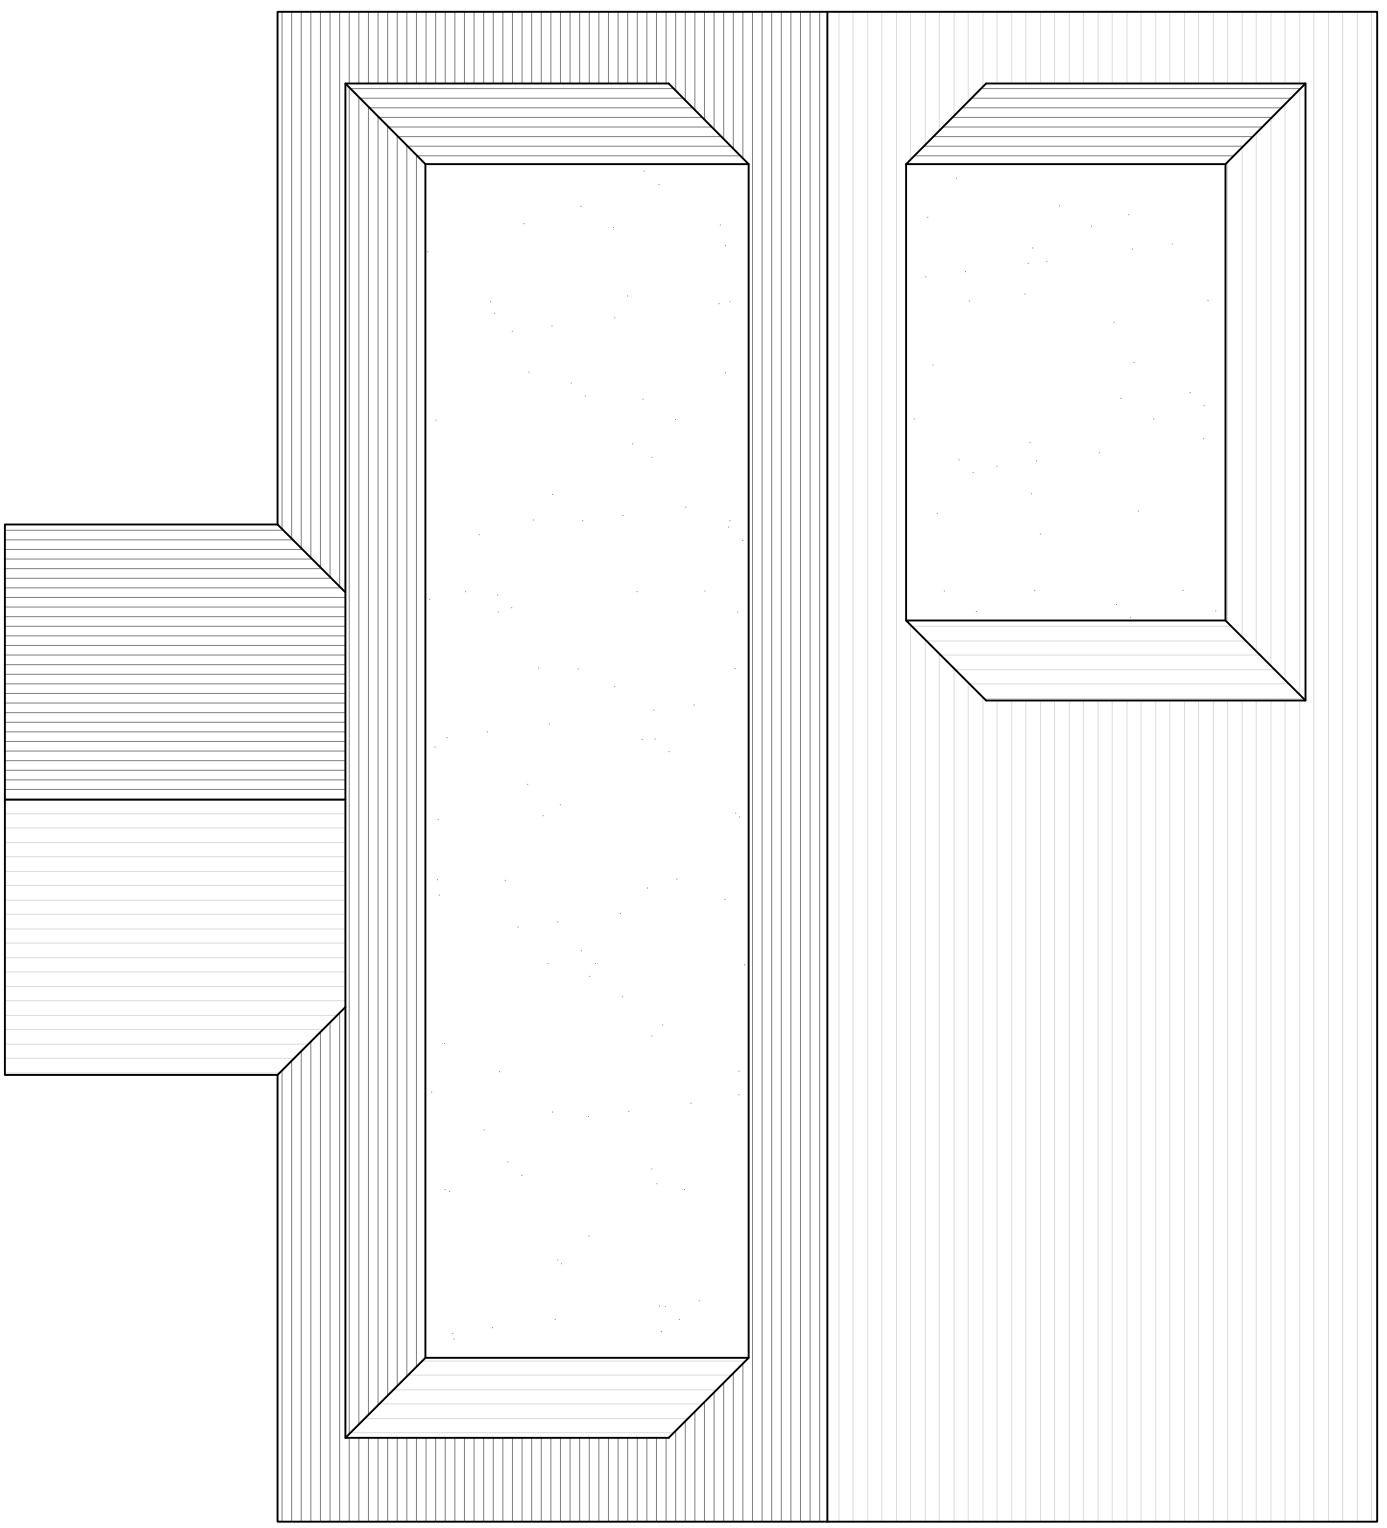

Proposed Roof Plan
Scale 1:50

- w = wardrobe
- c = cupboard
- e = electric meter
- g = gas meter
- b = boiler
- cu = consumer unit

All materials to match existing

All dimensions showing are structural build sizes not finished sizes

Do not scale from this drawing (other than for planning purposes), contractor to verify all dimensions before setting out, commencing work or placing orders



Project
Proposed extension

5 Waterloo Close
Cowplain, PO8 8QJ

Client

Drawing Title
Proposed Plans

Date 12.06.2017	Drawing No. 1384-200	Rev -
--------------------	-------------------------	----------

Page Size A1	Scale 1:50
-----------------	---------------

M3 Architectural Design Ltd.
377 - 399 London Road
Camberley, GU15 3HL
t: 01276 300024
e: info@m3architecturaldesign.co.uk
w: www.m3architecturaldesign.co.uk

© 2012 M3 Architectural Design Ltd.

