


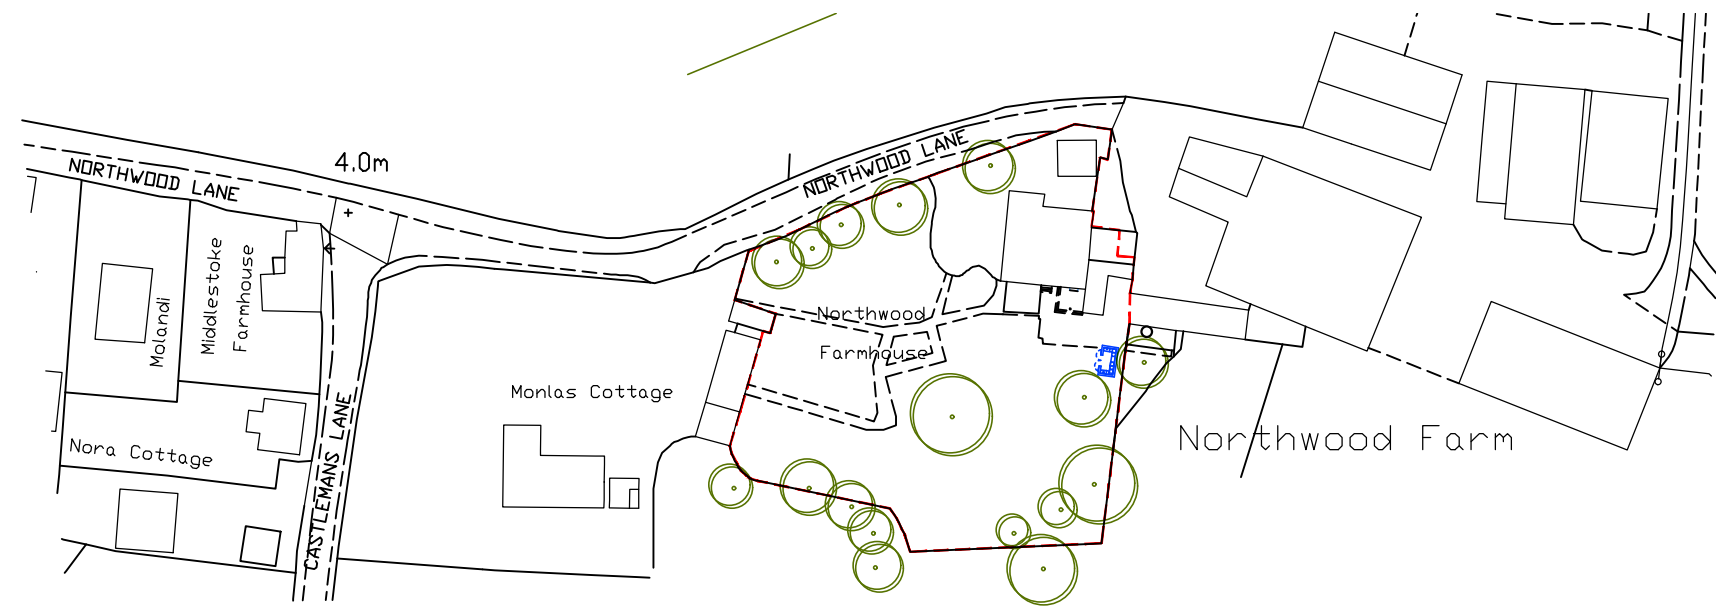

Block Plan
@ 1:500



Ordnance Survey (c) Crown Copyright 2017. All rights reserved. Licence number 100022432

Location Plan
@ 1:1250

NOTES:

Dimensions to be checked on site before commencing work. Any discrepancies shall be reported to the architect immediately.

Do not scale from these drawings except for planning purposes.

Use figured dimensions only.

Where applicable this drawing is to be read in conjunction with other consultants' drawings.

All drawings to be read in conjunction with specification and all other drawings including structural engineer and mechanical and electrical drawings / specification

REV	DATE	AMENDMENT	DRAWN



Helyer Davies Architects Ltd
1 The Old Flour Mill,
Emsworth, PO10 7BT
01243 370 715

www.hdarchitects.co.uk mail@hdarchitects.co.uk

CLIENT
Mr Damon Repton

PROJECT
Northwood Farmhouse
Northwood Lane
Hayling Island
Hampshire
PO11 0LR

DRAWING Site Plan Block Plan	SCALE As noted @ A3
------------------------------------	------------------------

DATE	June 2017	DRAWN	SR
DRAWING NUMBER	17078-52	REVISION	B