




Provide
New

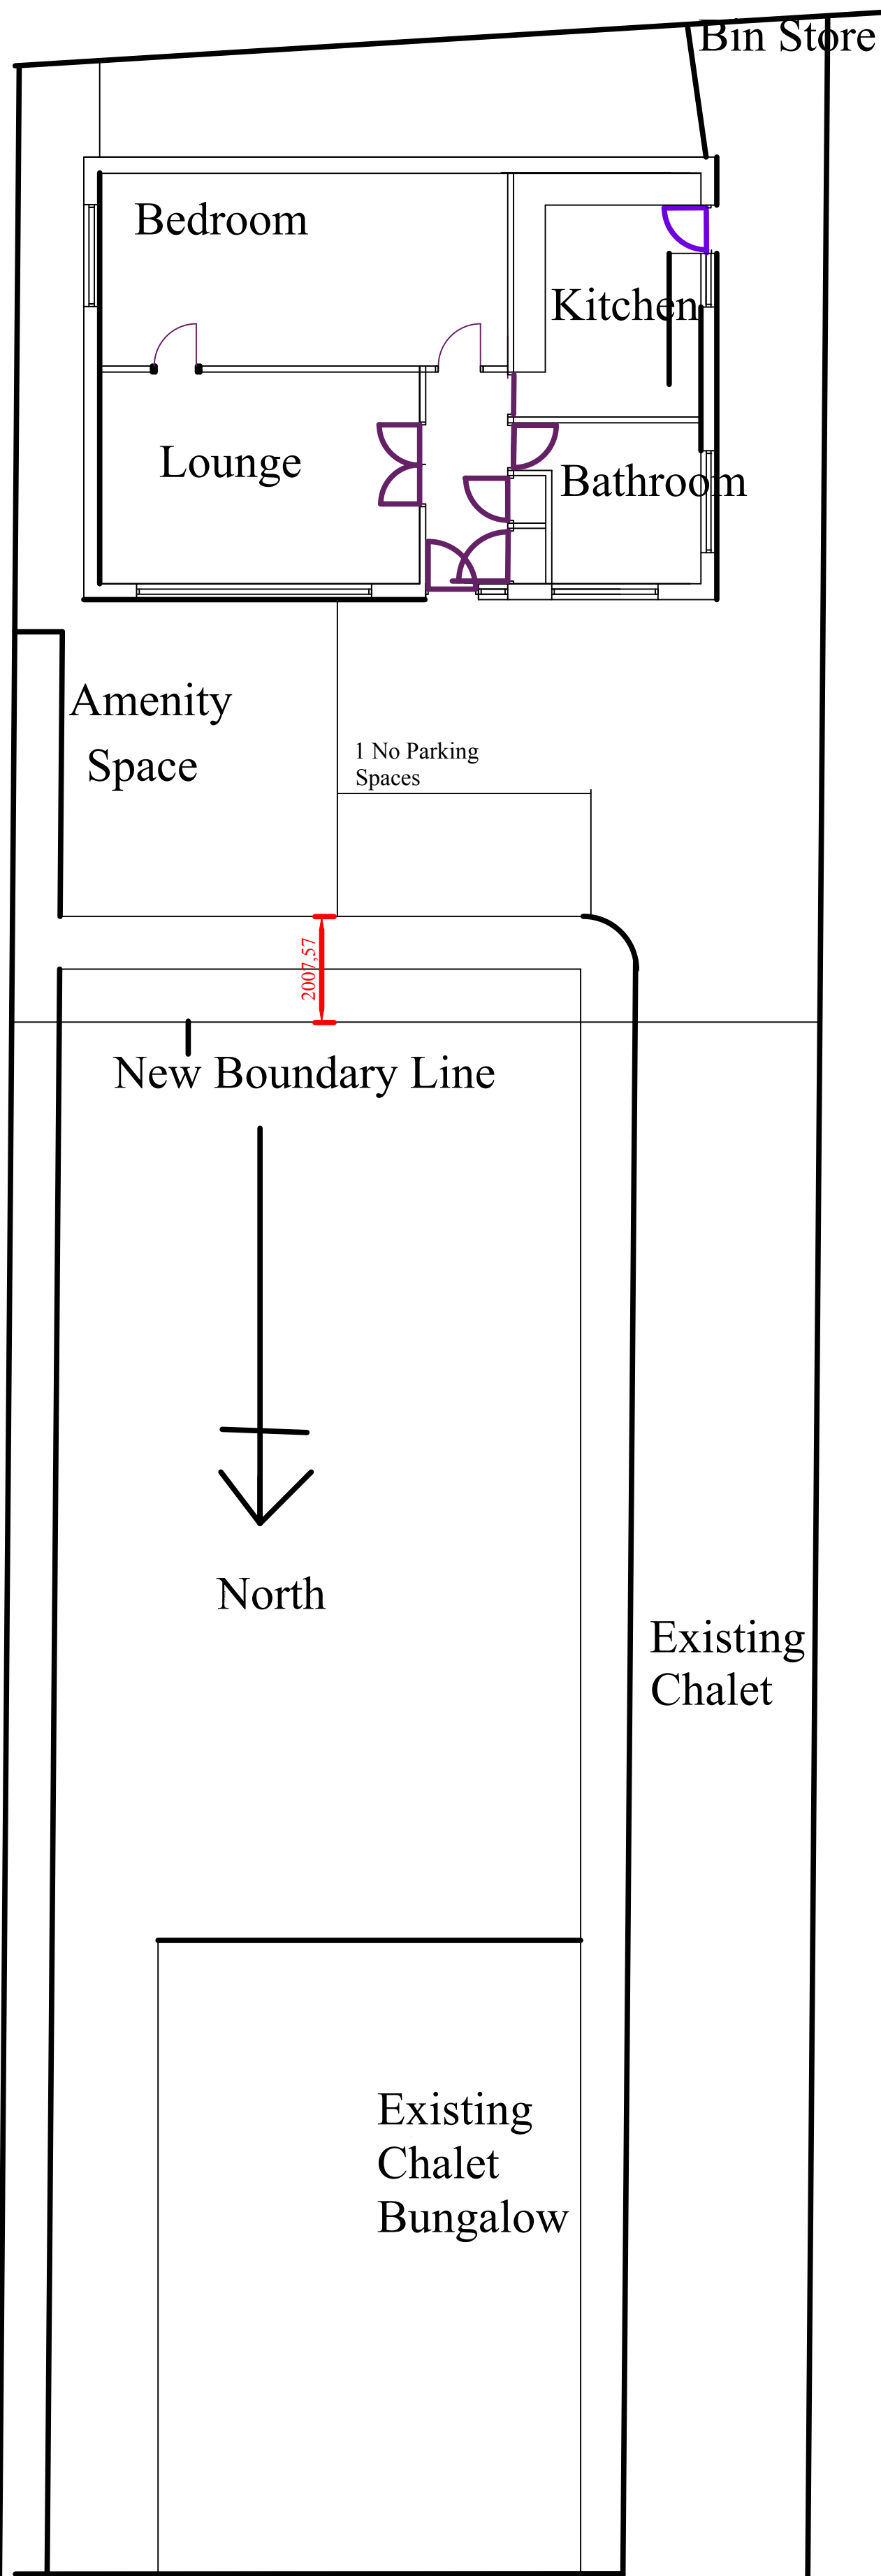

Proposed Plan within Existing Site

Drawing Number 6209/280717 version 5

Jeff Merriman Associates, 72 Park Avenue Waterlooville Tel 92 389043

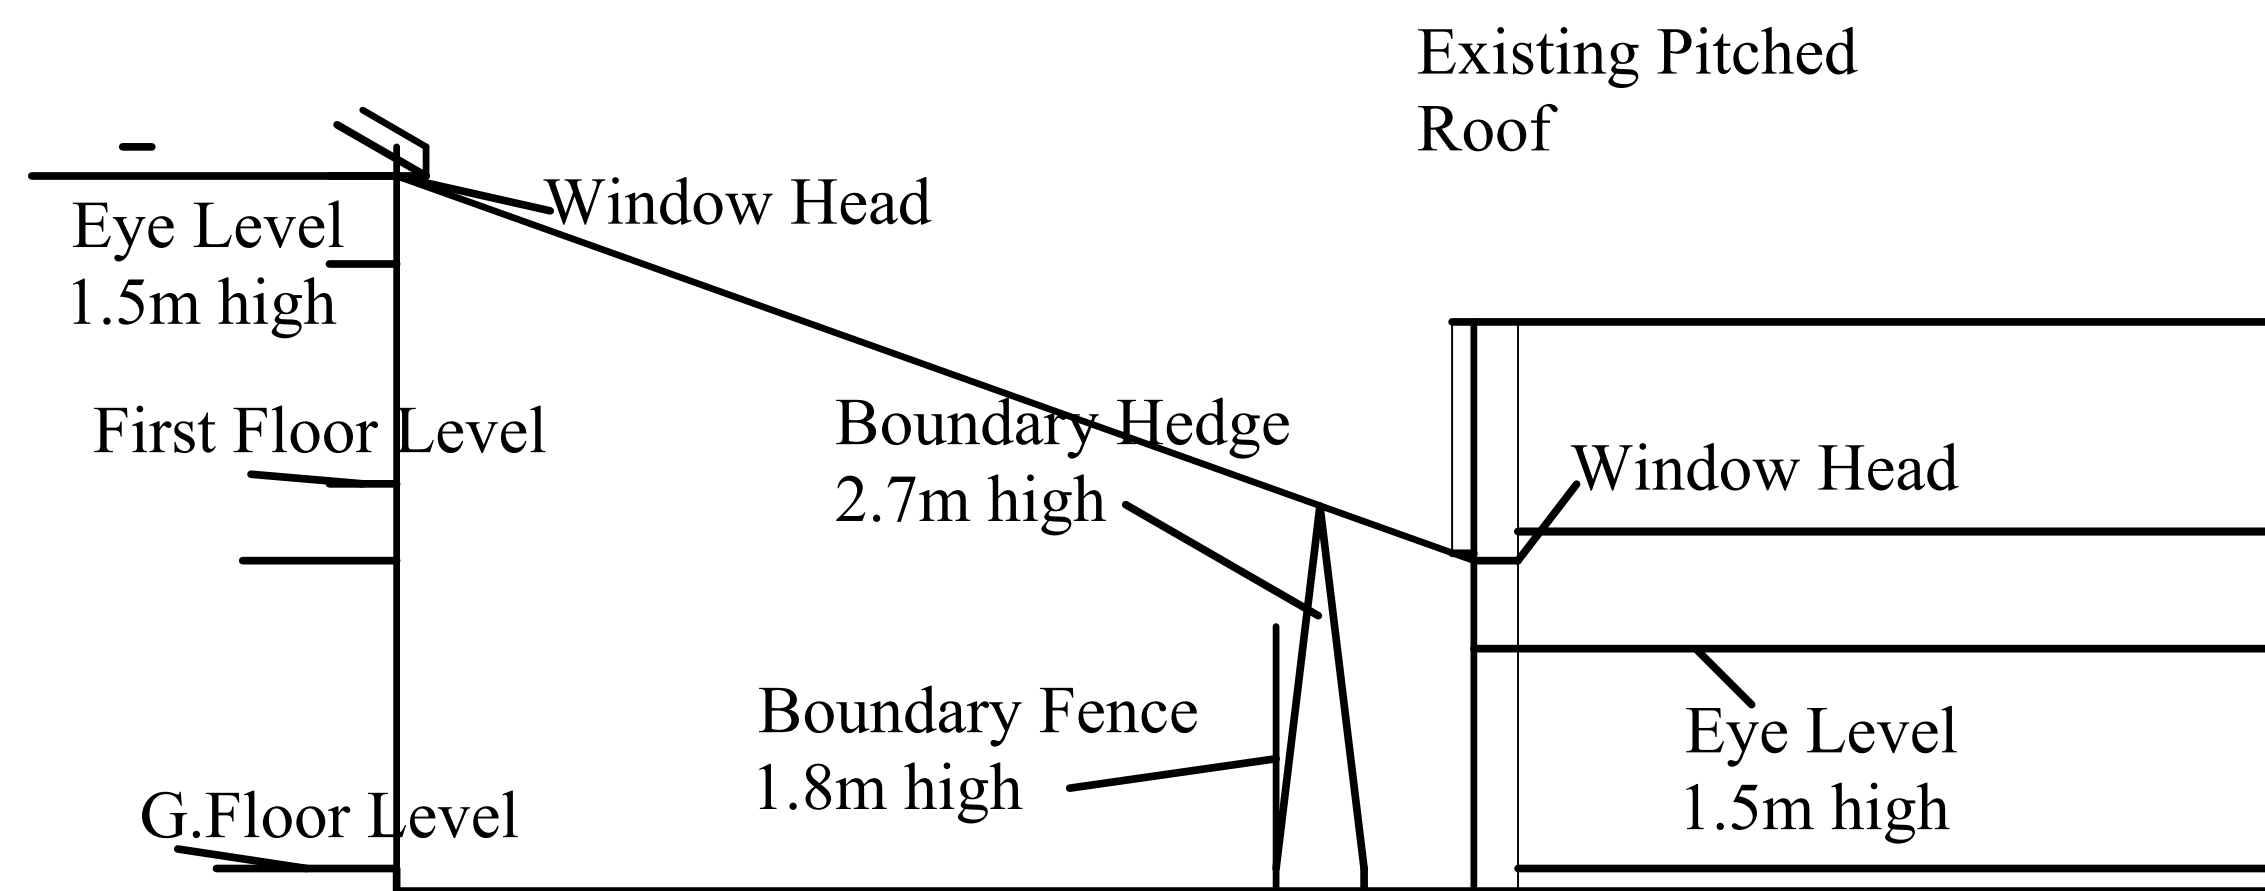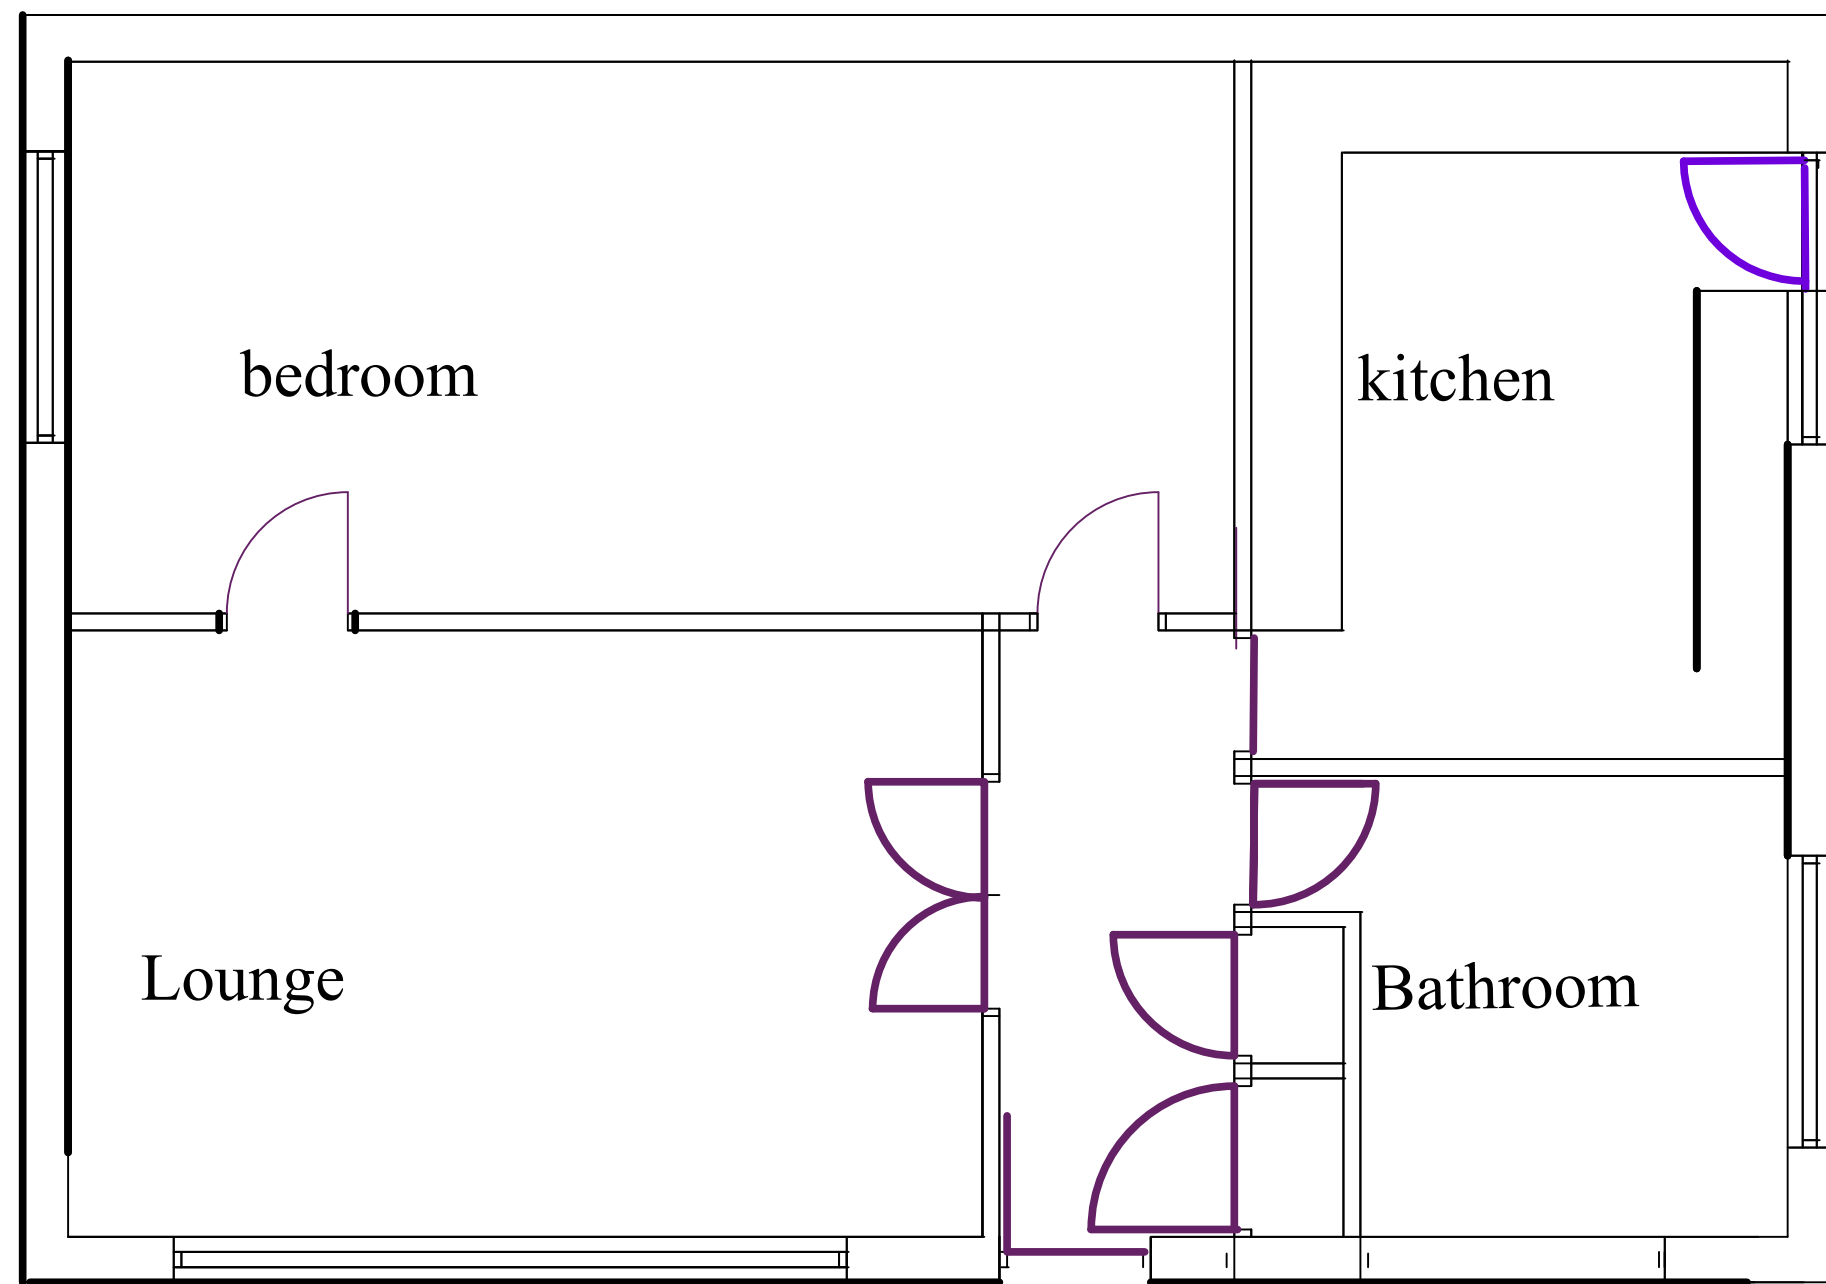

All alterations to structure or layout must be agreed with Building Control. Building Control may ask for alterations during the course of the works.

All details on this drawing must be checked carefully on site by Builder before fabrication and erection

All works started before this drawing is approved by both Planning and Building Control will be entirely at the the owners risk.

Builder must comply with the latest edition the Building Regulations and must notify Building Control before starting the works.

East Elevation Window to be retained and glazing upgraded to Pilkington Level 4 Obscurity.



It is the Builders responsibility to ensure that all the works are carried out with due respect to the safety of all operatives, Owners, Adjacent Owners and to the latest C.D.M. regulations and E.U. directives.

All components and materials are to be used strickly in accordance with latest B.S. and C of P and makers instructions

This drawing has been prepared to obtain approval under Planning and Building Regulations and does not form part of any contract.

The use of products containing any form of asbestos are not to be used under any circumstances.

Client to provide Hedge Row to Match existing prior Occupation of Bungalow

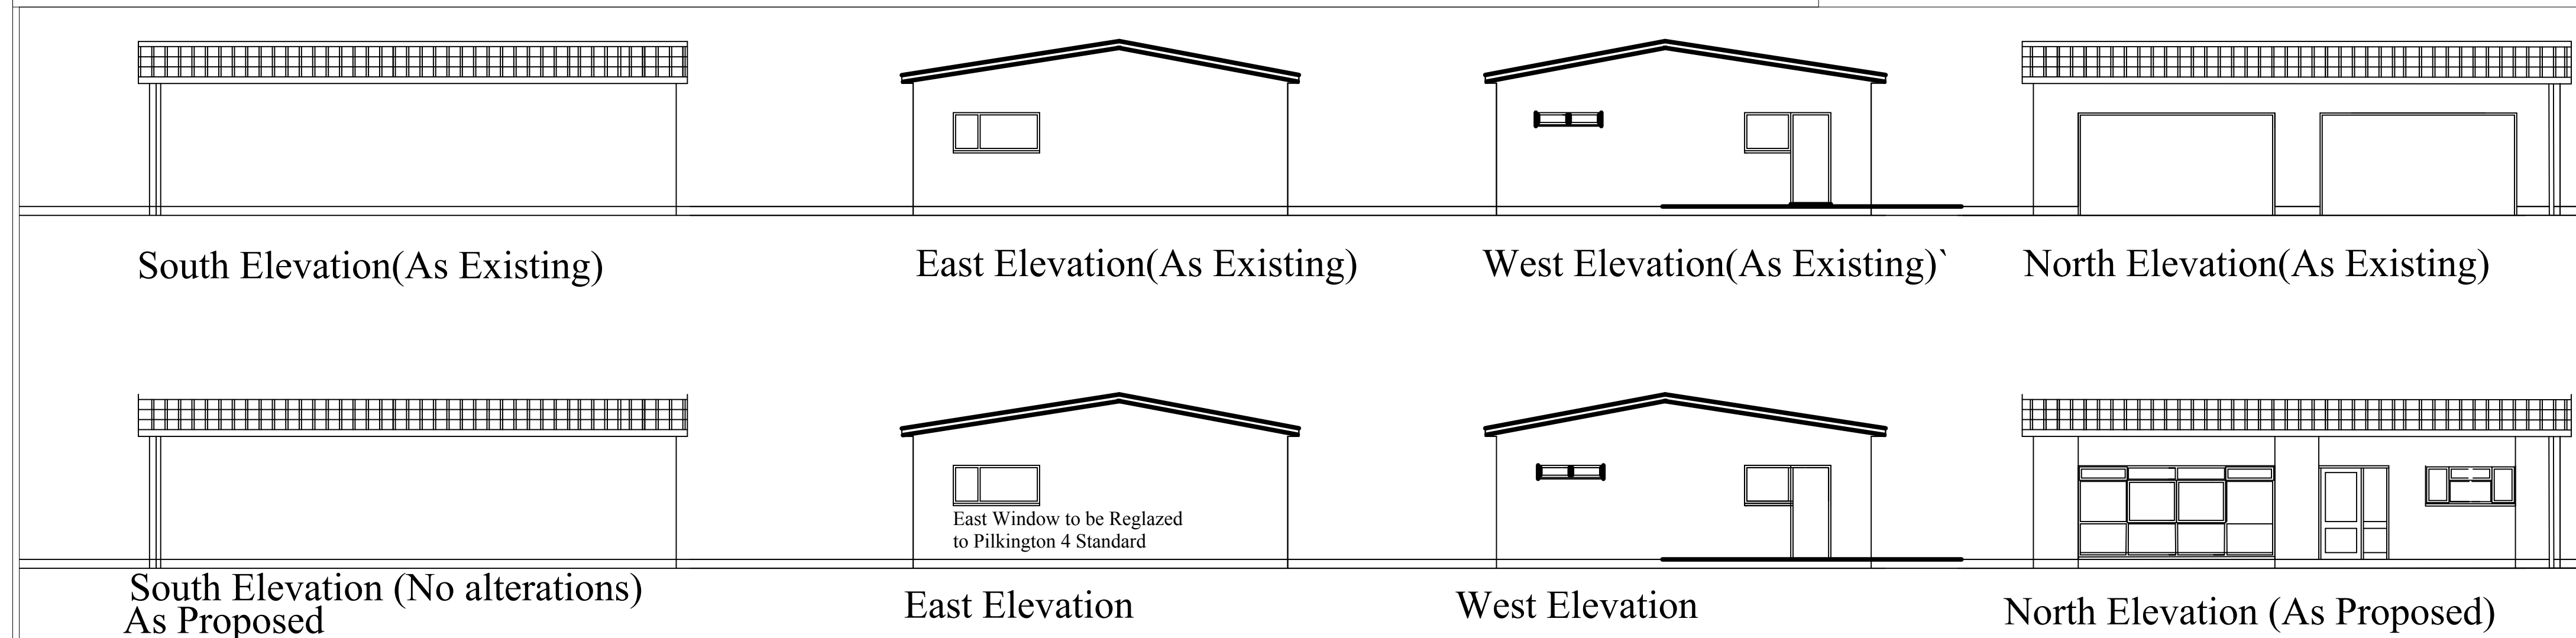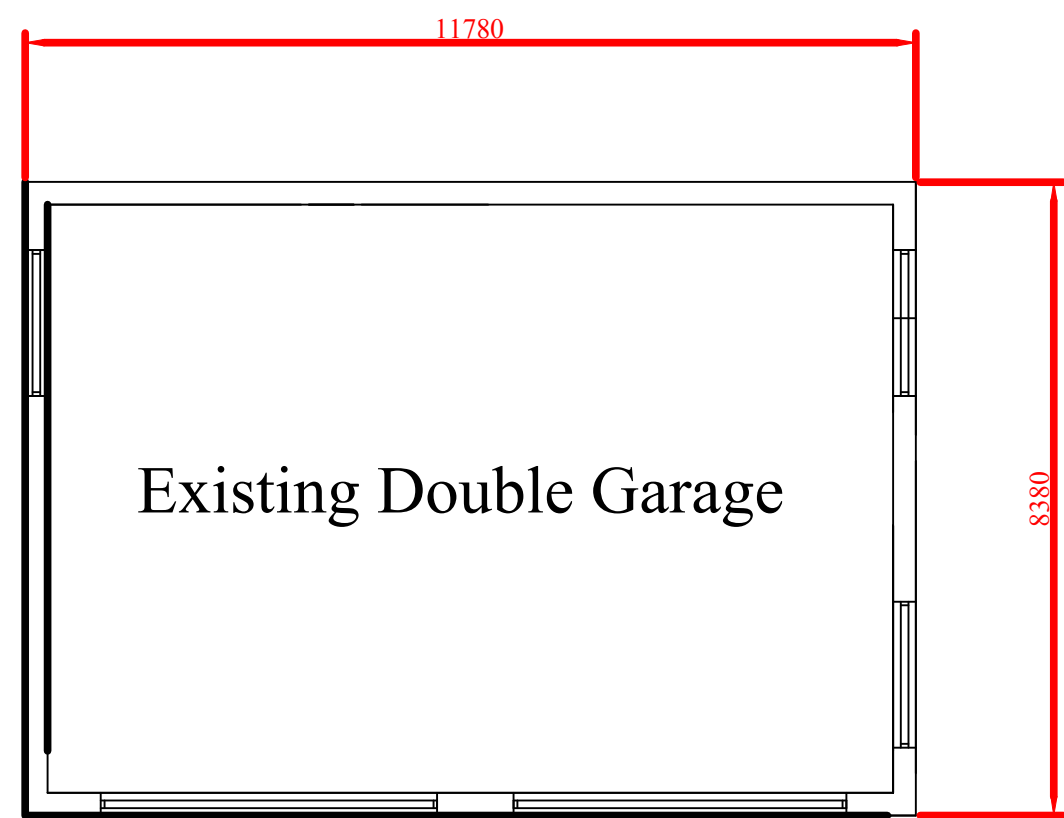

PROPOSED ALTERATIONS TO 40 BUSHEY MEAD WATERLOOVILLE PO7 5DY Scale 1:50 & 1:100