

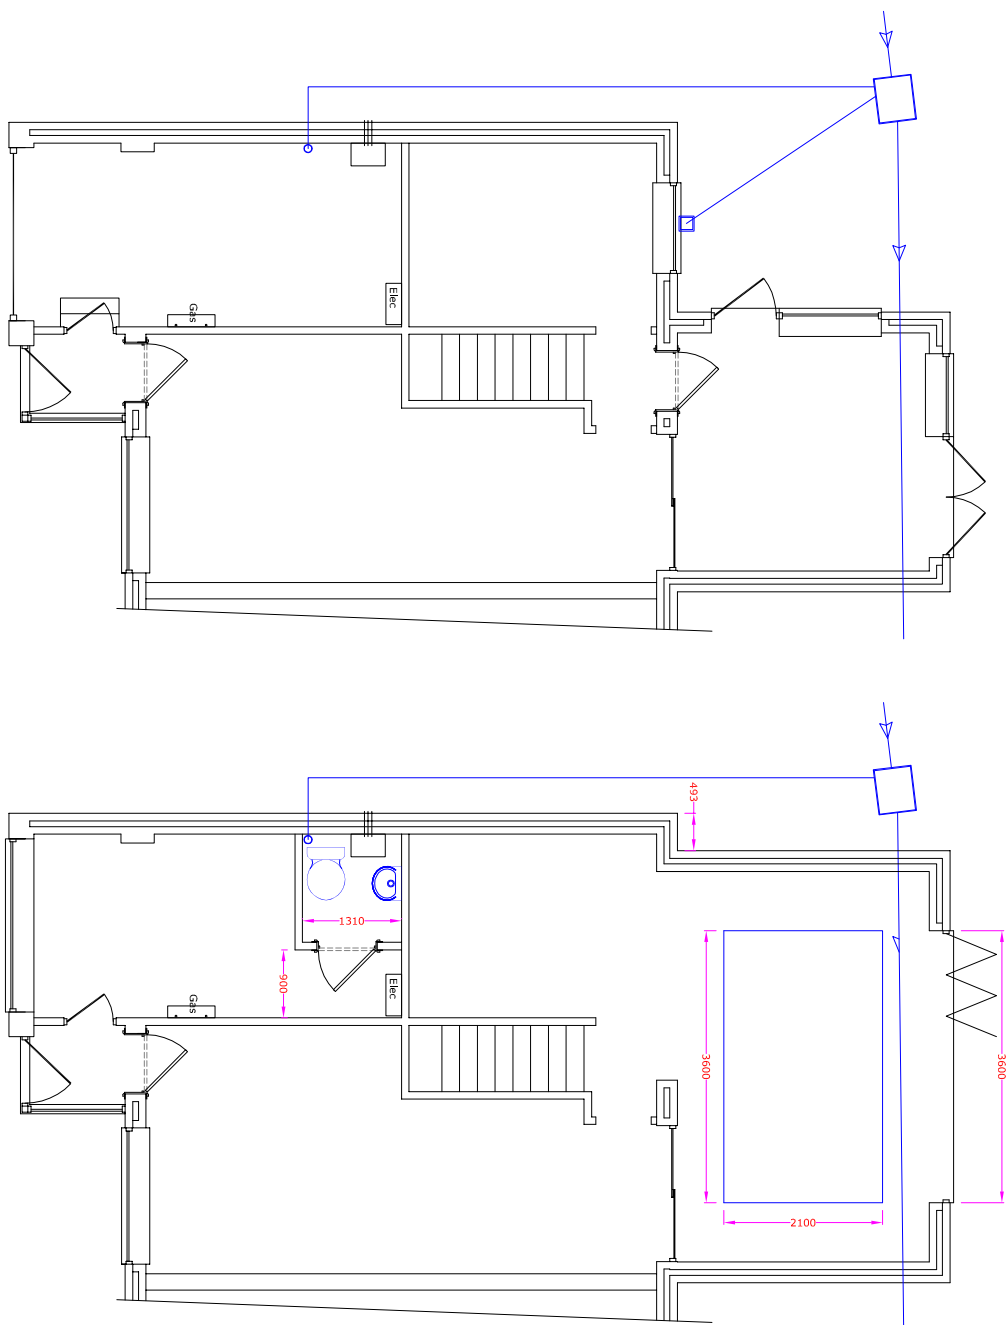


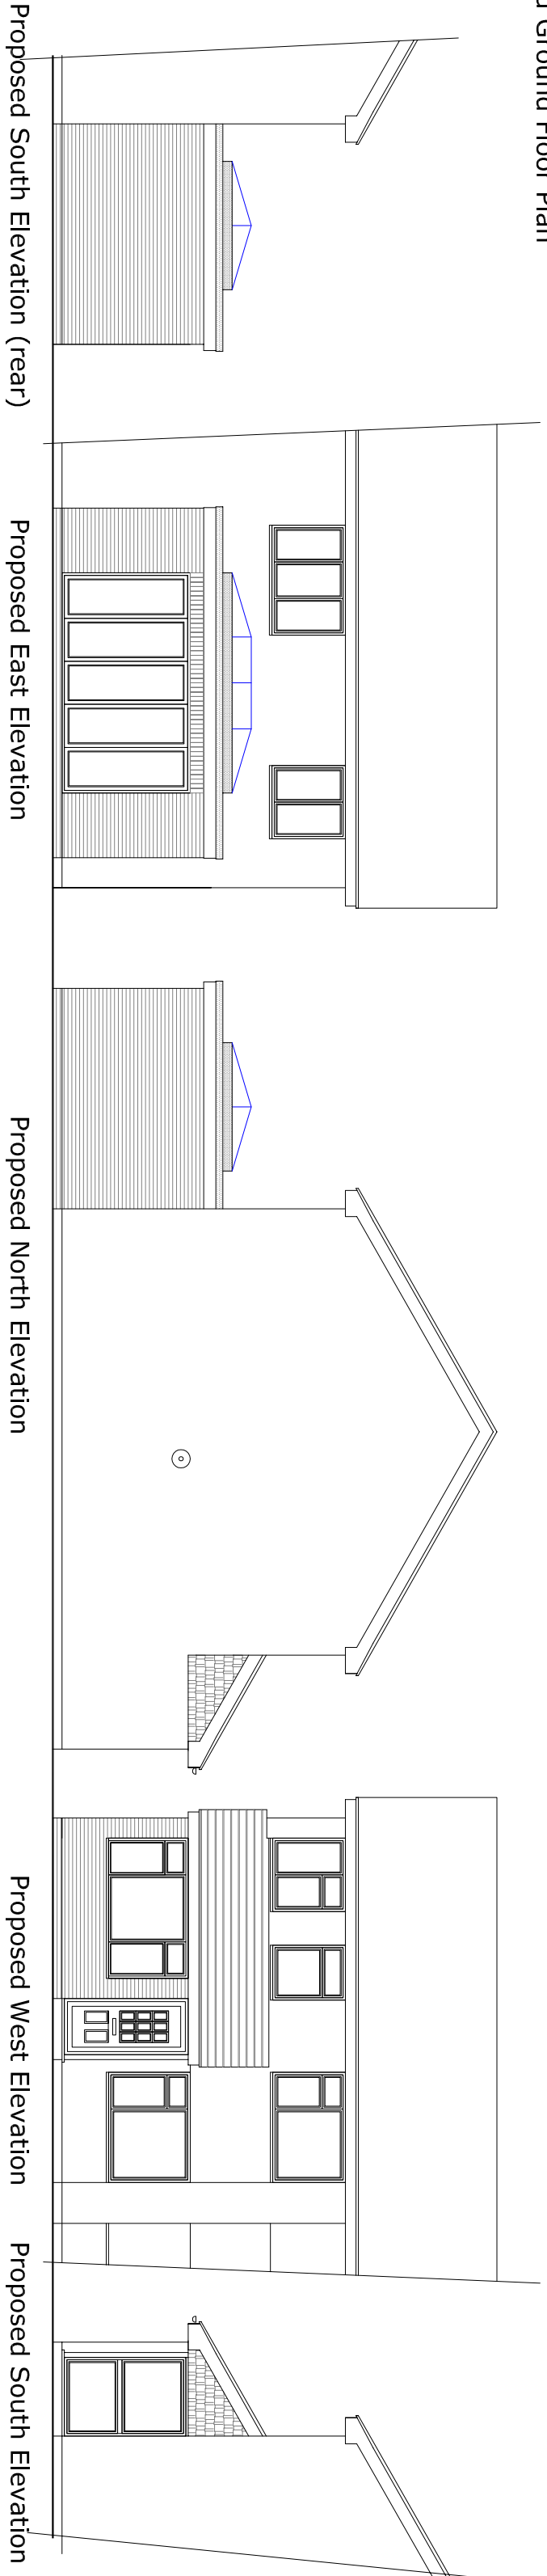


Existing Ground Floor Plan


Proposed Ground Floor Plan

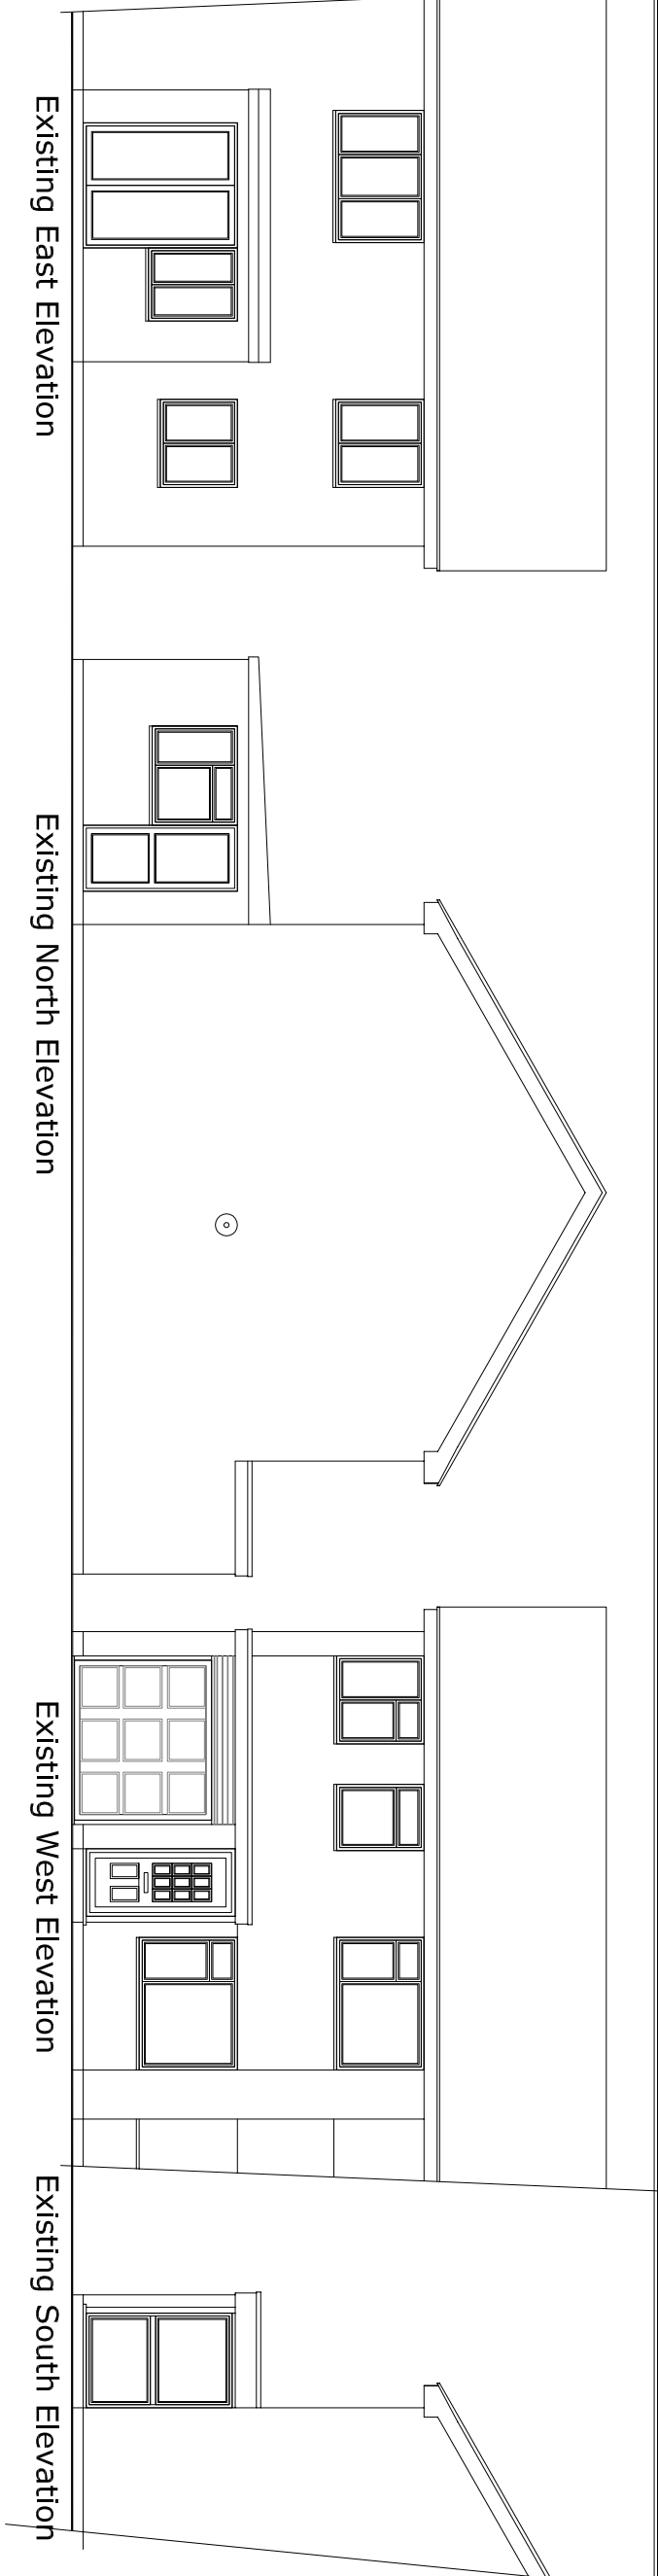

SITE LOCATION PLAN 1:1250

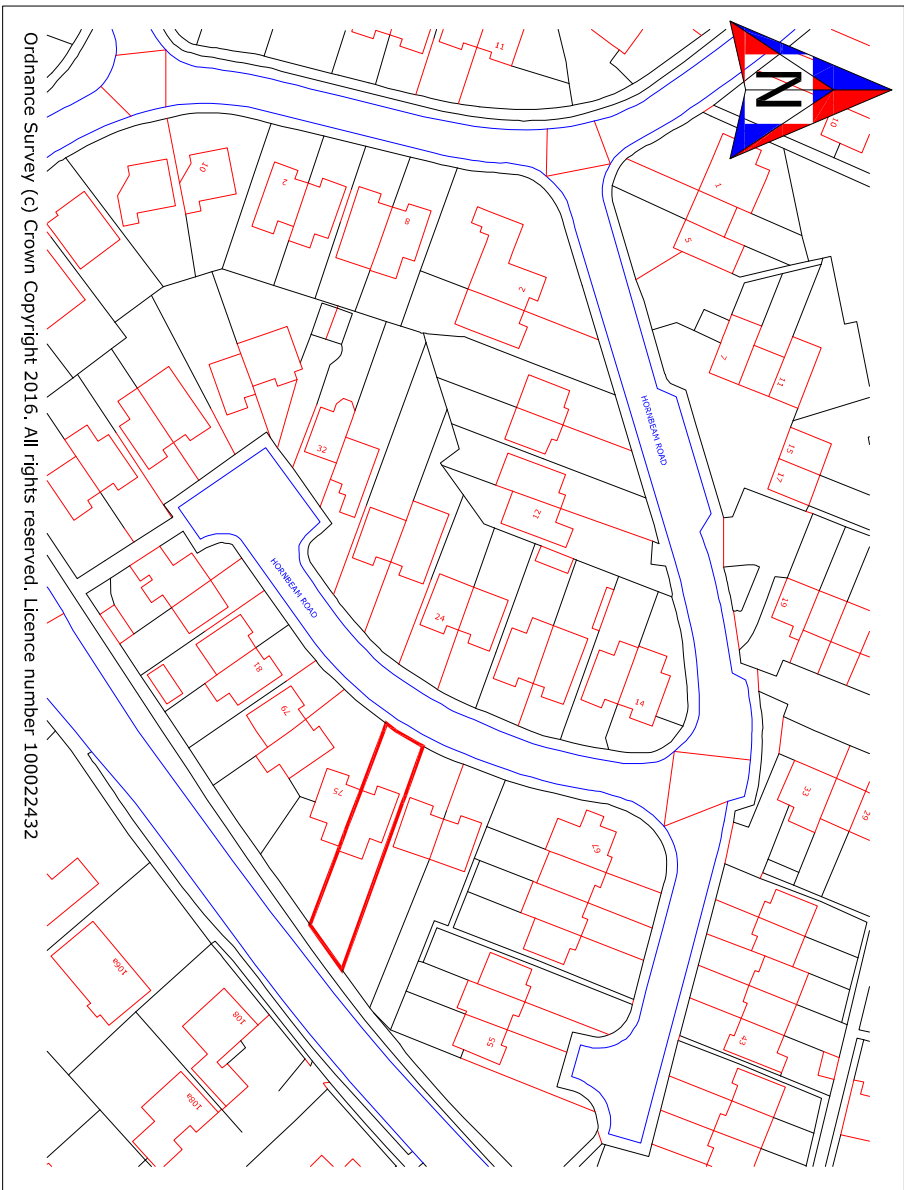

SITE PLAN 1:500

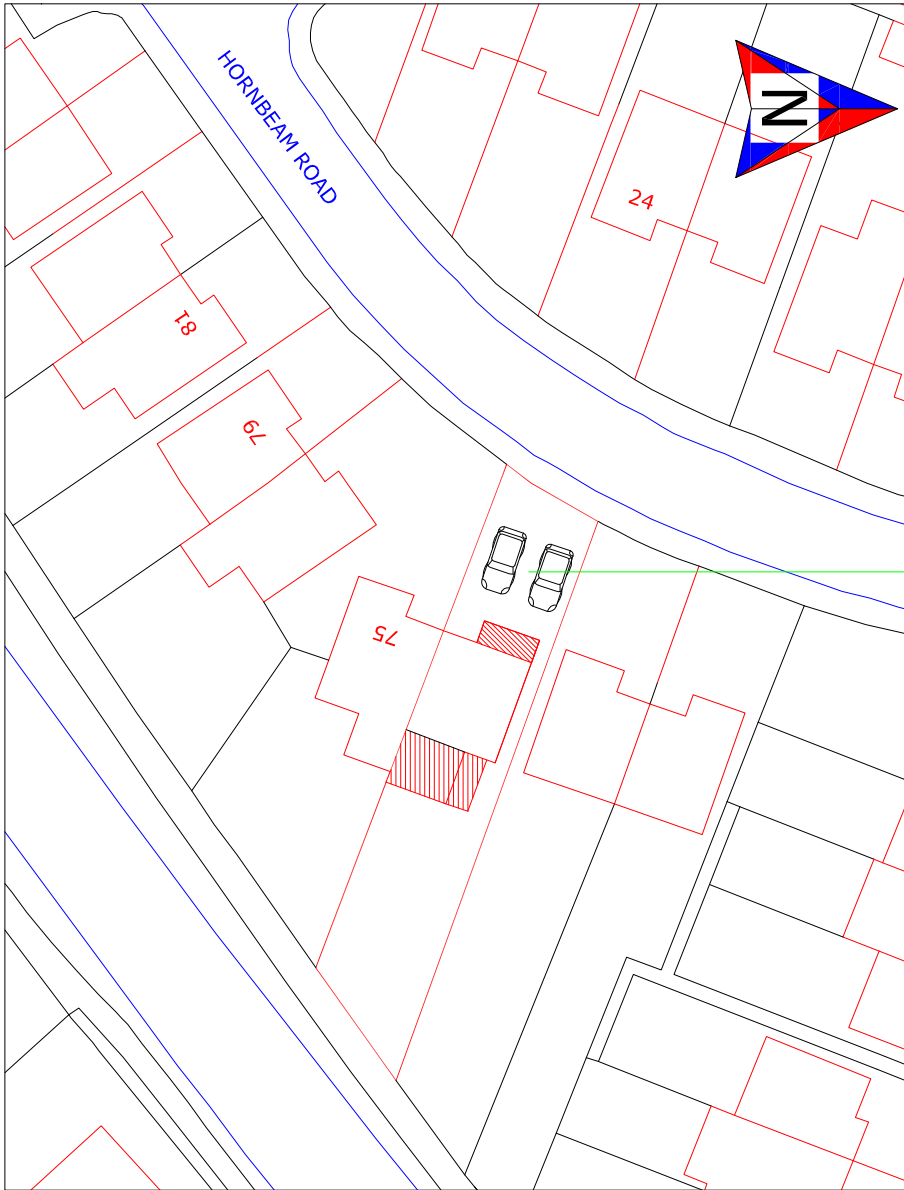

Existing paved area for two cars

PROPOSALS IN BRIEF

Garage conversion with new pitched roof over and single storey rear extension

DRAWING NUMBER

LONG005

SITE LOCATION

MS V LONG

73, HORNBEAM WAY

HAVANT

HANTS

PO9 2UT

Submitted for comment to the Local Authority

Floor plans and elevations 1:100

Measurements in mm and are approximate.

Richard Stummer

62, Foxhall Drive

Osborne Park

Southampton

SO45 4NZ

Telephone 023 8094 0635

Mobile 07747 831396

Fax 023 8094 3274

Richard Stummer (2)@rdm.co.uk

PAPER SIZE - A2

Scale Bar (Metres - 1:100)

0 1 2 3 4 5 6 7 8 9 10 metres

Scale Bar (Feet - 1:100)

0 1 2 3 4 5 6 7 8 9 10 11 12 24 36 48 60