


EAST ELEVATION

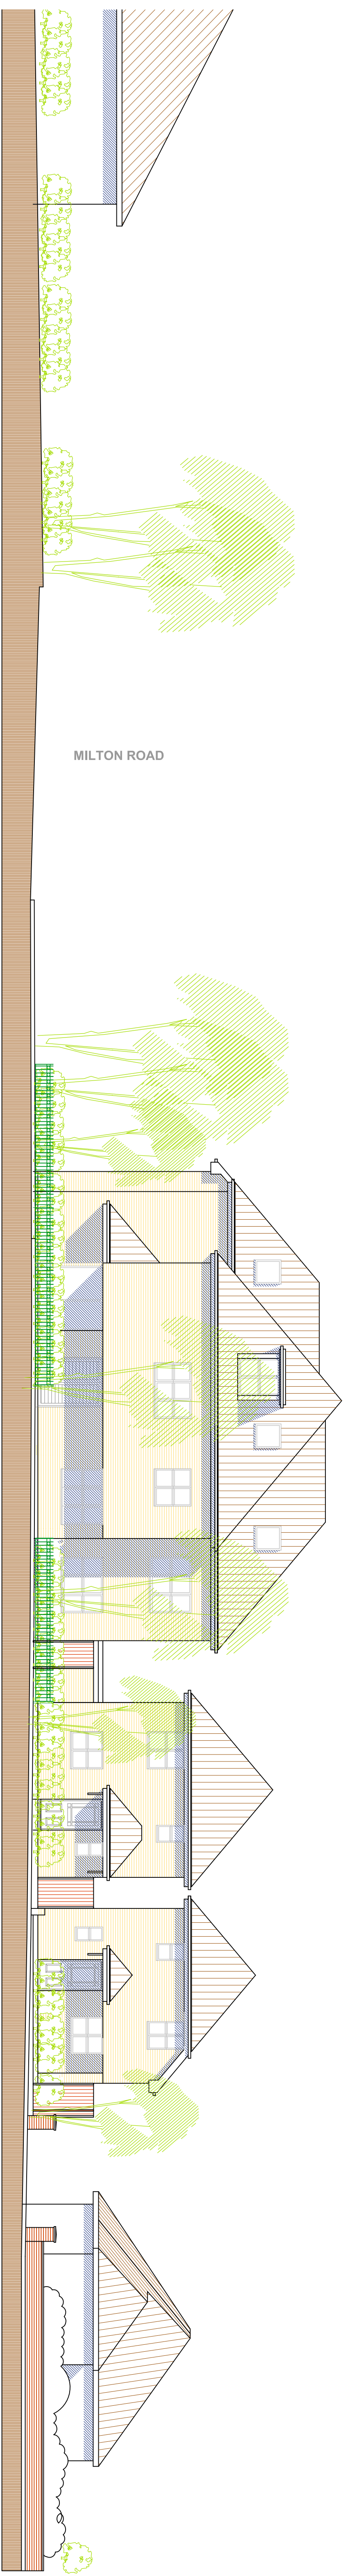

NORTH ELEVATION



B: Cycle store and roof revised	2008.17
A: Brick piers removed on ground floor	1504.17
Revisions produced in right-hand column	
Revision	Date

Tony Oldfield Architects

Unit 5 Freemanville Business Centre
152 Altonbrook Road East
Southampton
Hampshire
SO15 1JR
Tel: 023 80286165
Fax: 023 80632466
Email: info@oldfieldarchitect.co.uk



Client PD Scammell Limited

Project 157 Milton Road
Cowplain

Drawing Title East Elevation
North Elevation

Scale 1:100

Date 02.03.17

Project Number 150308

Drawing No DP06

This drawing is copyright of the architect & must not be reproduced without permission. Any discrepancies should be reported to the architect.