




3 Foxcombe Cottages
South Harting - West Sussex
- GU31 5PL
01730 825297 07875 520881
bernieharverson@gmail.com

project		29 Cornbrook Grove Waterlooville Hampshire			
client:		Martin Ralph Architects			
title:		Tree Protection Plan + Retentions & Removals			
drwgs	scale:	job	date:	drawn:	
BJH 03/04	1:200 @ A3	0936	May 2017	bjh	

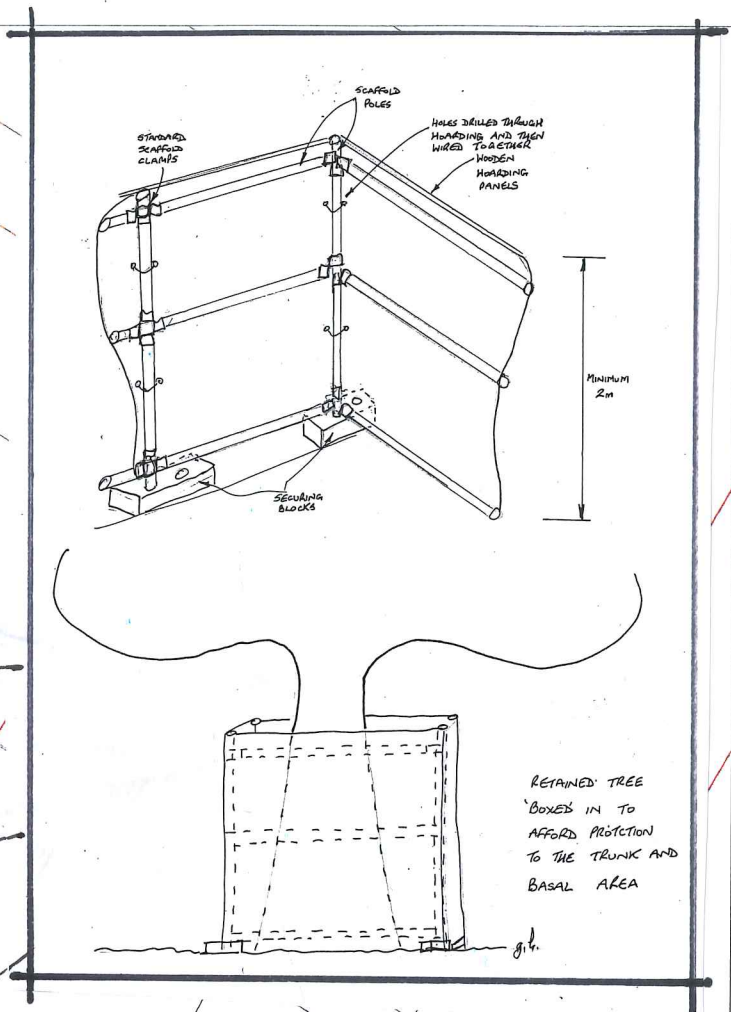

NOTES:

All dimensions to be checked on site and any discrepancy notified to Martin Ralph Group. Written dimensions are to be used in preference to scaled dimensions.

This drawing is the property of The Martin Ralph Group and must not be reproduced, in part or whole, or deviated from, without their permission.

It is essential that prior to commencement and during construction the contractor reviews the drawings and specification and discusses the practice any inconsistencies, anomalies, non-industry standards or other concerns.

For both pricing and construction purposes Structural, Mechanical and Electrical Engineers designs, calculations and sizes etc are to take preference over the layout drawings. Any discrepancies are to be brought to the immediate attention of The Martin Ralph Group.

AMENDMENTS	DATE

CLIENT

Brian Hart
29 Cornbrook Road
Waterlooville
Hampshire
PO7 8RD

PROJECT

Alterations to existing extension

DRAWING TITLE

Site plan

DATE

18/04/2017

SCALE

1:200 @ A3


DRAWING No. 16.404.SP 04D1	REVIS
--------------------------------------	--------------



11 Dragoon House
Hussar Court
Brambles Business Park
Portsmouth
Hampshire
PO7 7SF

www.martinralph.co
info@martinralph.co

T. 023 9225 7711
F. 023 9225 7712

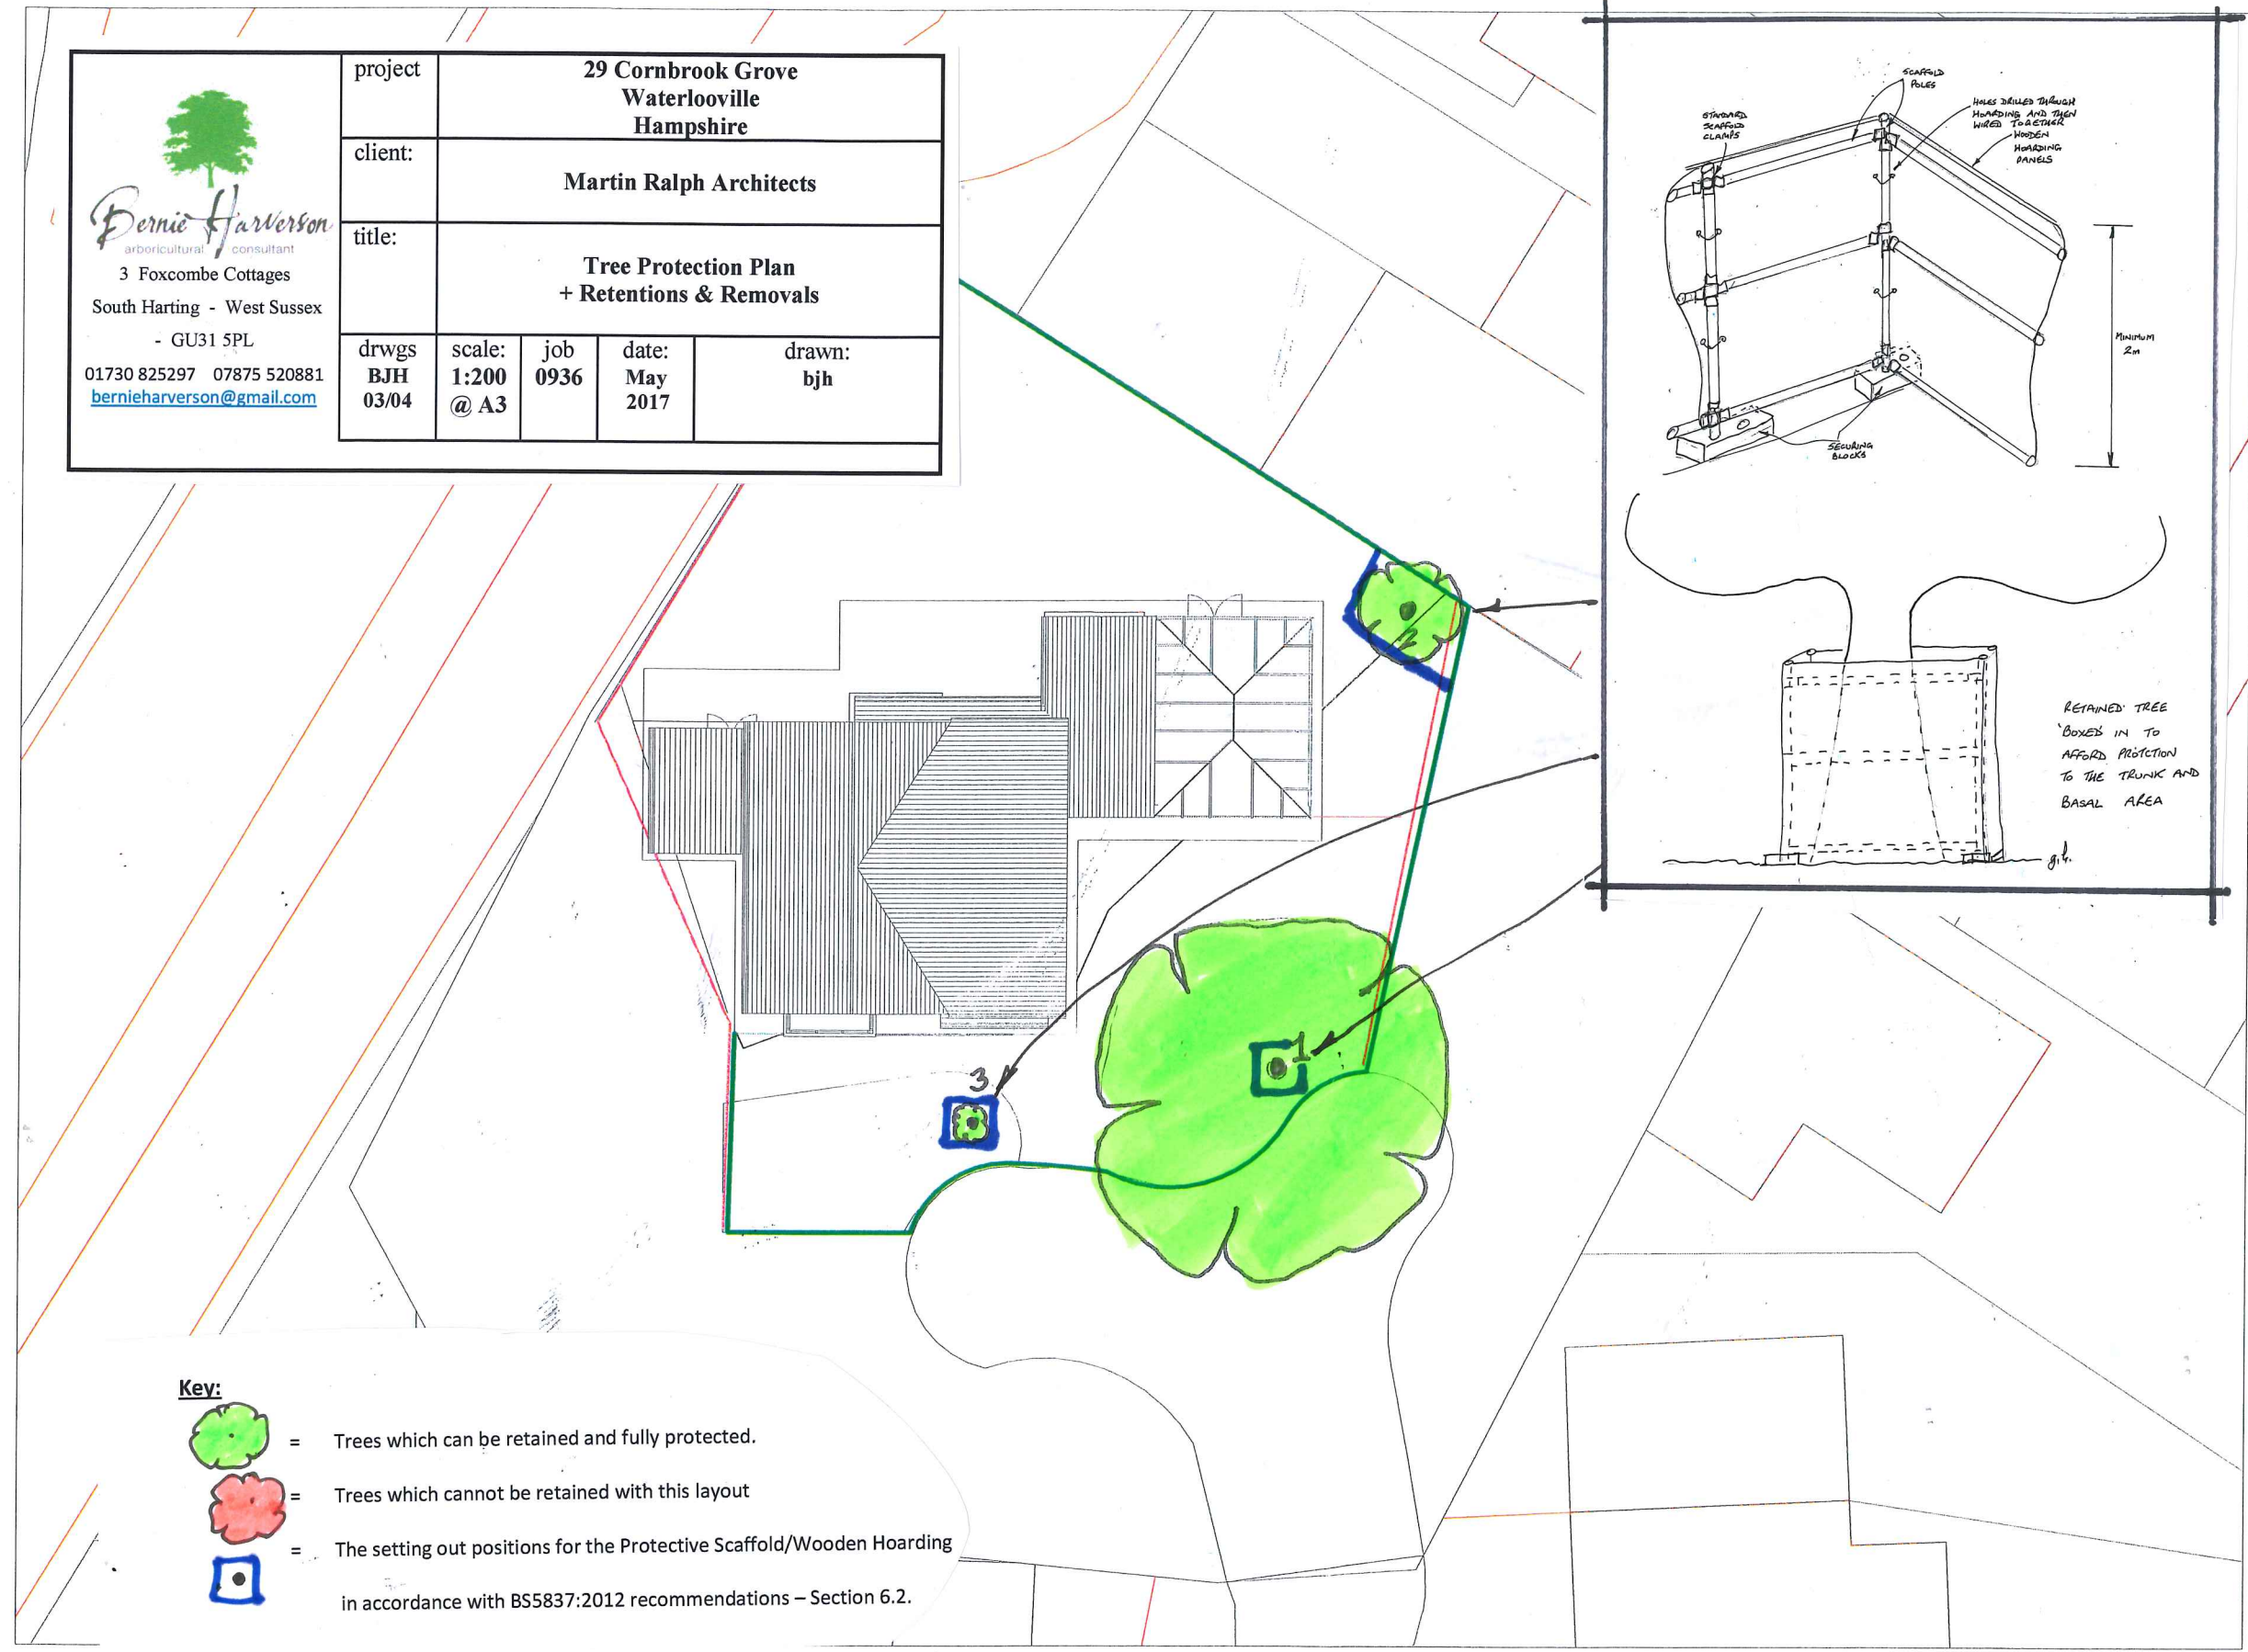

- Key:**
-  = Trees which can be retained and fully protected.
 -  = Trees which cannot be retained with this layout
 -  = The setting out positions for the Protective Scaffold/Wooden Hoarding in accordance with BS5837:2012 recommendations – Section 6.2.

SITE PLAN 1:200