


NOTES:

Existing - Floor Plan - Roof

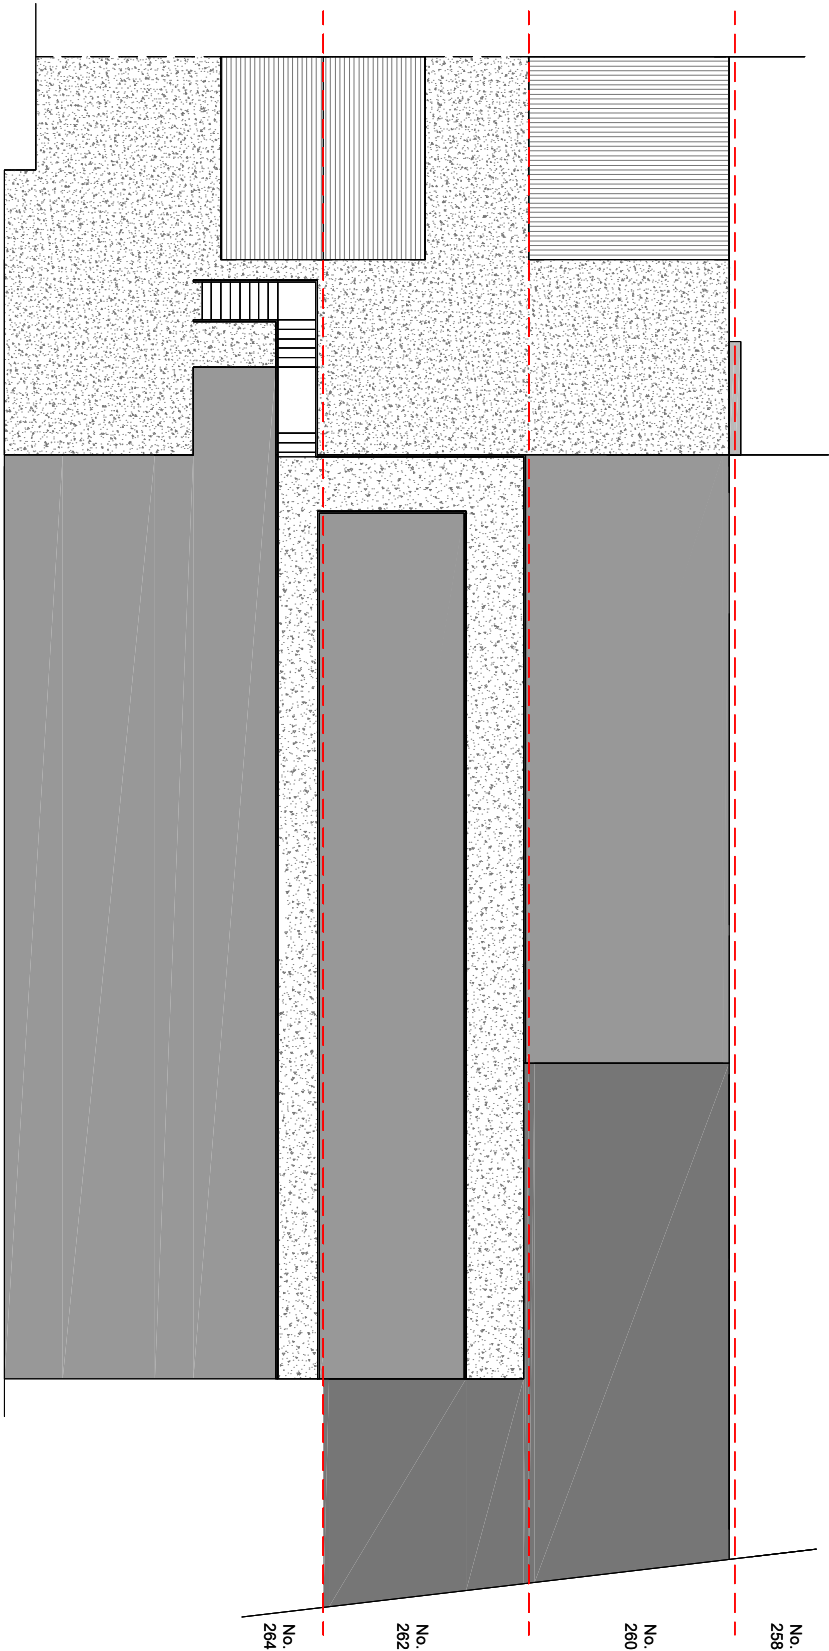


Contact: Tel: 01919 328 789 E-Mail: jgray@greatplans.co.uk

Client:

Location:

260-262
London Road
Waterlooville
PO7 7HG

Scale: 1:100 @ A2
Scale: 1:200 @ A4
0 2M

 

Date:

08-08-17

Drawn By:

Joel Gray

Dwg No:

03