

NOTES

Use figured dimensions only. Scale drawing only when a scale bar is present. All dimensions to be checked by user and any discrepancies, error or omissions to be reported to the architectural designer before work commences. Read this drawing with all relevant materials.

Rev Date Dm Chkd Description

Purpose of Issue:

NEIGHBOUR CONSULTATION

Client:

Mr. & Mrs. D. PACE

Project:

3 KNOX ROAD, HAVANT PO9 1NP

Drawing title:

SINGLE STOREY REAR EXTENSION

PROPOSED PLANS & ELEVATIONS

Scale at A3:

1:100

Date:

08.08.2017

Drawn by:

ADR

Checked by:

-

Drawing number:


P1707/PL03

2D Plan Store Ltd.


63 Headley Road Liphook, Hampshire, GU30 7PR

[m] 07748 115683 [E] w02rutter@aol.com


LEGEND - FLOOR PLAN	
	EXISTING STRUCTURE
	EXISTING STRUCTURE TO BE REMOVED
	NEW / PROPOSED STRUCTURE

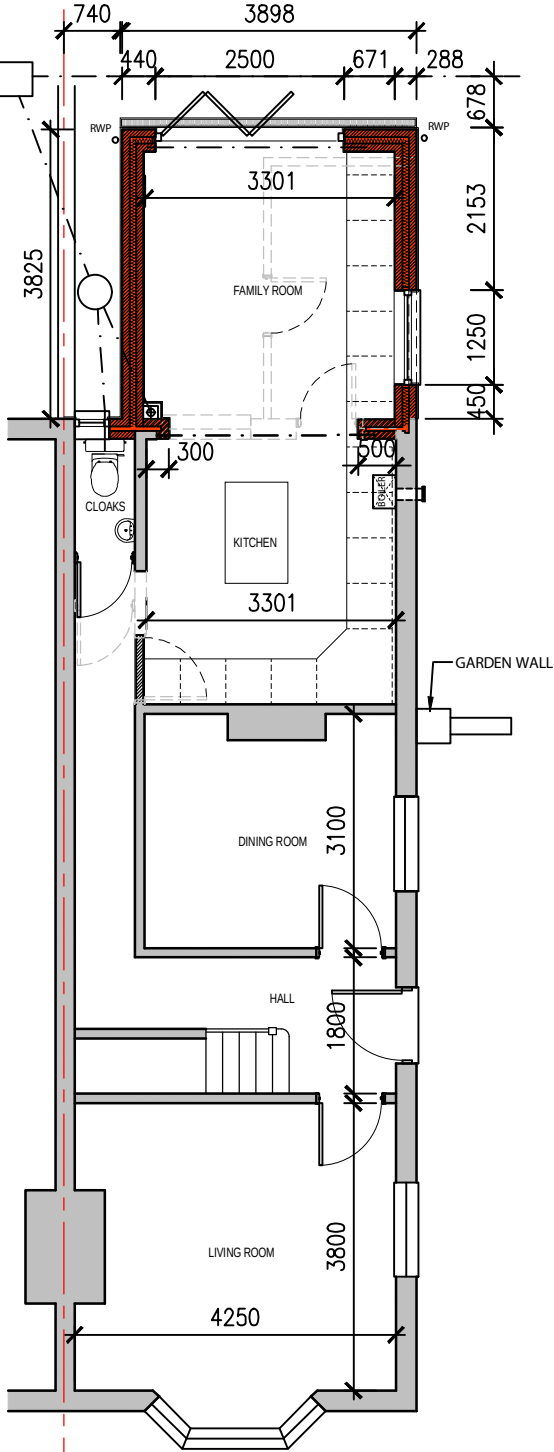


PROPOSED FLOOR PLAN

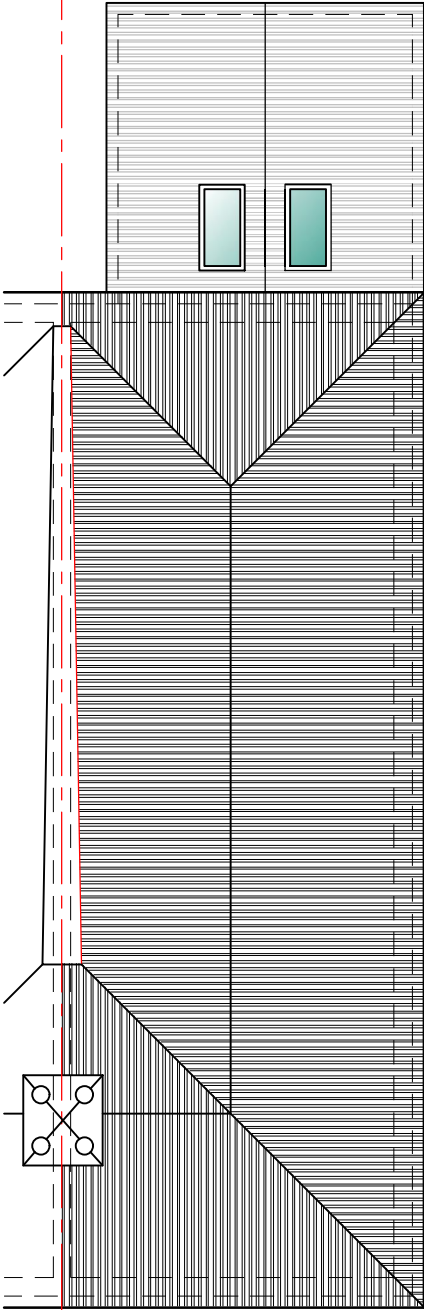


PROPOSED ROOF PLAN

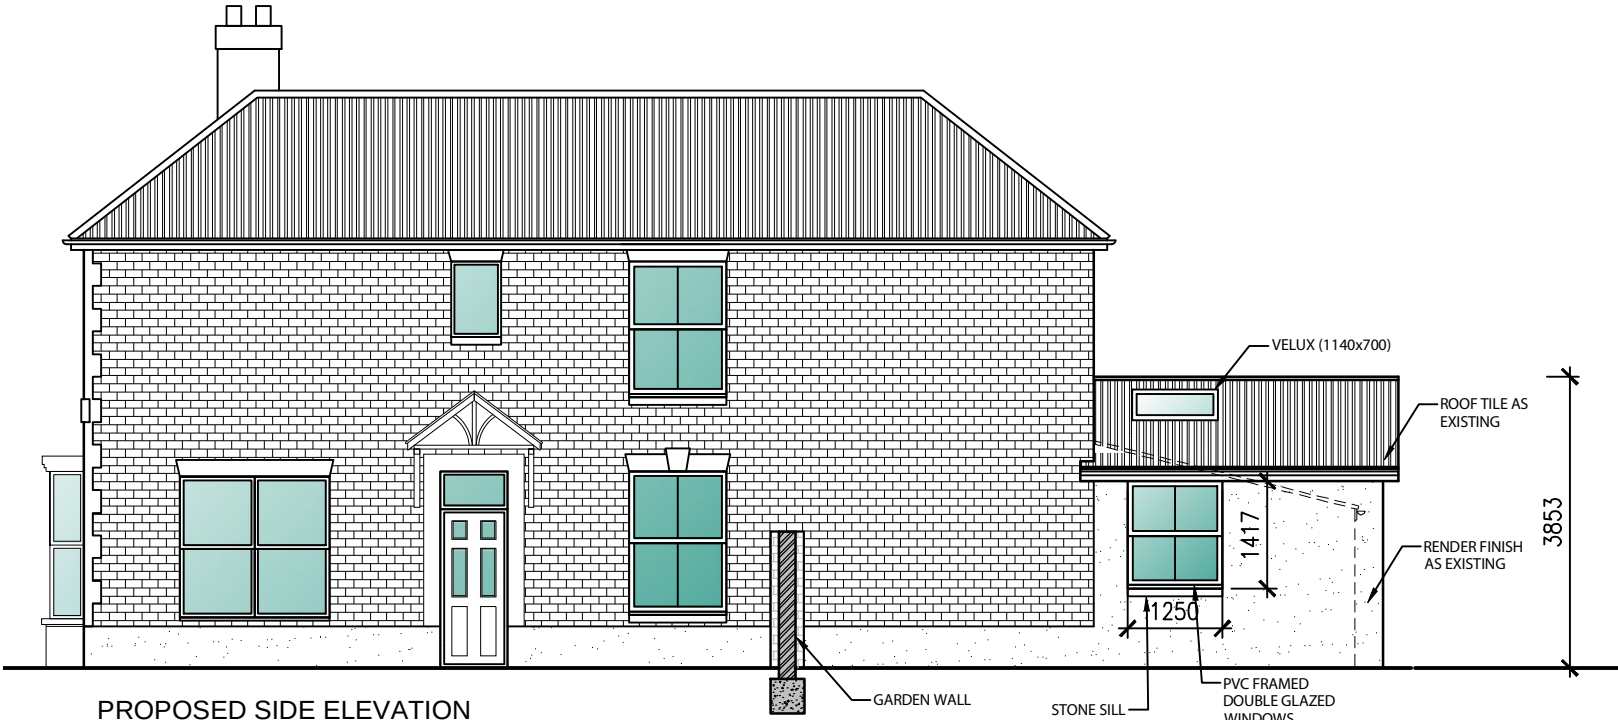

PROPOSED SIDE ELEVATION

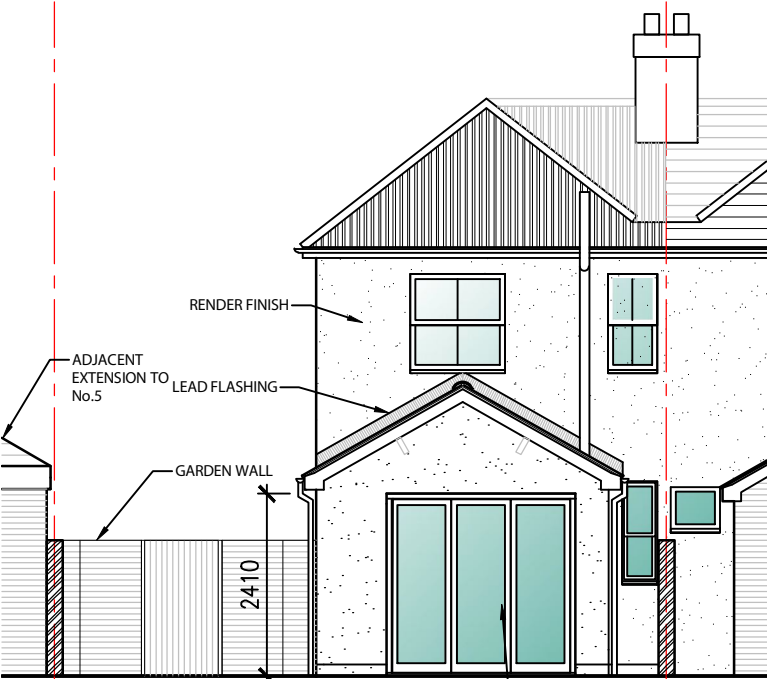

PROPOSED REAR ELEVATION

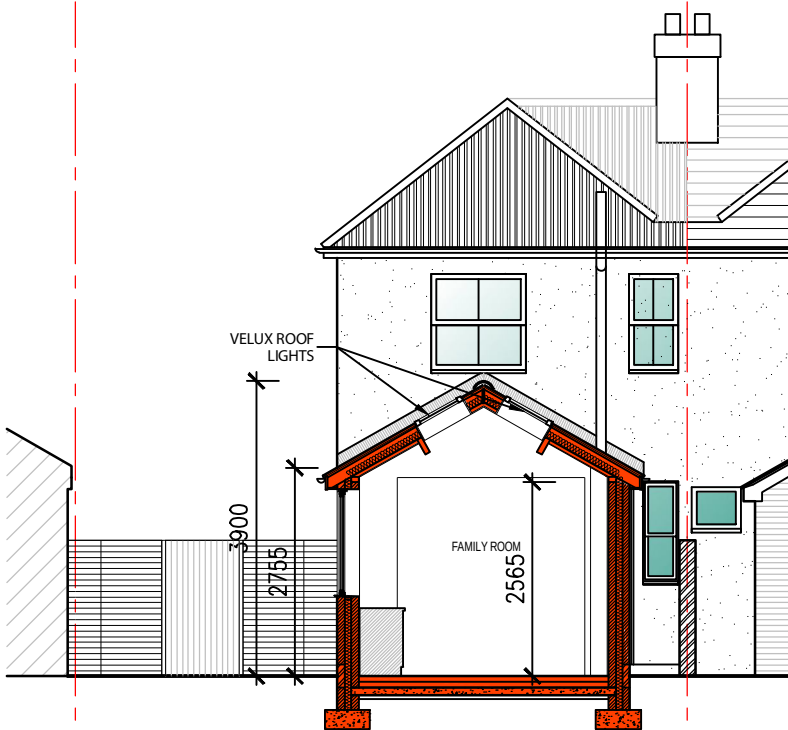

PROPOSED CROSS SECTION

