


SHOPFITTER TO SUPPLY AND FIX 5No. 'GLASDON' BLACK BINS WITH BOLT DOWN PACK AND WHITE KFC LOGO, COMPLETE WITH PLASTIC FLAP AND CONCRETE FIXING KIT TO BE OBTAINED FROM GLASDON UK LTD, PRESTON NEW ROAD, BLACKPOOL, LANCASHIRE, FY4 4UL. TEL: 01253 600410.

KFC BIN DETAIL
5no. required

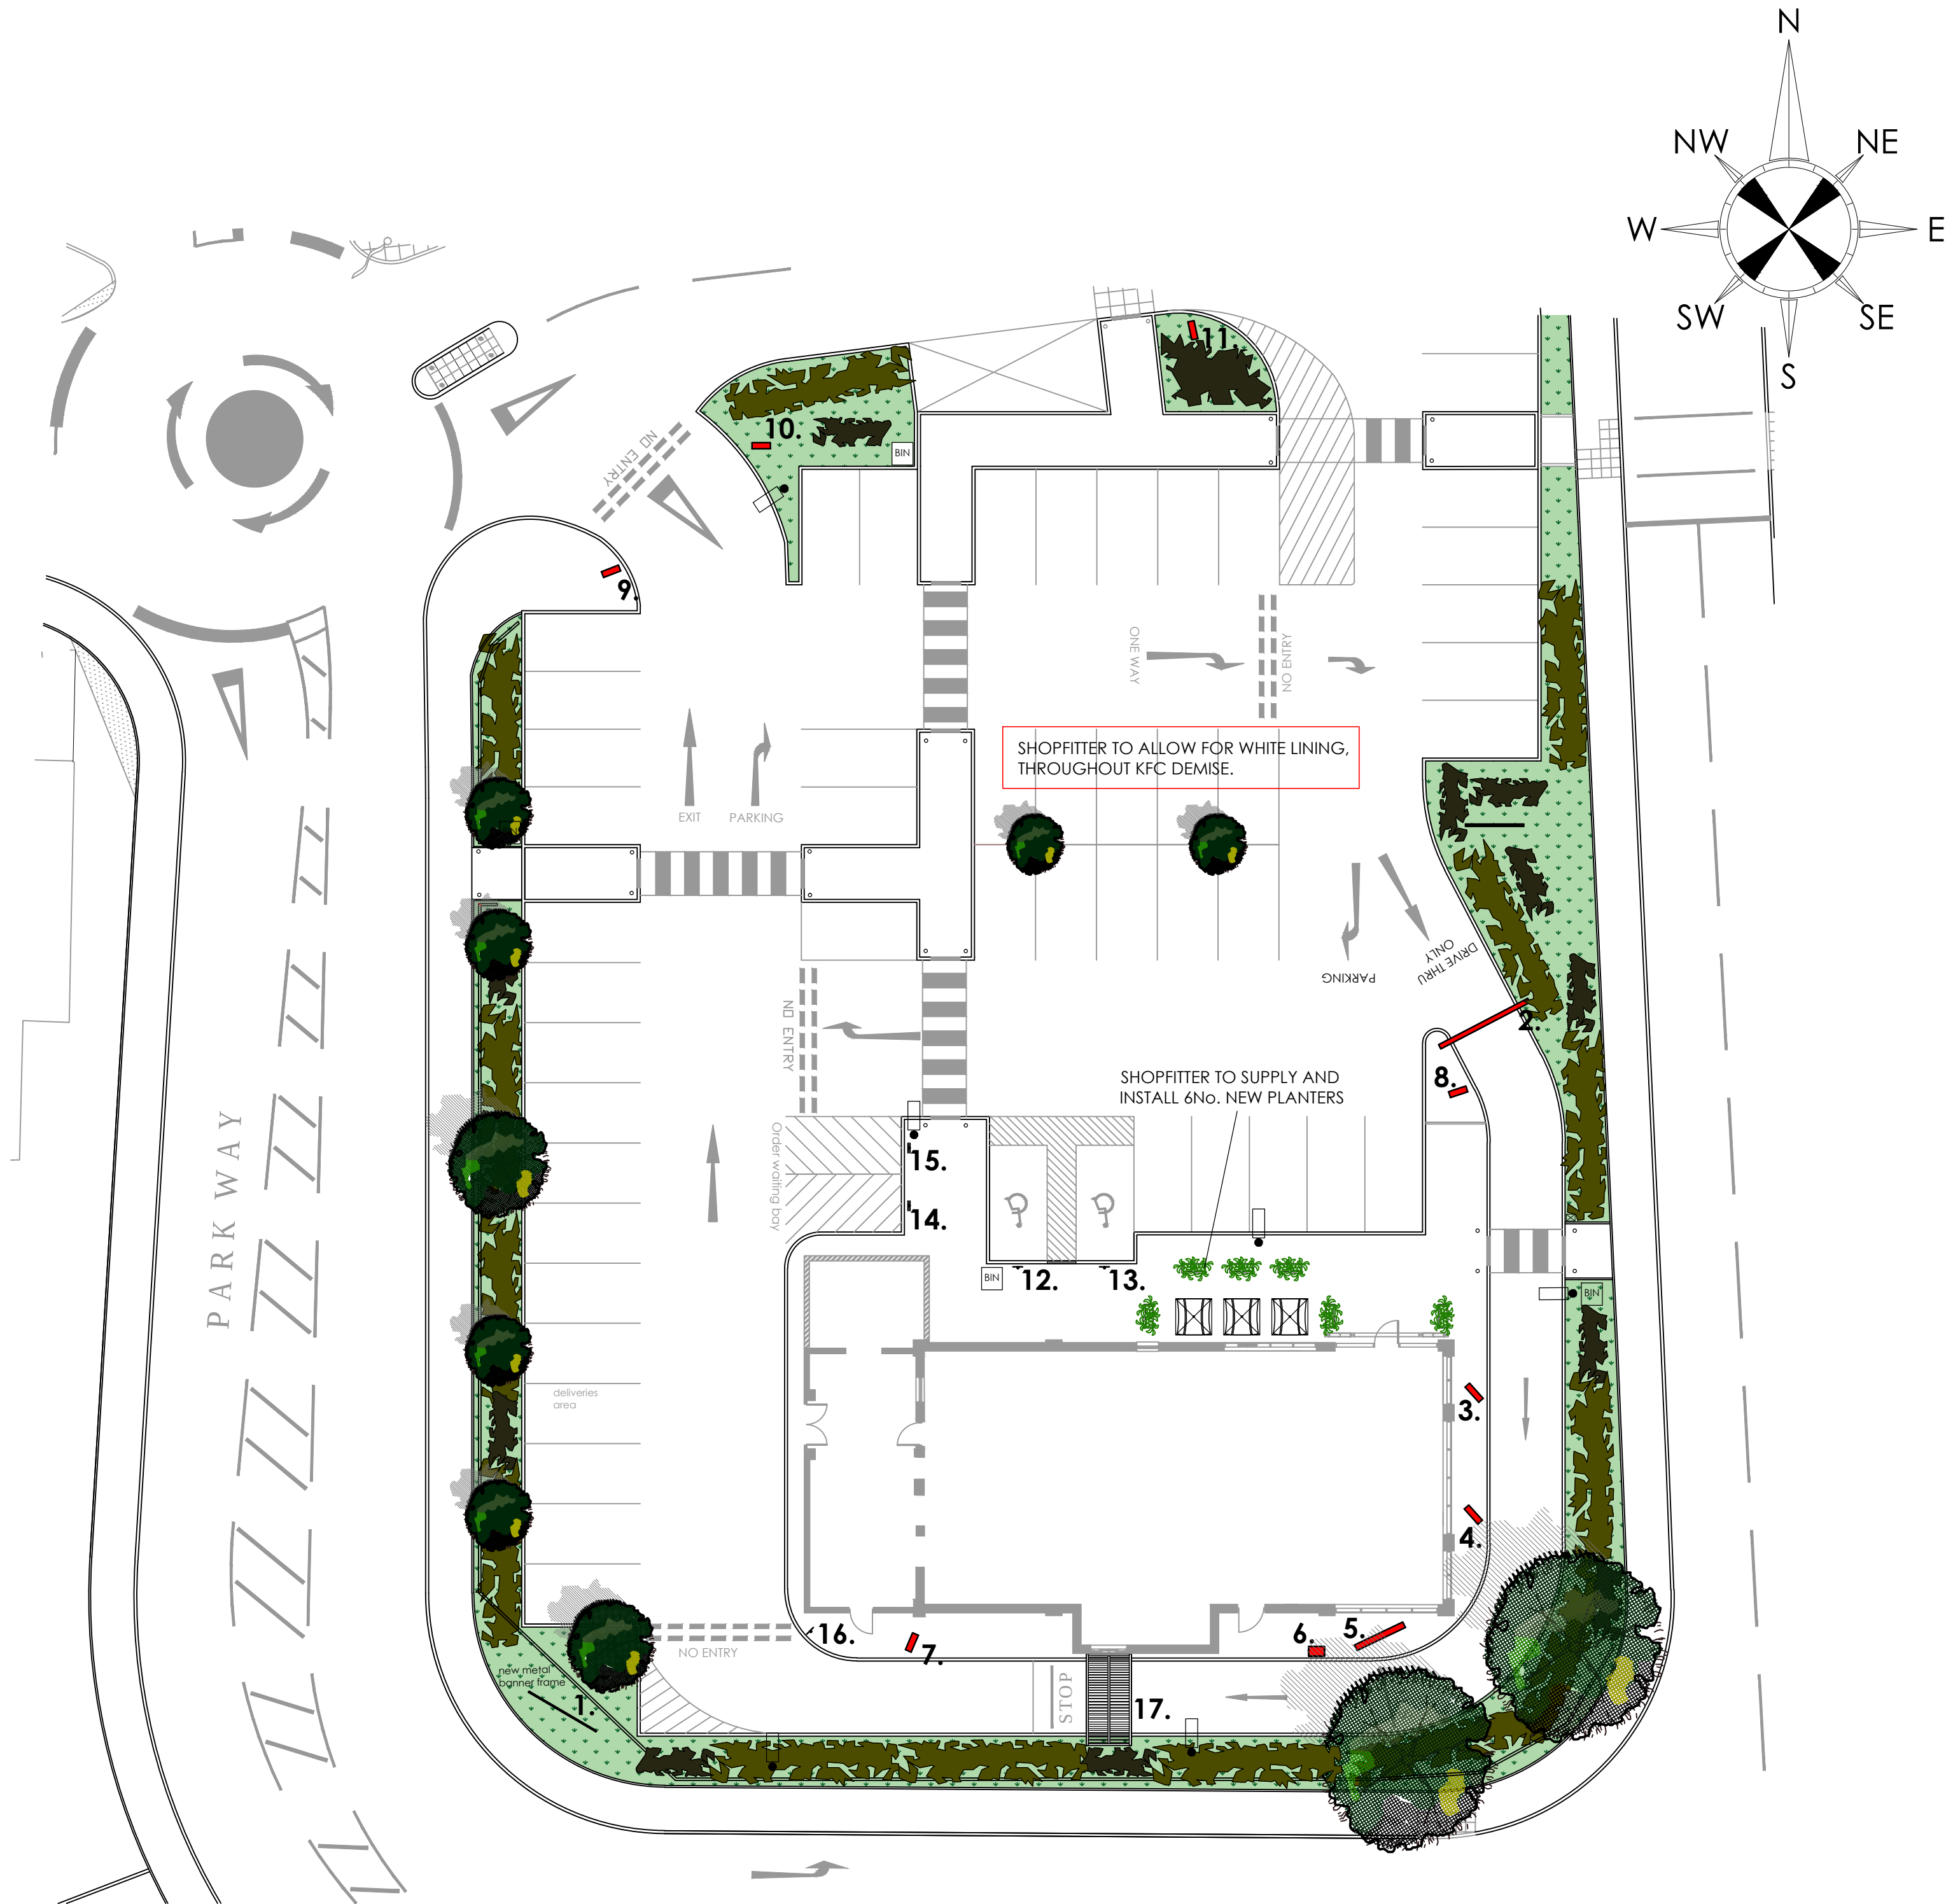

proposed site plan
scale - 1:200 @ A1 / 1:400 @ A3

EXISTING EXTERNAL SIGNAGE SCHEDULE		
sign no.	signage image (nts)	description
1.		Free-standing brushed stainless steel banner frame unit with tubular posts, mesh panels and eyelets for fixing of banners.
2.		New 4.1m wide x 3.1m high height restrictor to drive thru lane entrance. Non-illuminated mild steel height restrictor frame to be galvanised and powder coated grey RAL 9016. 100mm stainless steel kick plate to bottom of frame and timber composite cladding above kick plates. Frame to support suspended steel bar, which is to be powder coated red RAL 3001. Internally illuminated black 'DRIVE THRU' to top left of frame and black vinyl to the top right. Aluminium chicken panel to be fixed to top of height restrictor as shown.
3. & 4.		Existing leader boards to be replaced & relocated with new 2000mm high, 1 door, 1 panel leader boards. Boards to be constructed from mild steel sign casing and sprayed grey RAL 7022. 100mm stainless steel kick plate to bottom of post and 450mm high timber composite cladding above kick plates. Illumination via strips of LED in superbright colouring. Frame to be glazed in 6mm clear acrylic panel backed up with 3mm opal 050 panel with poster between.
5.		Existing menu board to be replaced & relocated with new 2200mm high, 4 door, 8 panel menu board. Board to be constructed from mild steel sign casing and sprayed red RAL 7022. 100mm stainless steel kick plate to bottom of post and 450mm high timber composite cladding above kick plates. Illumination via strips of LED in superbright colouring. Frames to be glazed in 6mm clear acrylic panel backed up with 3mm opal 050 panel with poster between.
6.		1No. new speaker post with built in speakers. Mild steel sign casings to be sprayed red RAL 3001. 100mm stainless steel kick plate to bottom of post and 450mm high timber composite cladding above kick plates.
7.		1No. Existing directional ground sign frame to be sprayed grey RAL 7022. Power supply to be disconnected. Signage contractor to remove existing signage vinyl and replace with new 700x500mm non illuminated reflective vinyl applied to both side.
8.		1No. Existing directional ground sign frame to be sprayed grey RAL 7022. Power supply to be disconnected. Signage contractor to remove existing signage vinyl and replace with new 700x500mm non illuminated reflective vinyl applied to both side.
9.		1No. Existing directional ground sign frame to be sprayed grey RAL 7022. Power supply to be disconnected. Signage contractor to remove existing signage vinyl and replace with new 700x500mm non illuminated reflective vinyl applied to both side.
10.		1No. Existing directional ground sign frame to be sprayed grey RAL 7022. Power supply to be disconnected. Signage contractor to remove existing signage vinyl and replace with new 700x500mm non illuminated reflective vinyl applied to both side.
11.		1No. Existing directional ground sign frame to be sprayed grey RAL 7022. Power supply to be disconnected. Signage contractor to remove existing signage vinyl and replace with new 700x500mm non illuminated reflective vinyl applied to both side.
12. & 13.		400mm wide x 300mm high non illuminated disabled parking sign manufactured from 3mm aluminium being primed & powder coated grey RAL 7022 having digitally printed vinyl with protective laminate applied to face. Sign affixed to 1200mm, 76mm Ø high post.
14. & 15.		450mm Ø non illuminated order bay sign manufactured from 3mm aluminium being primed & powder coated grey RAL 7022 having digitally printed vinyl with protective laminate applied to face. Sign affixed to 1500mm, 76mm Ø high post. Car park disclaimer sign to face footpath.
16.		1no. 450mm Ø no entry sign - Existing to be retained and sprayed grey ral:7022.
17.		New 3.9m wide x 2.8m high collection archway above drive thru window. Non-illuminated aluminium to be powder coated red RAL 3001. Internally illuminated back lit 'COLLECT' to top left of frame and black vinyl to the top right. Aluminium chicken panel to be fixed to top of height restrictor as shown.

SIGNAGE DESIGN SIGNOFF

Name / Title

Signature

Date

© copyright 2017
This drawing and the copyrights and patents therein are the designer's property and may not be used or reproduced - only under contract.

ALL DIMENSIONS TO BE CHECKED ON SITE.
DO NOT SCALE FROM THIS DRAWING EXCEPT FOR THE PURPOSES OF LOCAL AUTHORITY PLANNING

A	18/4/17	Proposed external elevations altered following KFC comments.
rev	date	description

Frank Belshaw
Building Surveyors Limited

wheatley springs barn, wheatley lane road,
barrowford, nelson, lancashire, BB9 6QS.
tel no. (01282) 699668, fax no. (01282) 602447,
e-mail - frank@belshaw.co.uk



IMAGE ENHANCEMENT

store address
HAVANT
2 PARK WAY
HAVANT
PO9 1HH

drawing title
PROPOSED
SITE SIGNAGE PLAN

drawn by	checked	date
SES	----	30/03/2017
store no.	scale	
5970	1:200 @ A1	

KFC drawing no.	revision
5970/2017/A100	----