

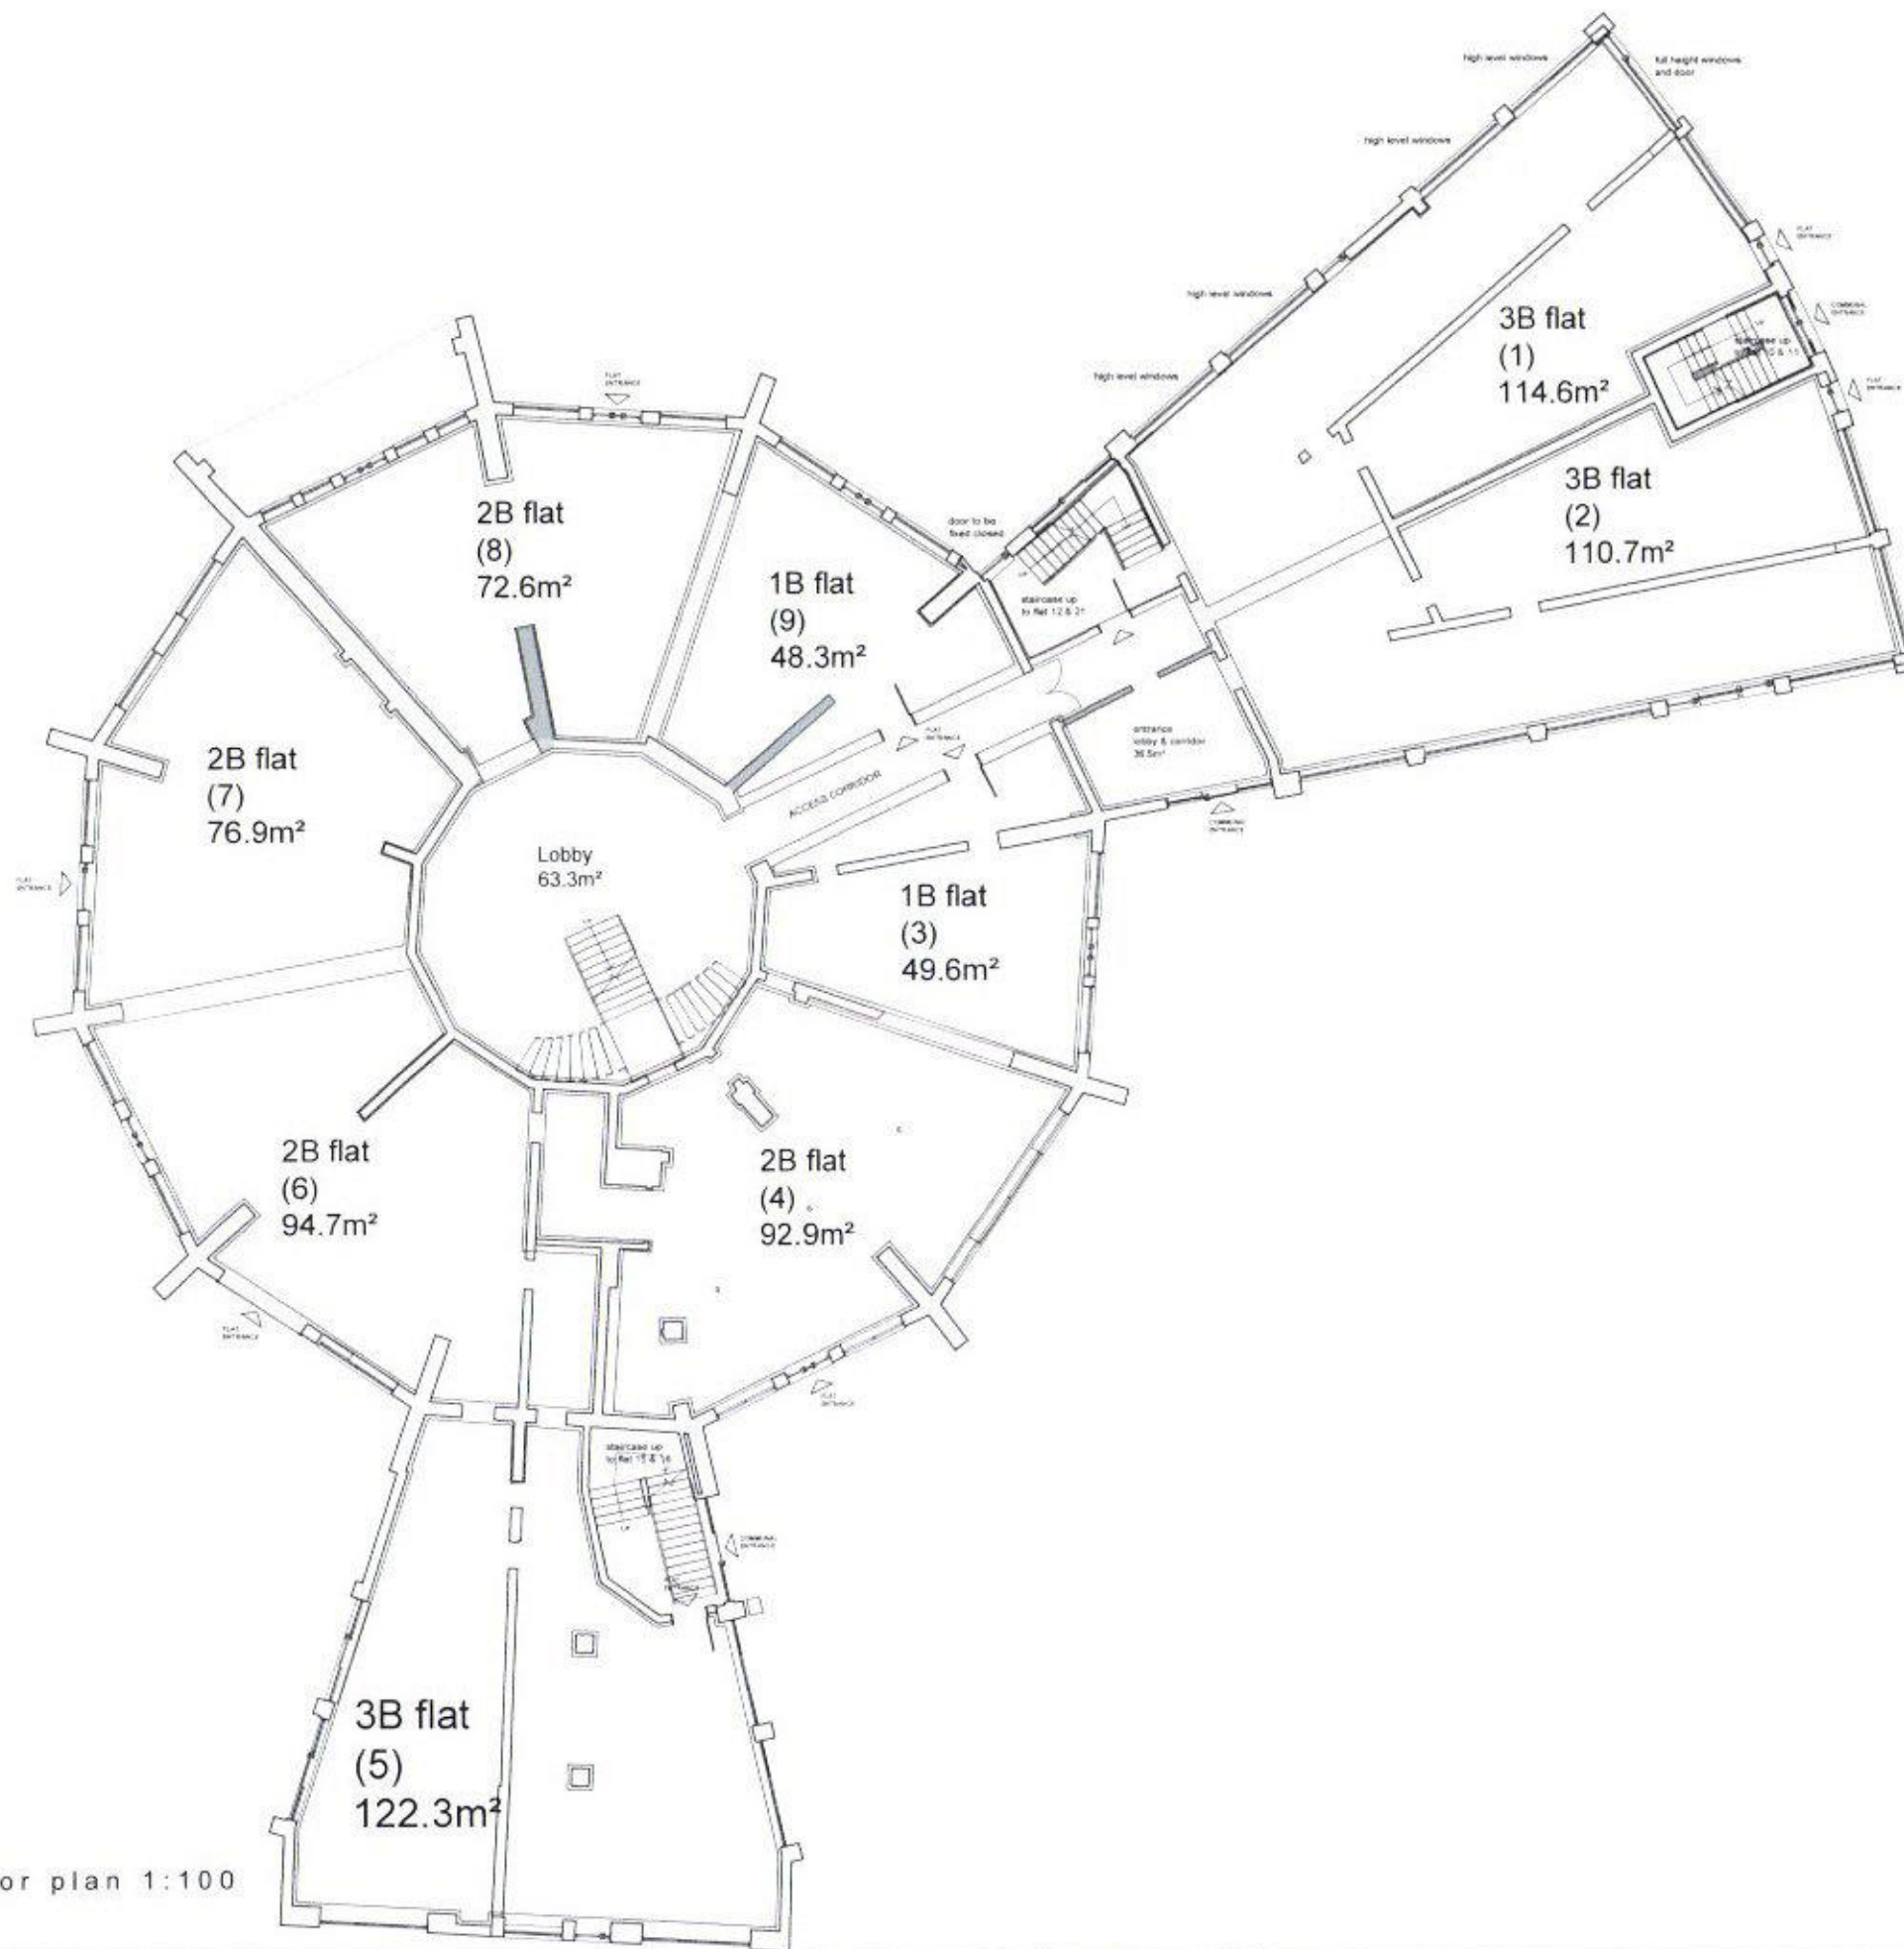


 

proposed ground floor plan 1:100

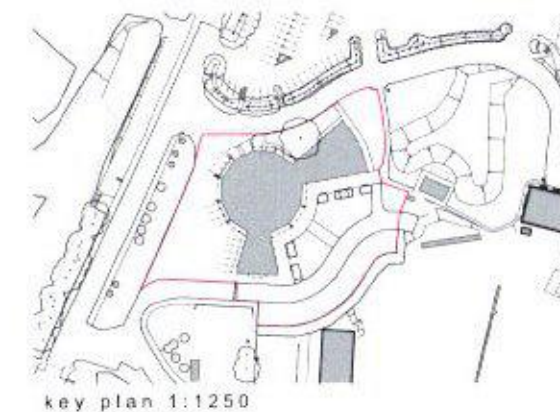

key:

- EXISTING STRUCTURAL AND NON-STRUCTURAL EXTERNAL AND INTERNAL WALLS
- EXISTING WALL UPGRADE
- EXISTING WALLS TO BE DEMOLISHED
- SOLID INFILL TO EXISTING STRUCTURAL AND NON-STRUCTURAL WALLS
- FLAT ENTRANCE DOOR
- 1 BEDROOM FLAT
- 2 BEDROOM FLAT
- 3 BEDROOM FLAT

HAVANT BOROUGH
COUNCIL
22 SEP 2017
RECEIVED

Project name: Northney Marina, Hayling Island PO11 0NH	Project no.: 17024	Drawing no.: P220	Revision: /	Status: PLANNING	This drawing is copyright of Cover Storey Architects LLP. All dimensions must be verified on site prior to construction. Do not scale this drawing except for planning application purposes.
Drawing name: Proposed Ground Floor Plan	Scale @ A1: 1:100 @ A1	Drawn by: JB	Checked by: DJS	Date: 16/08/2017	

Rev.	Description	by	check	date
------	-------------	----	-------	------

COVER STOREY
Architects

Cover Storey Architects LLP
Tel: 02392 006200

The Studio, 18 St Georges Avenue, Havant, PO9 2RX
info@coverstorey.co.uk

POB 2RX
www.coverstorey.co.uk