


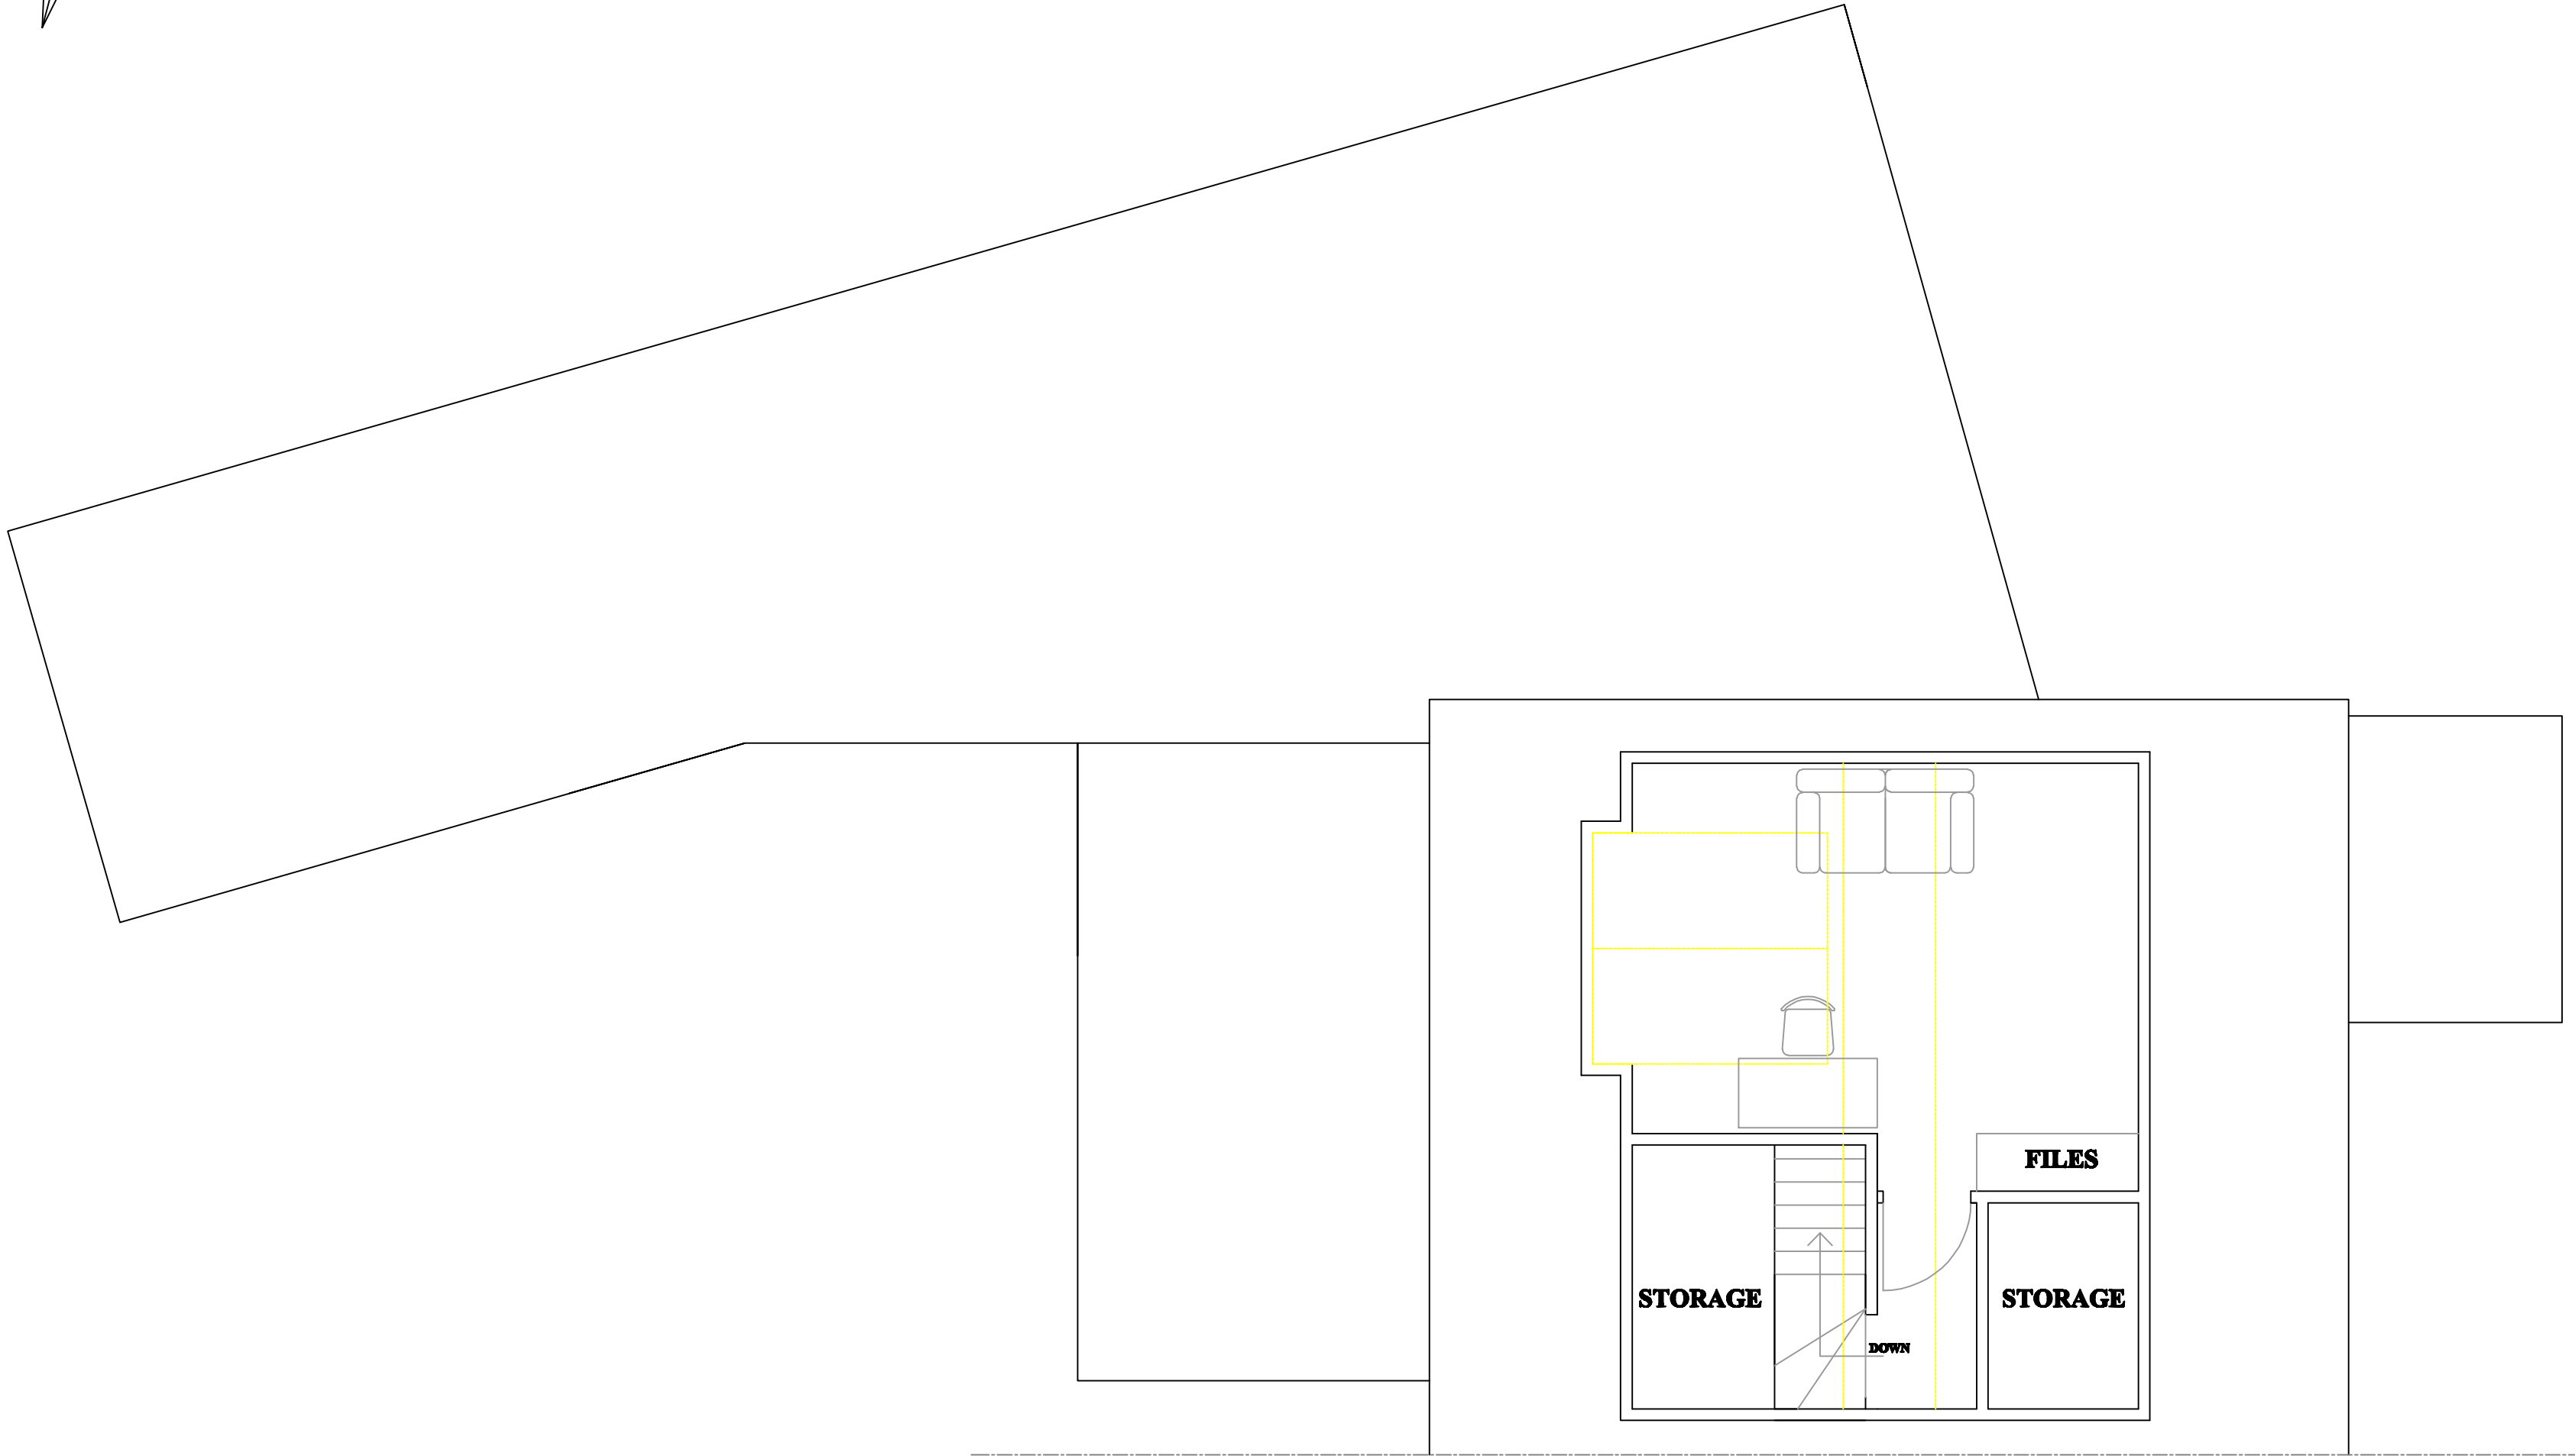

PROPOSED LOFT FLOOR PLAN.

Notes:-

THIS PLAN SHOWS THE PROPOSED LAYOUT FOR THE NEW LOFT ROOM.

THE FLOOR AREA IS THE SAME AS EXISTING WITH THE INTERNAL WALL REPOSITIONED TO PROVIDE SEPERATE STORAGE SPACE.

ALSO THE ENTRANCE DOOR HAS BEEN MOVED TO ALLOW A SAFER LANDING AREA.

THE DOTTED LINES REPRESENT THE FLAT SECTION OF THE CEILING AND ALSO A DOUBLE VELUX ROOF WINDOW.

ALL DIMENIONS FOR THE PROPERTY HAVE BEEN TAKEN ON THE INITIAL SURVEY. ANY UNKNOWN HAVE BEEN ASSUMED.

ALL DIMENSIONS SHOWN IN MILLIMETRES TO BE CONFIRMED ONSITE BY CONTRACTOR.

Woodhill Design & Build
07778 527169

Produced by Peter Evans

Site address:-

**27 CORHAMPTON CRESCENT,
HAVANT, P09 3BX.**

Details:-

TWO STOREY EXTENSION OVER THE GARAGE, CONVERSION OF REAR OF GARAGE INTO HABITABLE SPACE.

Drawing title:-

PR LFT PLAN 01

Date:- 06/09/2017 Scale:- 1:50 @ A2

