
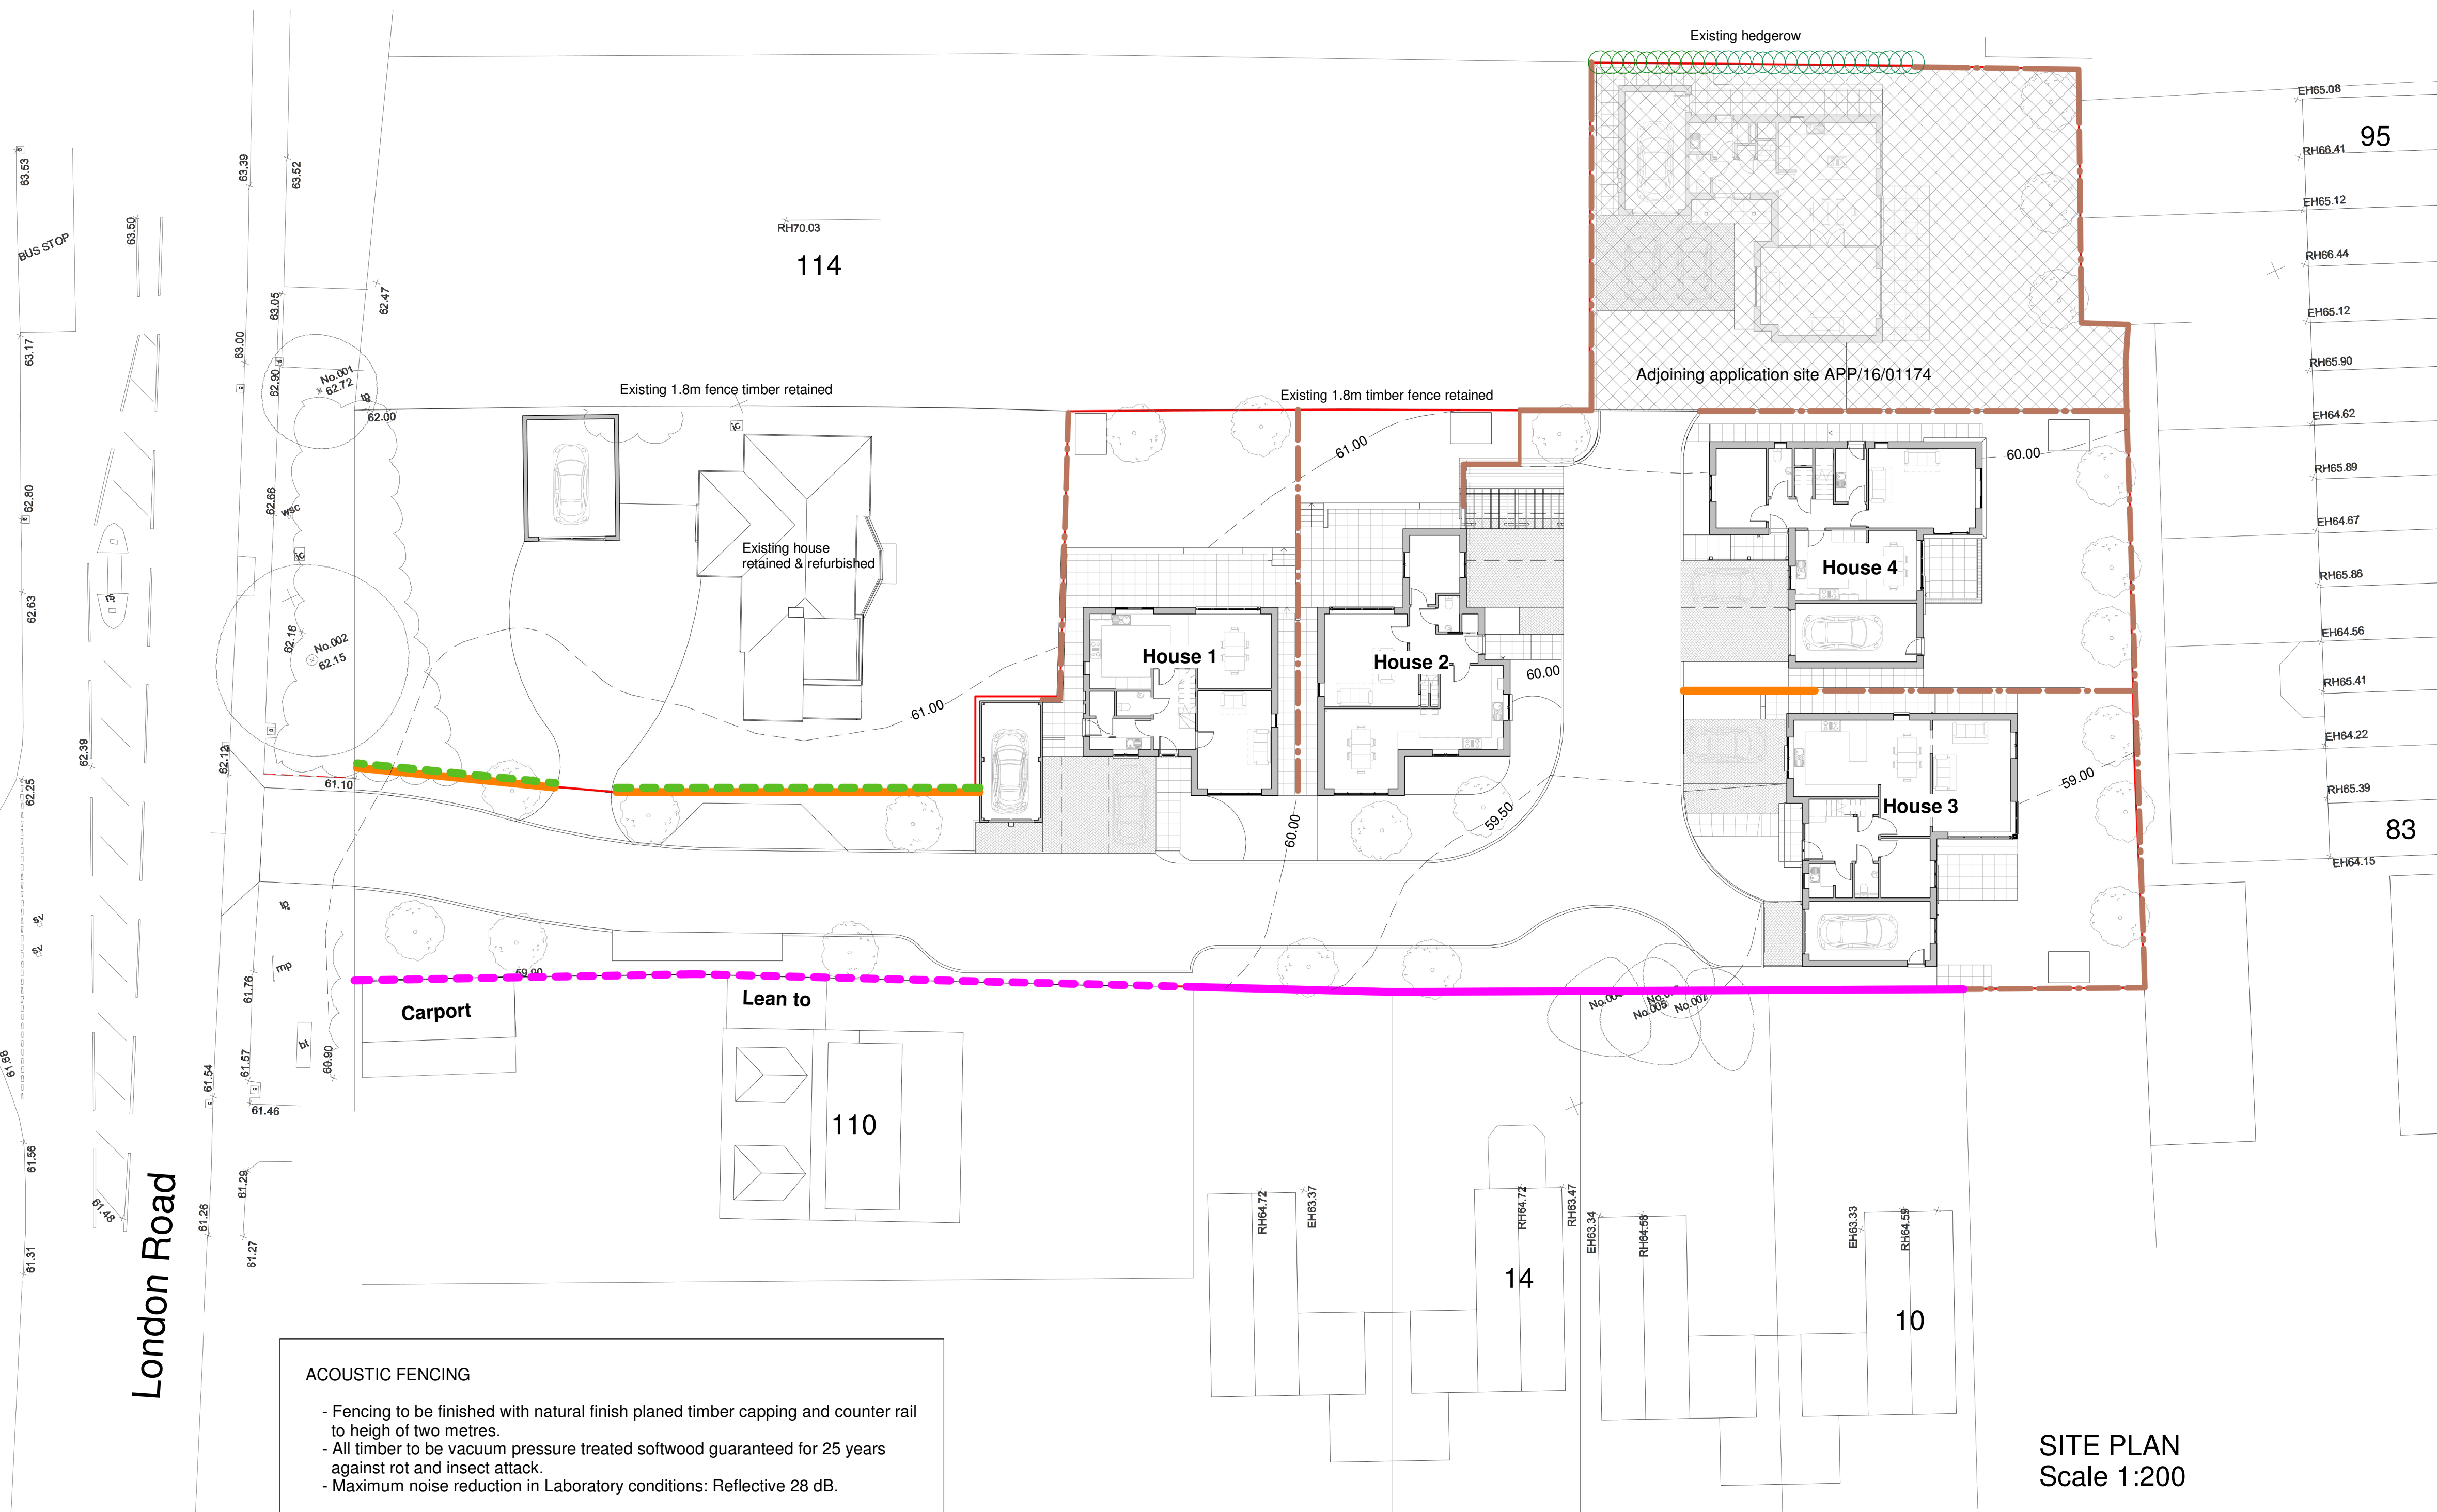


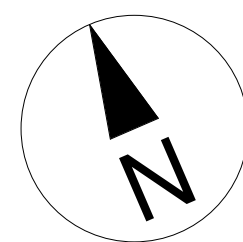

SITE PLAN
Scale 1:200

BOUNDARY LEGEND


- Close board fence 1.8 Metre high
- Laurel hedgerow
- Cleft fencing
- Acoustic fencing 2 Metre high (Jacoutic)
- Acoustic fencing 2.5 Metre high (Jacoutic)

ACOUSTIC FENCING

- Fencing to be finished with natural finish planed timber capping and counter rail to heigh of two metres.
- All timber to be vacuum pressure treated softwood guaranteed for 25 years against rot and insect attack.
- Maximum noise reduction in Laboratory conditions: Reflective 28 dB.



CLEFT FENCING

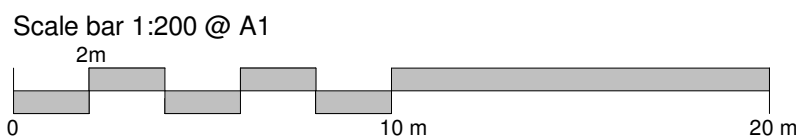

Client:

Style Front Holdings Ltd

Project:

.

Drawing Title:

Proposed boundary treatment plan

Drawing No:

ST-PLC-01

Rev:

A

Date:

10-10-2017

Project No:

112LR

Scale: As indicated @ A1



Style Front (London) Ltd
Chester House
Fulham Green
81-83 Fulham High Street
London, SW6 3JA

T: +44 (0)20 37139300
E: info@stylefront.co.uk
W: www.stylefront.co.uk

© 2016 - The contents of this drawing and the designs depicted are the exclusive copyright of Style Front Ltd