


OVERALL MEASUREMENTS TO BE CHECKED ON SITE
PRIOR TO CONSTRUCTION WORK COMMENCING

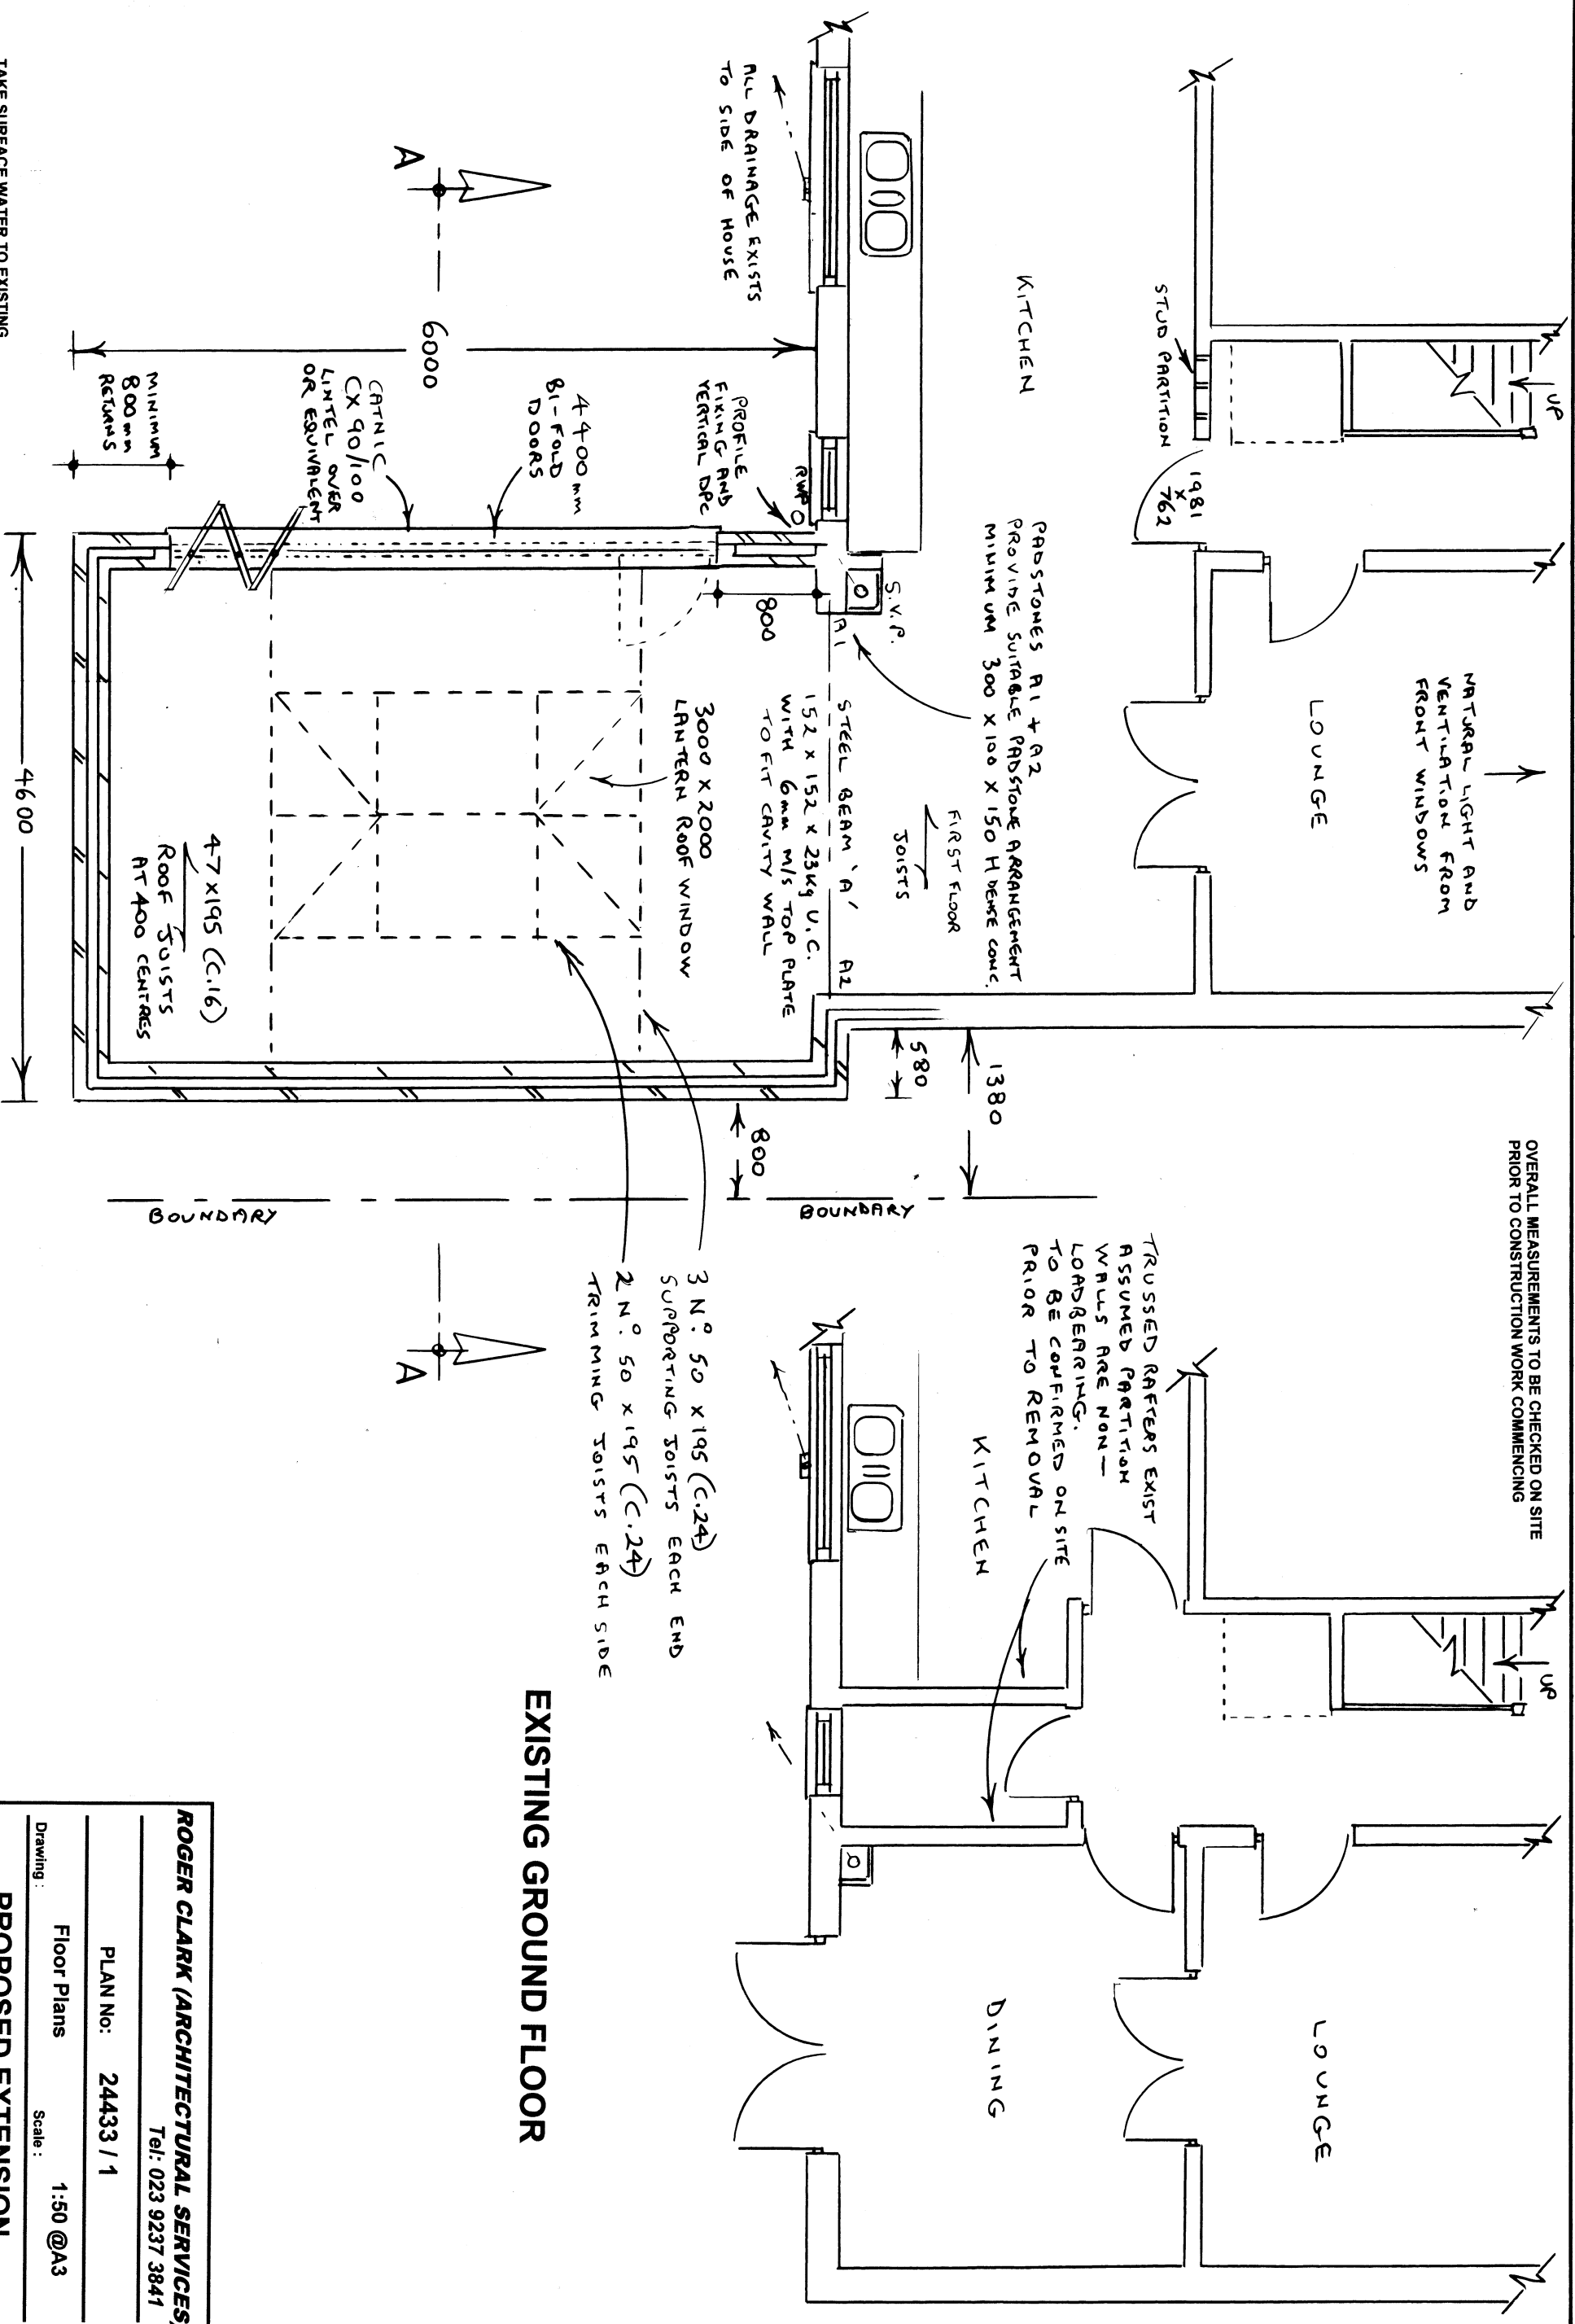

TAKE SURFACE WATER TO EXISTING
STORM WATER SYSTEM OR NEW SOAKAWAY
1m² AT 5m DISTANCE FROM BUILDING.

PROPOSED GROUND FLOOR 1:50

EXISTING GROUND FLOOR

ROGER CLARK (ARCHITECTURAL SERVICES)

Tel: 023 9237 3841

PLAN No: 24433 / 1

Floor Plans Scale: 1:50 @A3

PROPOSED EXTENSION

5 DORNEMERE LANE

WATERLOOVILLE