

# IJ Murray Associates

[www.ijma.co.uk](http://www.ijma.co.uk)

IJ Murray Associates Ltd  
173 Havant Road  
Hayling Island  
Hampshire  
PO11 0LF  
Phone 02392469004  
Mob 07779 246915  
e-mail [ian@ijma.co.uk](mailto:ian@ijma.co.uk)

These drawings are for planning and building regulation purposes only and are not for construction. All dimensions should be checked on site before work commences

All drawings to scale when printed at A1 with no Borders

These Drawings are the property of I J Murray Associates Ltd and should not be reproduced or used in any way without the permission of a Director of I J Murray Associates Ltd

These Drawings are the property of IJ Murray Associates Ltd and should not be reproduced or used in any way without the permission of a Director of I J Murray Associates Ltd

[illegible]


Mr&MrsBending  
78 Southwood  
Rd HI

## Existing Floor Plans


|                |                |
|----------------|----------------|
| Project number | Project Number |
| Date           | Issue Date     |
| Drawn by       | Author         |
| Checked by     | Checker        |

A101

Scale 1 : 50

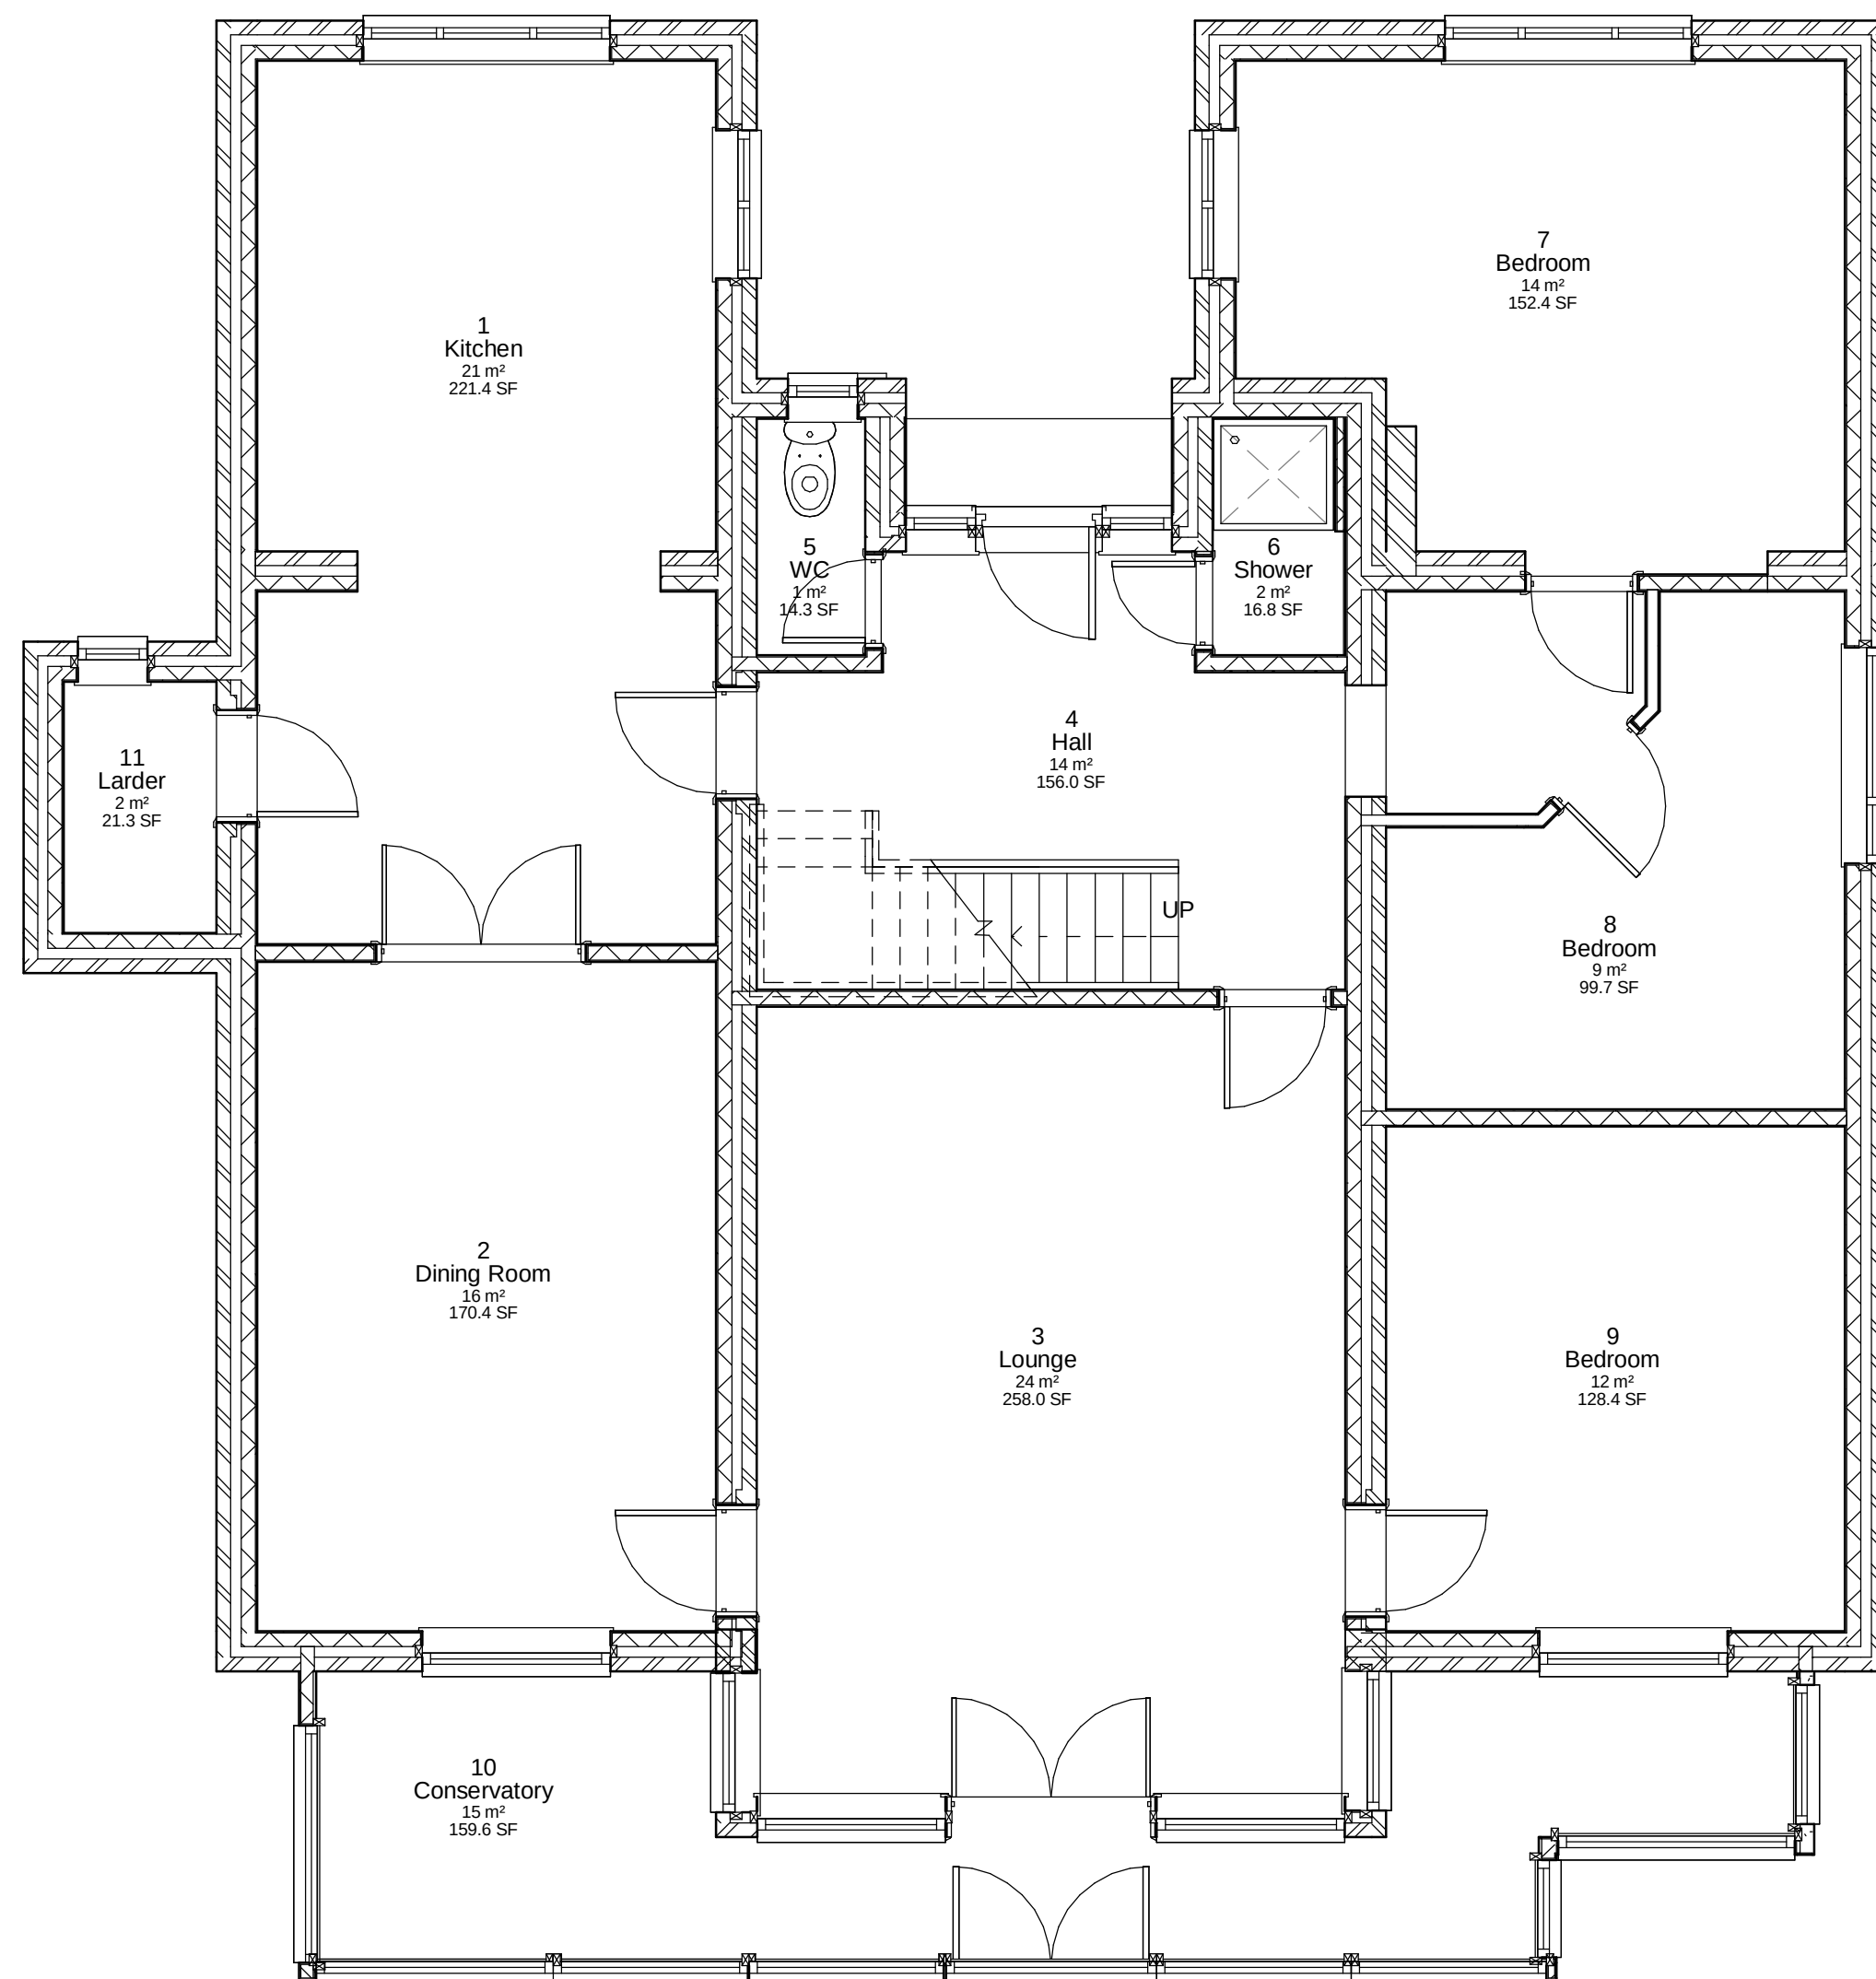

## 2 Ground Floor

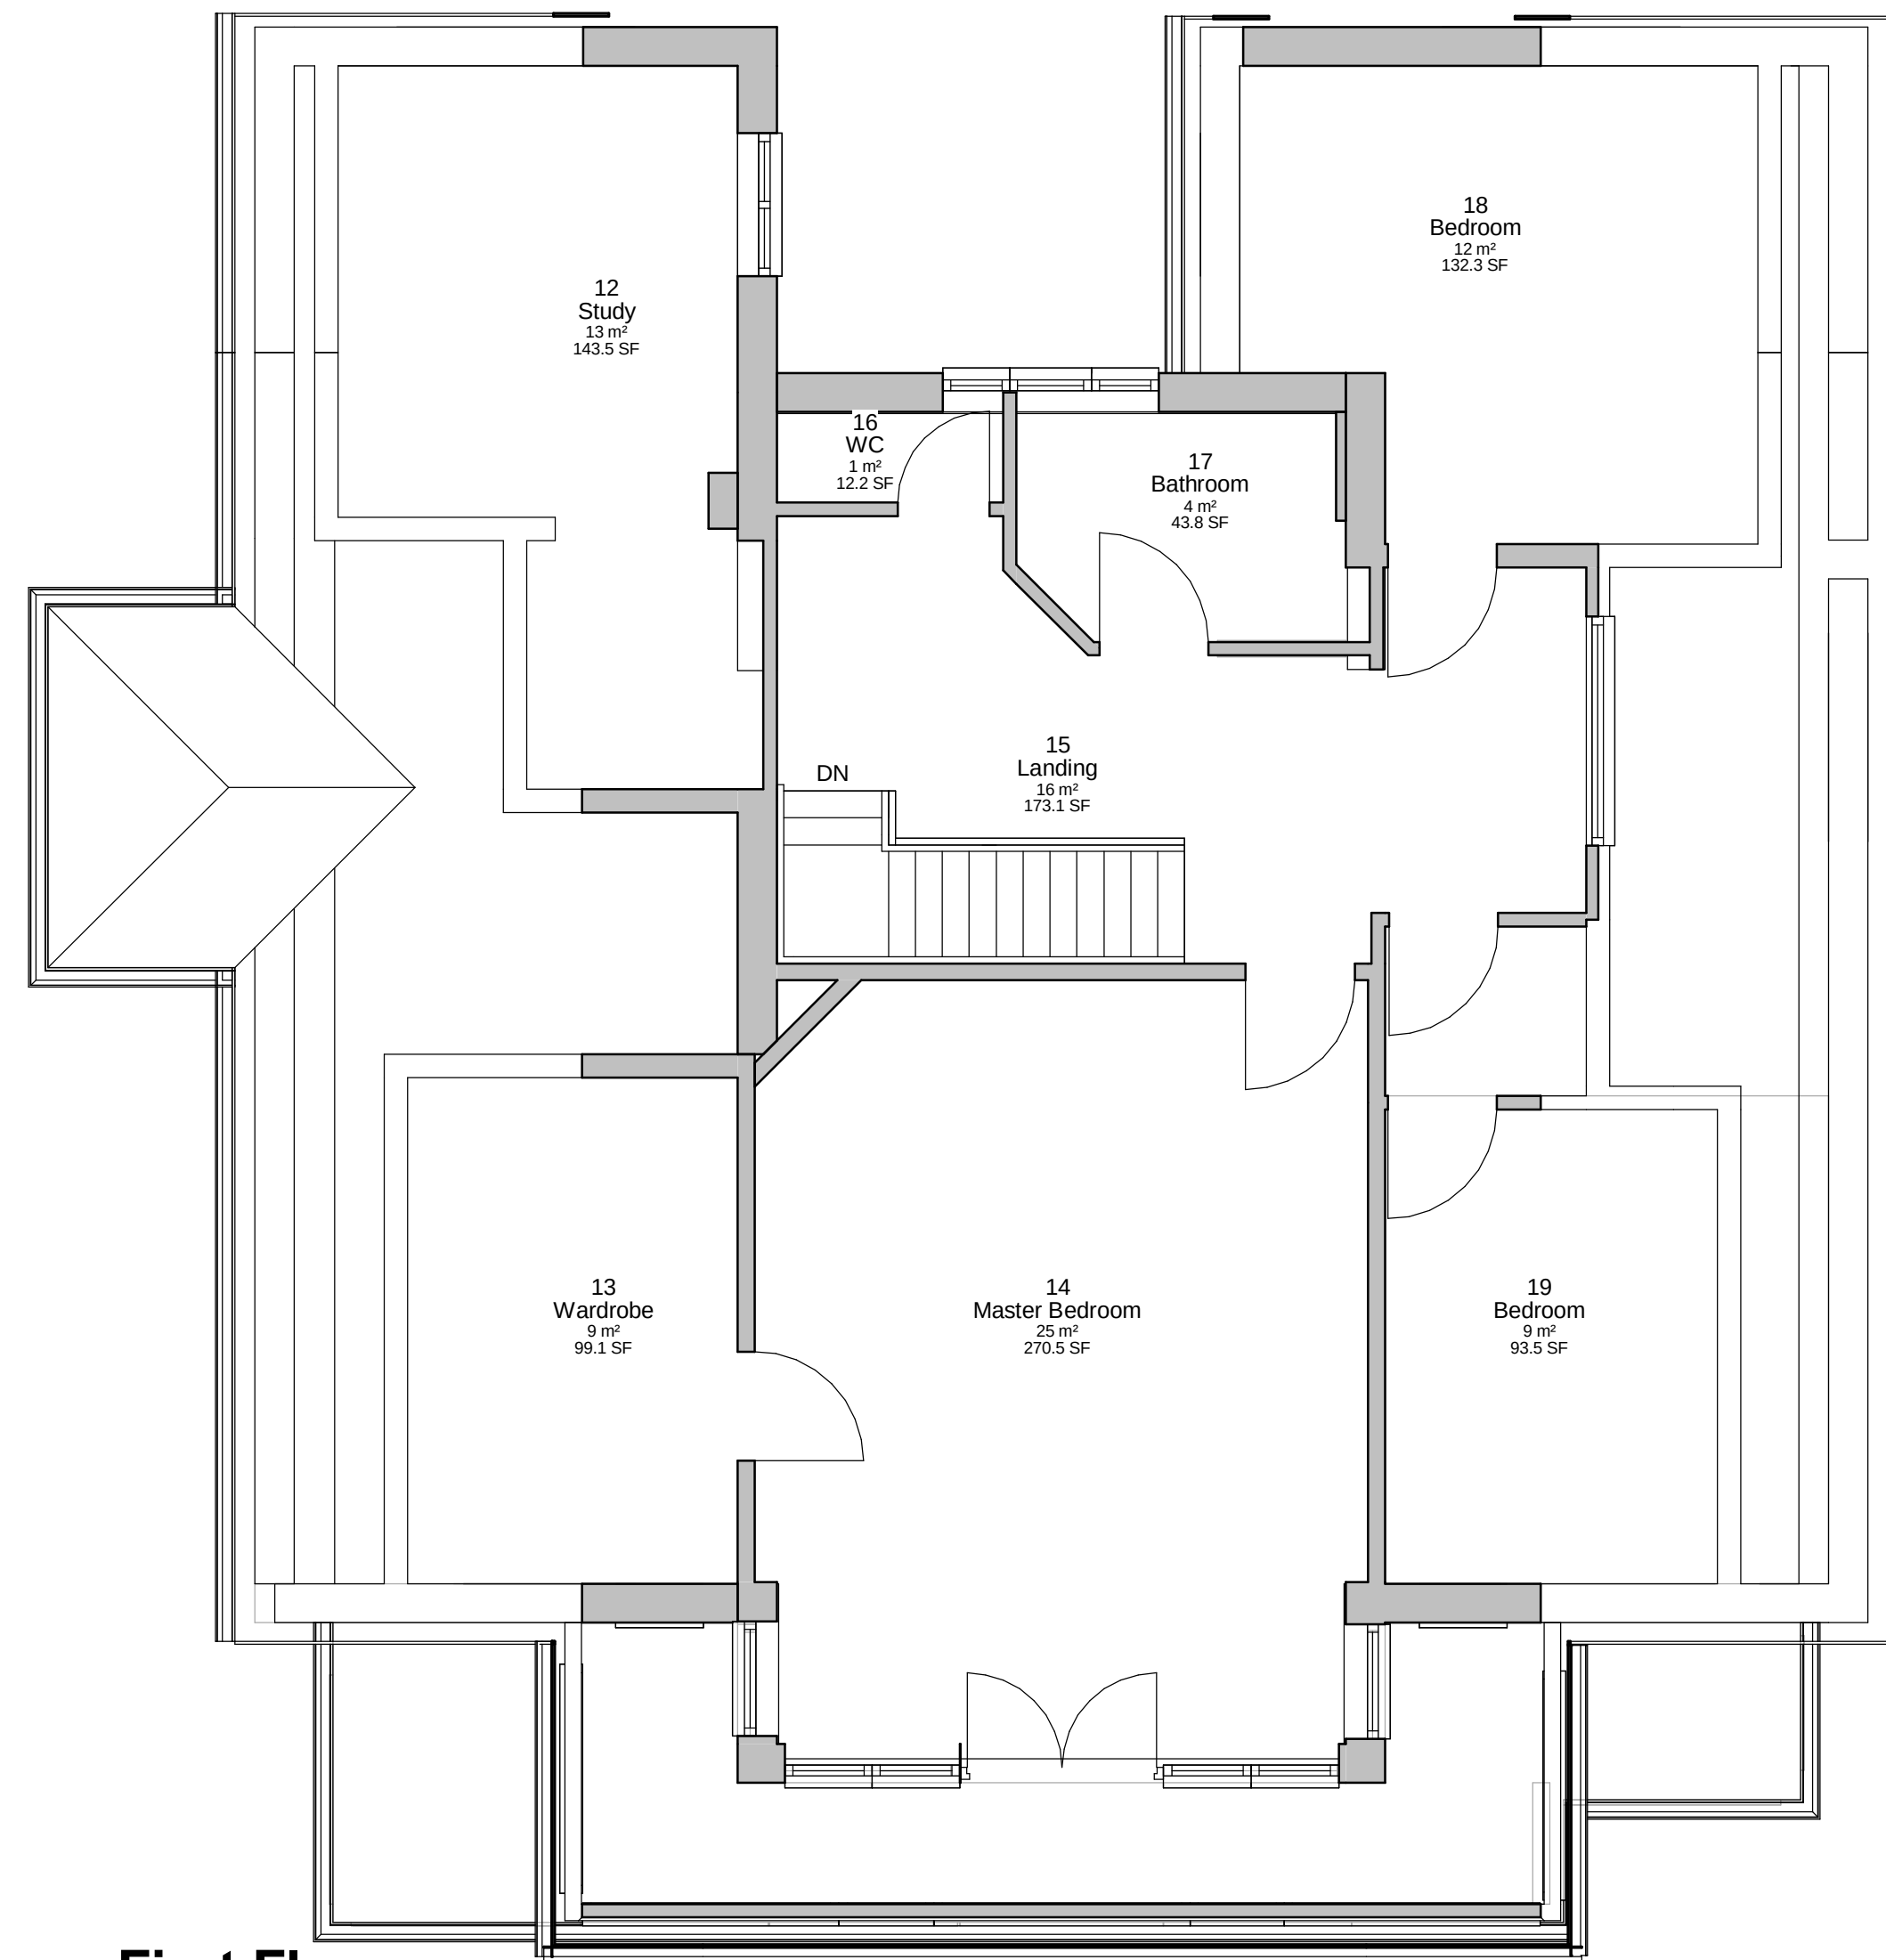

**1 First Floor**  
1 : 50