


Proposed South/Side Elevation

Proposed East/Rear Elevation

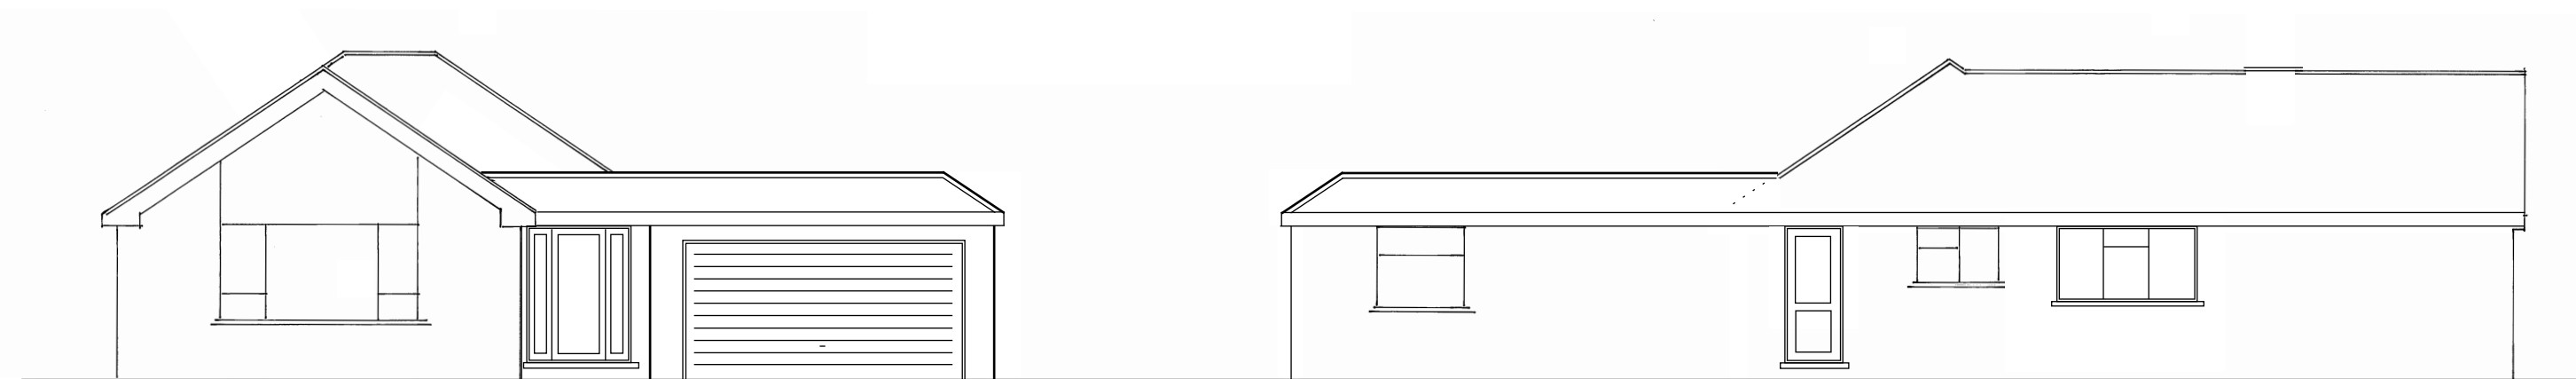

Proposed West/Front Elevation

Proposed North/Side Elevation

These Plans have been prepared for the purpose of obtaining Planning Permission and/or Building Regulation Approval for the work shown thereon only and should not be used for any other purpose.

© These Plans remain the copyright of the architect and must not be copied or reproduced in any way without written permission with the exception of Local Authorities for Planning Purposes




**Andrew R Dunks**

BSc(Hons) MRICS CBuildE MCABE

*Chartered Surveyor and Building Engineer*

Unit 1, Basepoint, Waterberry Drive  
Waterlooville, Hants, PO7 7TH  
Tel: (023) 9225 3034  
e-mail: andrewRdunks@gmail.com

 

Proposed Alterations & Extension  
22 St Thomas Avenue  
Hayling Island  
For Mr R Grigg  
Scale - 1:100 at Page Size A3  
Date - August 2017

*Drawing No. 4830/4 - Rev A*