


Rear


Side

Front


Side

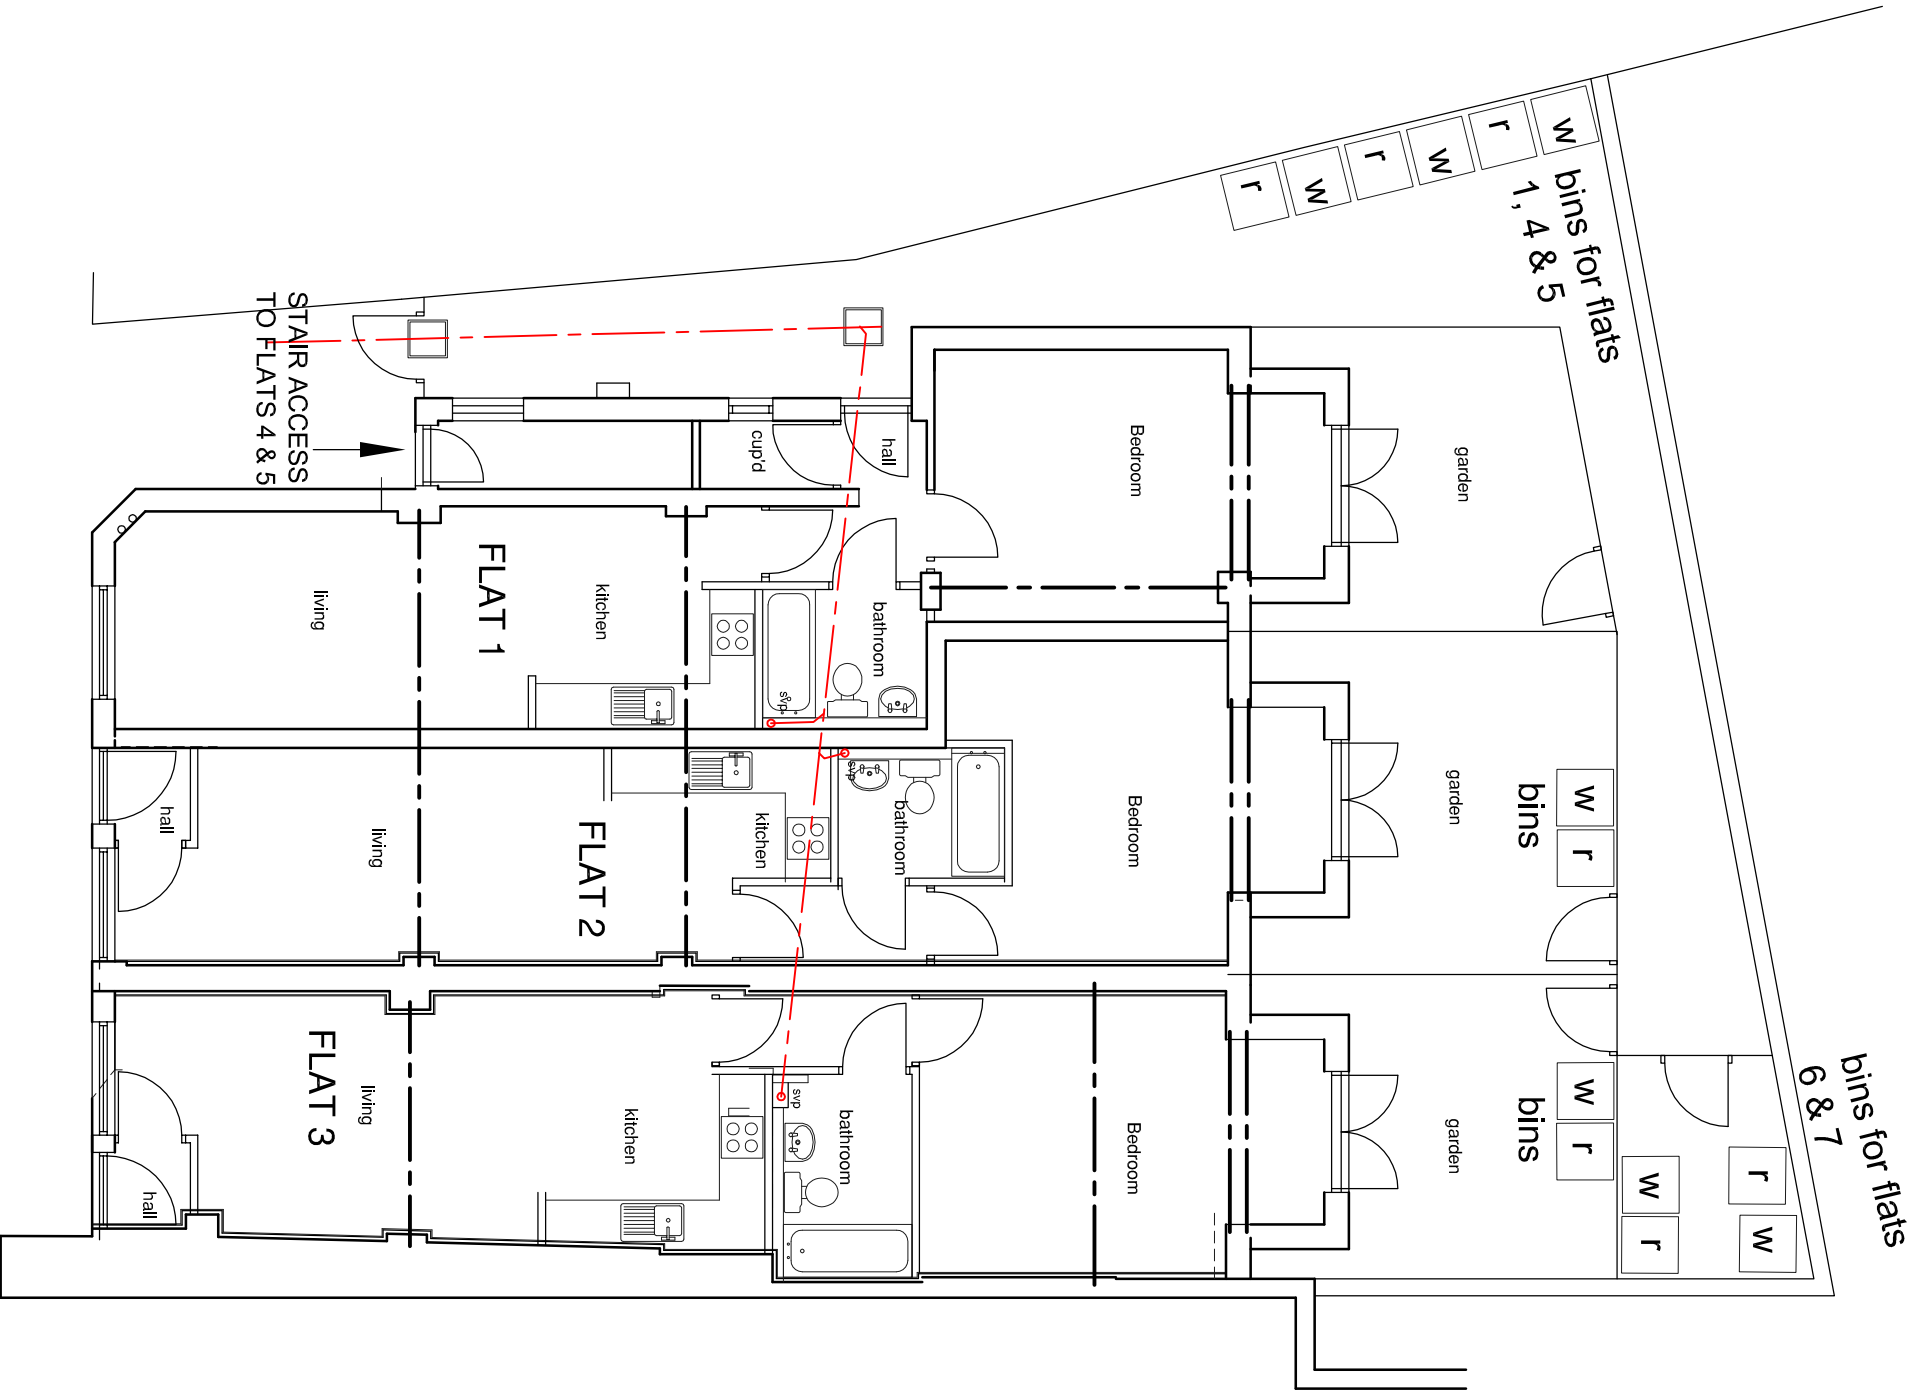

Ground Floor Plan

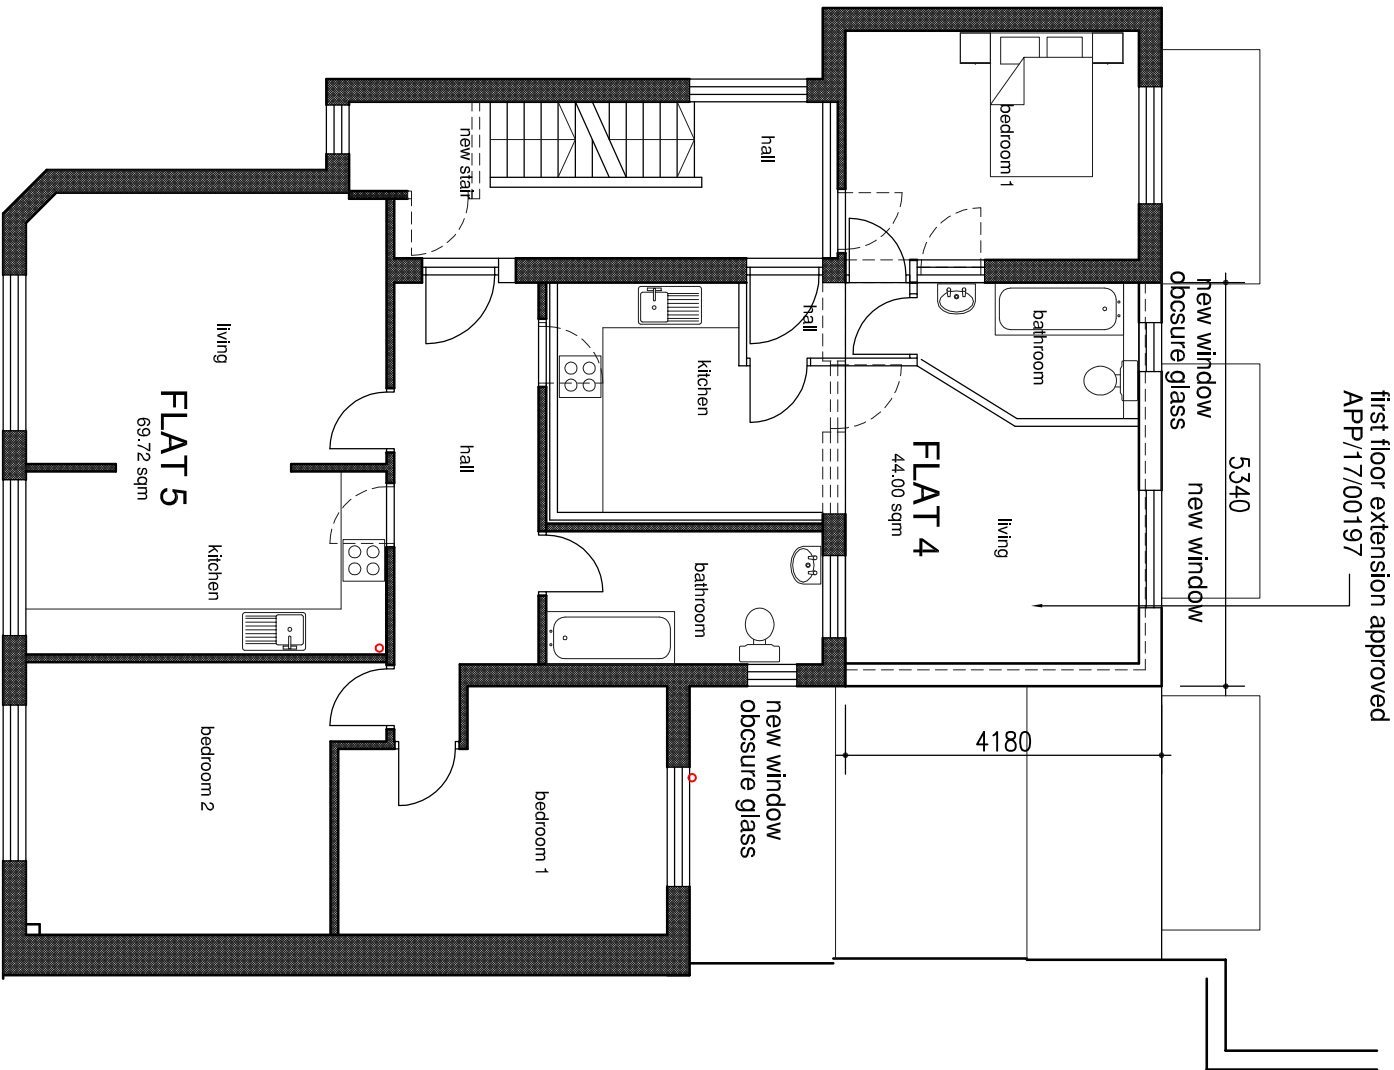

First Floor Plan

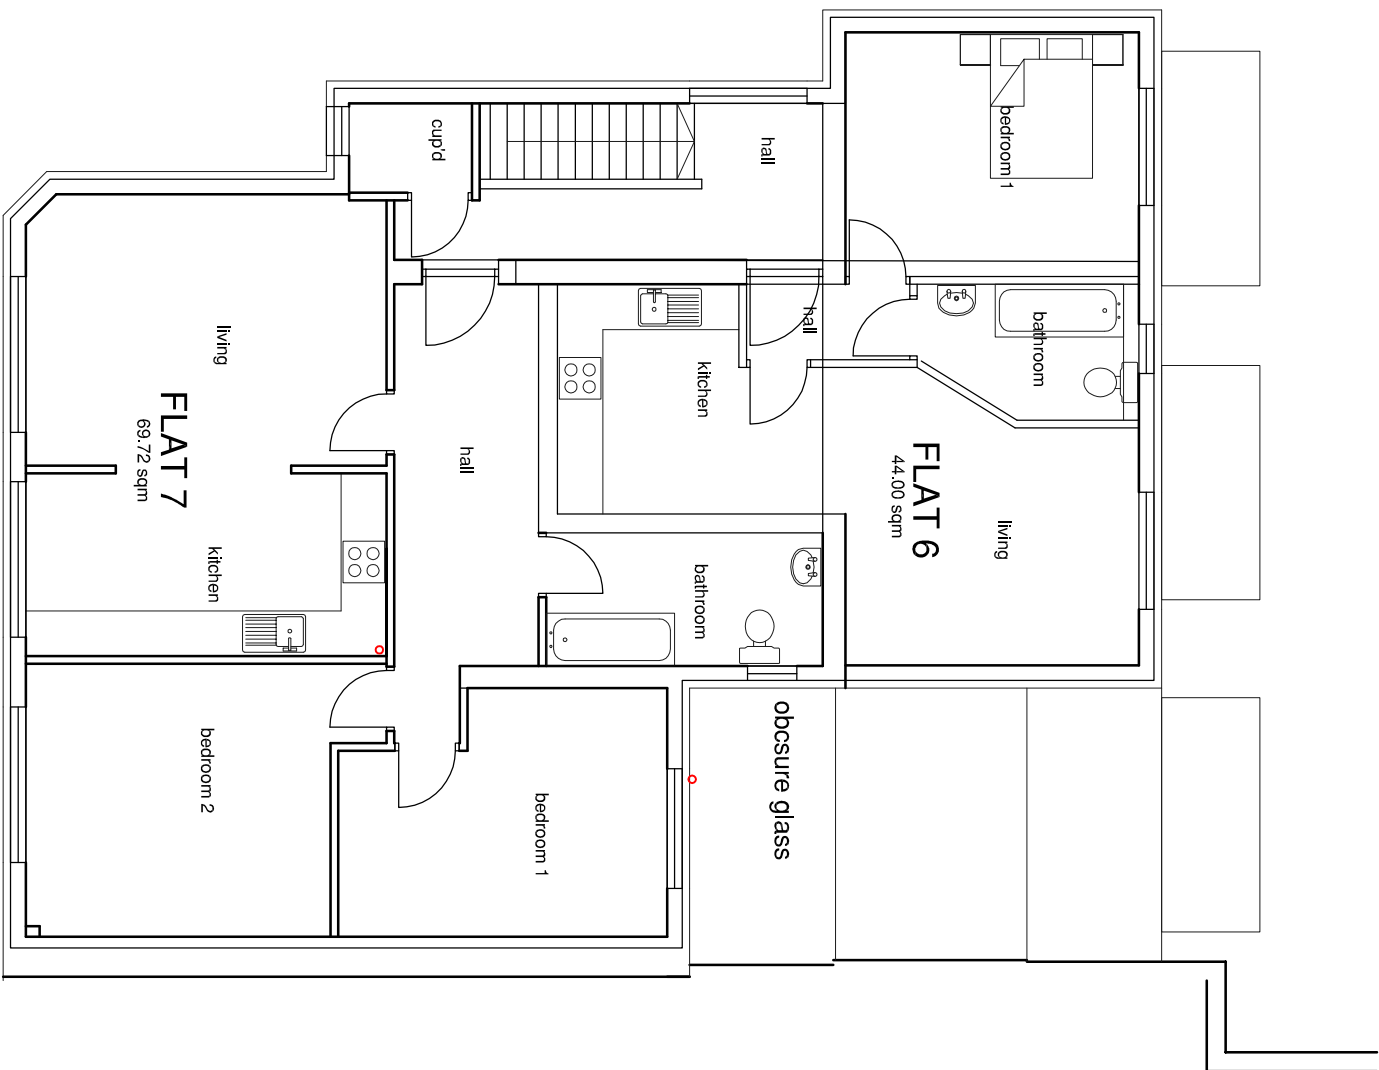

Second Floor Plan

8	Cladding changed to slate tile hanging	rev: 26.06.17		
A	Slate hanging & roof window added	rev: 07.06.17		
-	Original Issue			
Rev		Dwn / Date	Chk / Date	
This drawing is copyright and must not be disclosed to third parties without permission Scaled dimensions are not to be used for construction				

4 Queensgate
Queens Road
Fareham
Hampshire
PO16 0NW

Tel: 01329 288911
Fax: 01329 221913
E-mail: admin@m2architecture.com

PROJECT
Proposed Development at
10a & 12 East Street
Havant
CLIENT
East Pallent Developments

DRAWING TITLE
Plans, Elevations
Proposed

PROJECT NO. 404
DRAWING NO. B
REV.

SCALE
1:100