


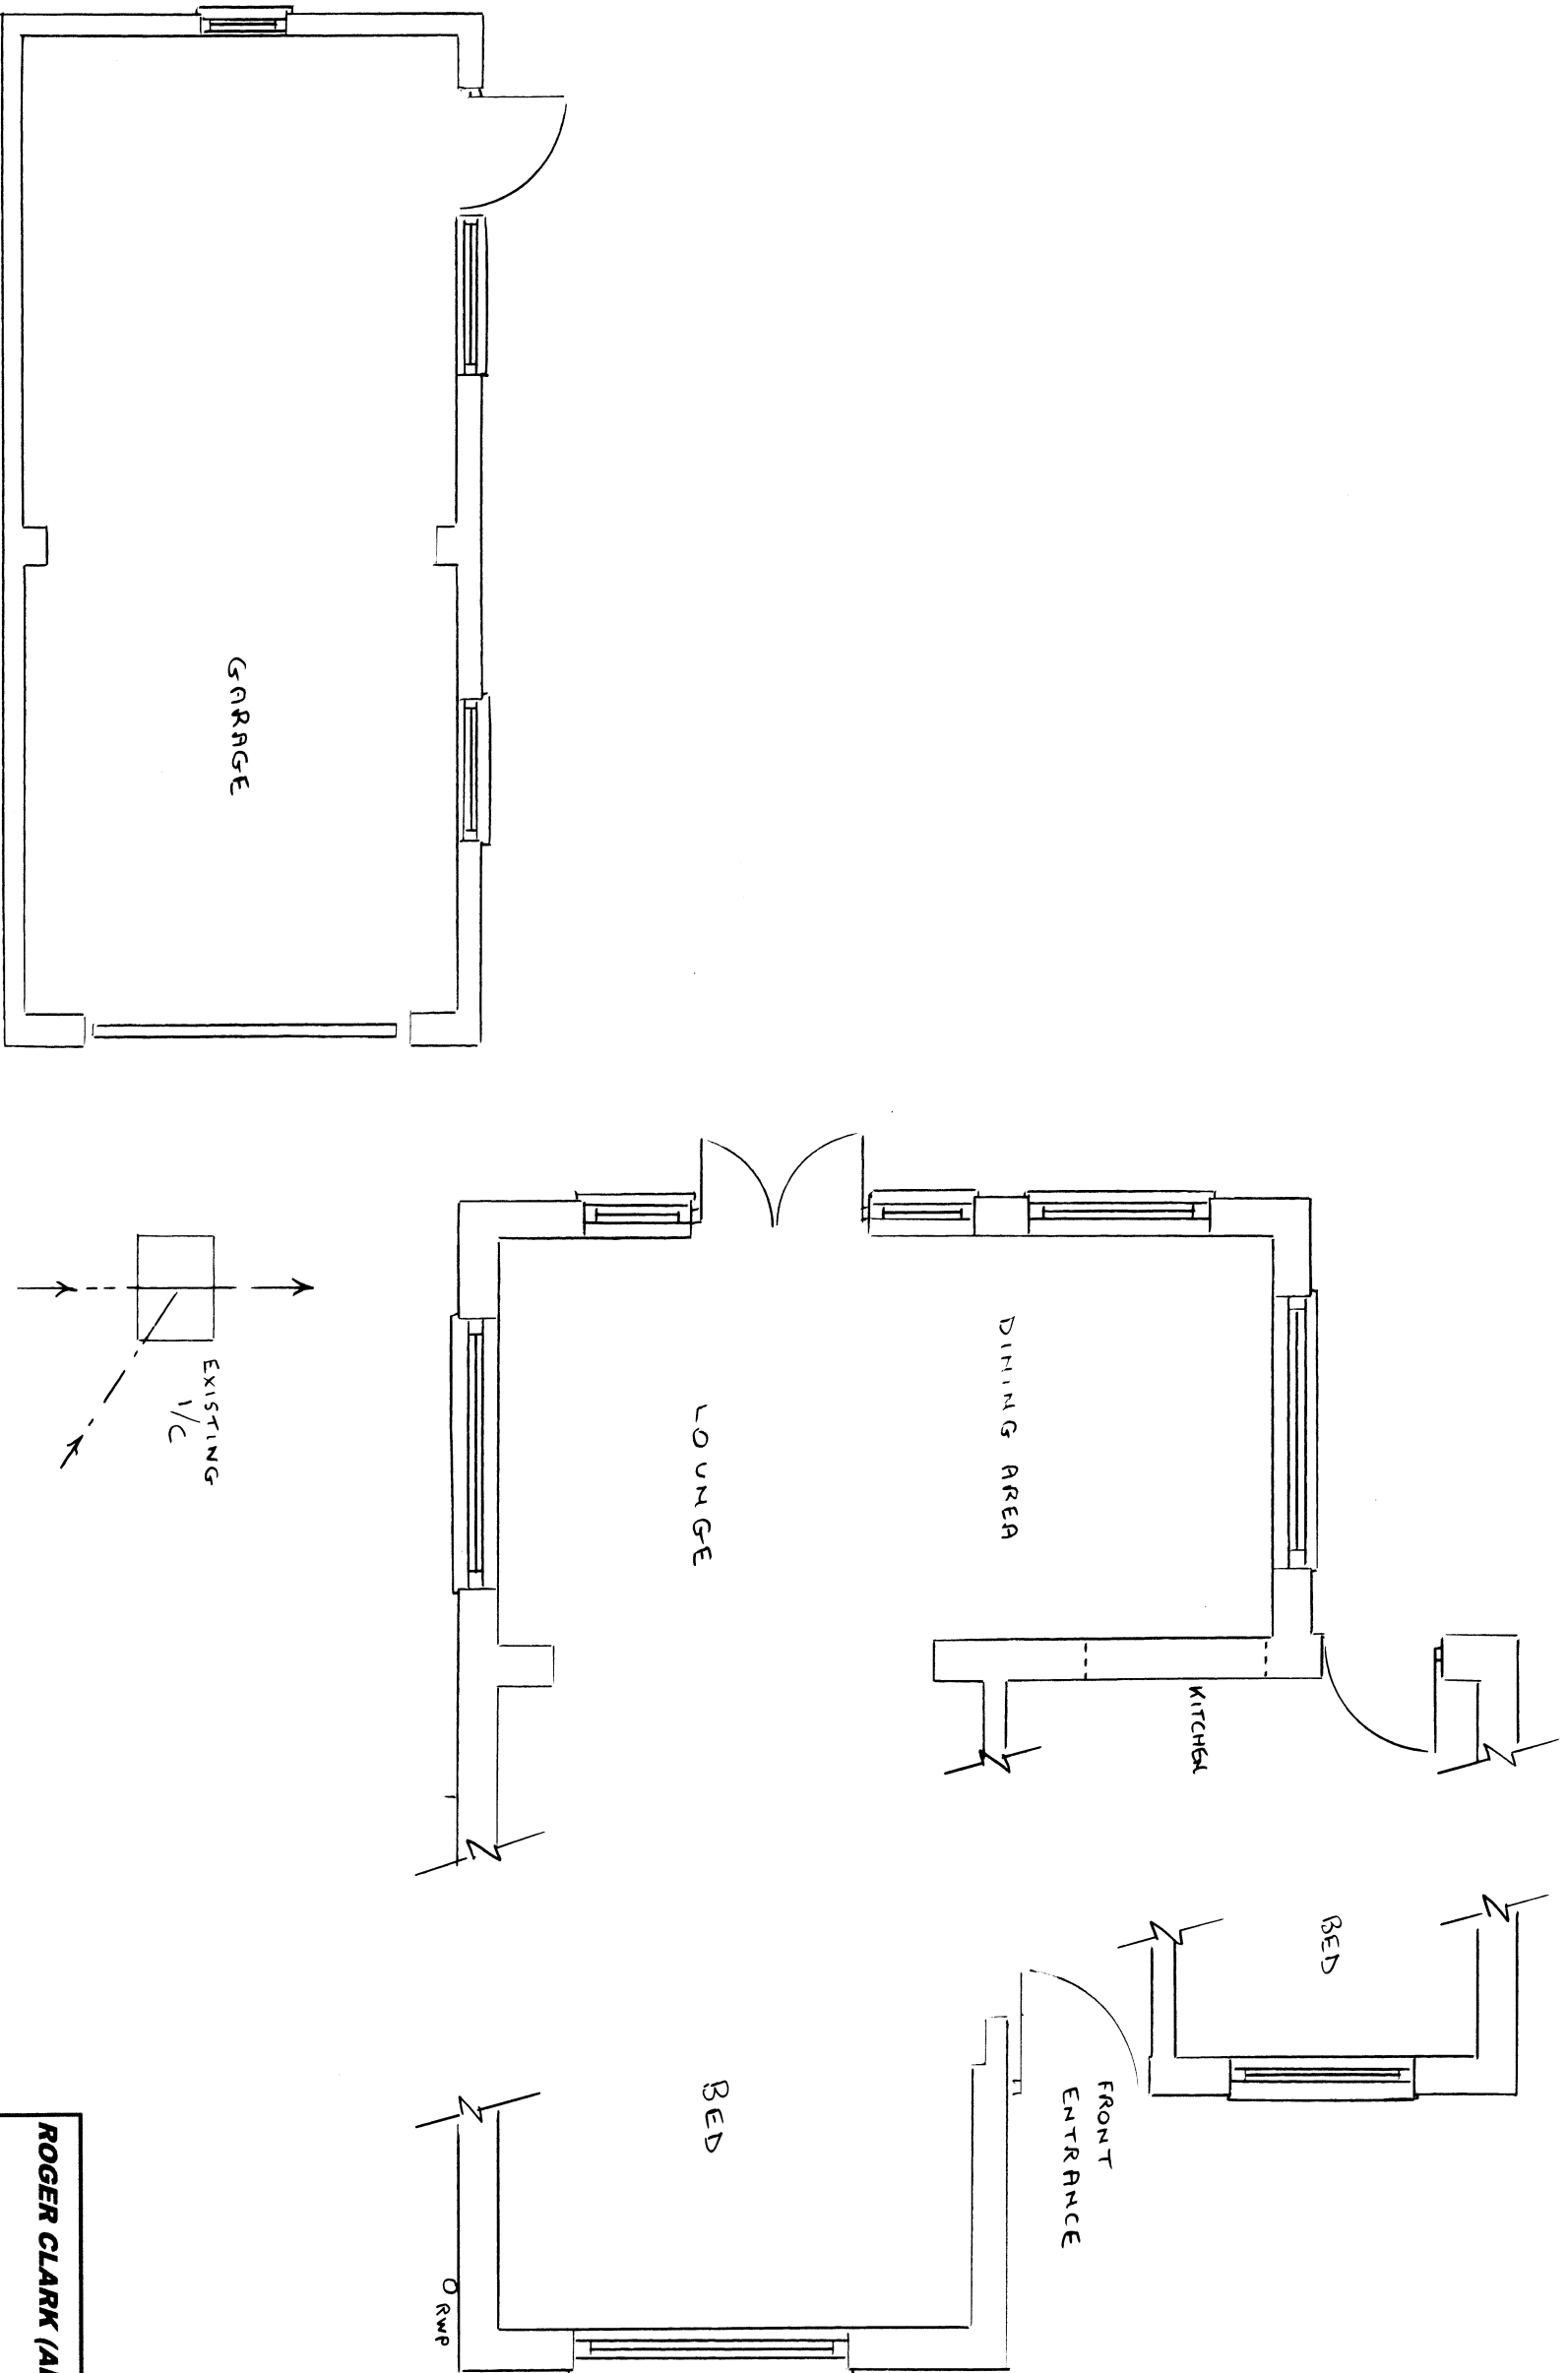

EXISTING GROUND FLOOR 1:50

ROGER CLARK (ARCHITECTURAL SERVICES)
Tel: 023 9237 3841

PLAN No: 24444 / 1

Existing Floor Plans
Drawing : Scale : 1:50 @ A3

PROPOSED ALTERATIONS

23 CLINTON ROAD
WATERLOOVILLE