



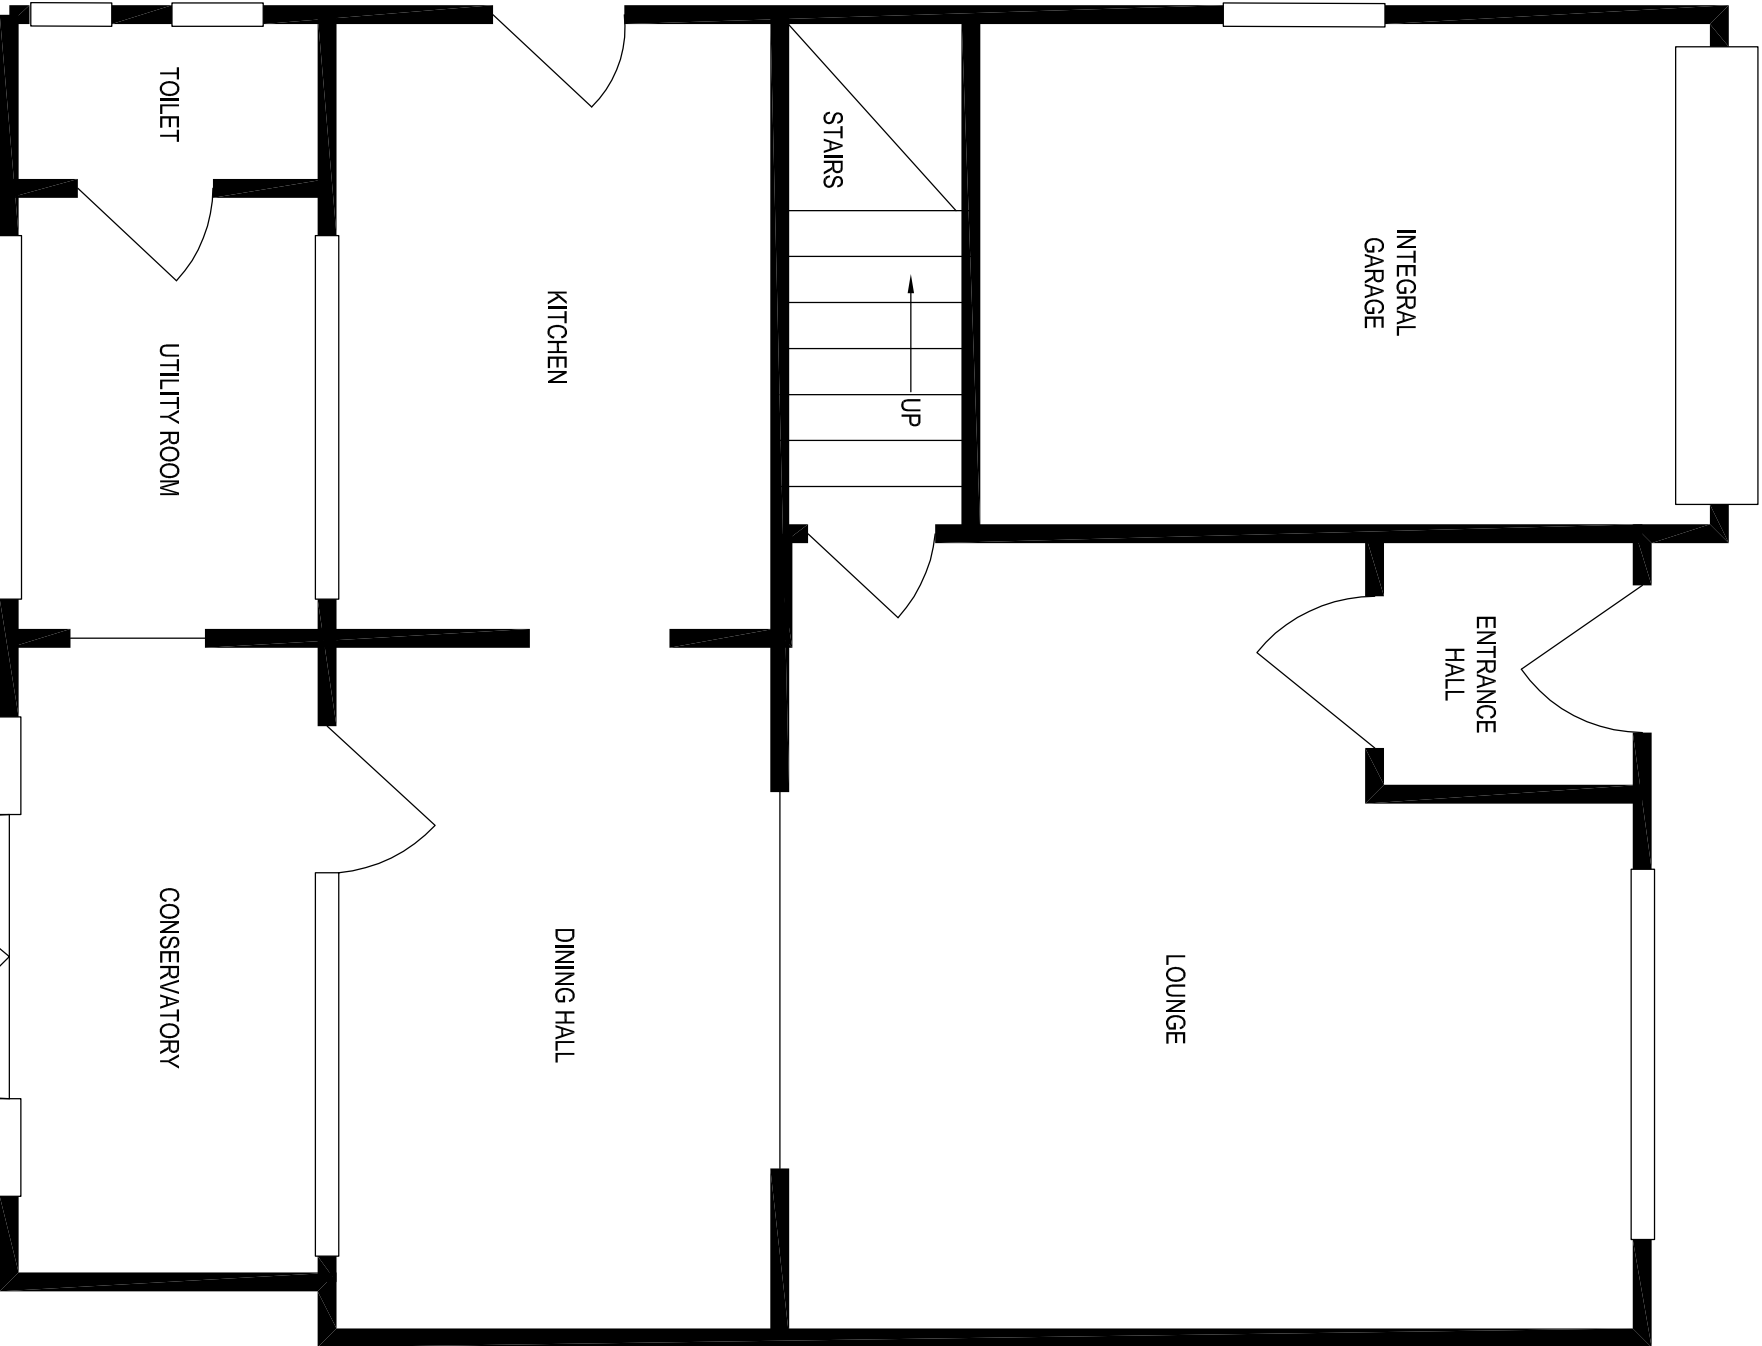

GROUND FLOOR PLAN

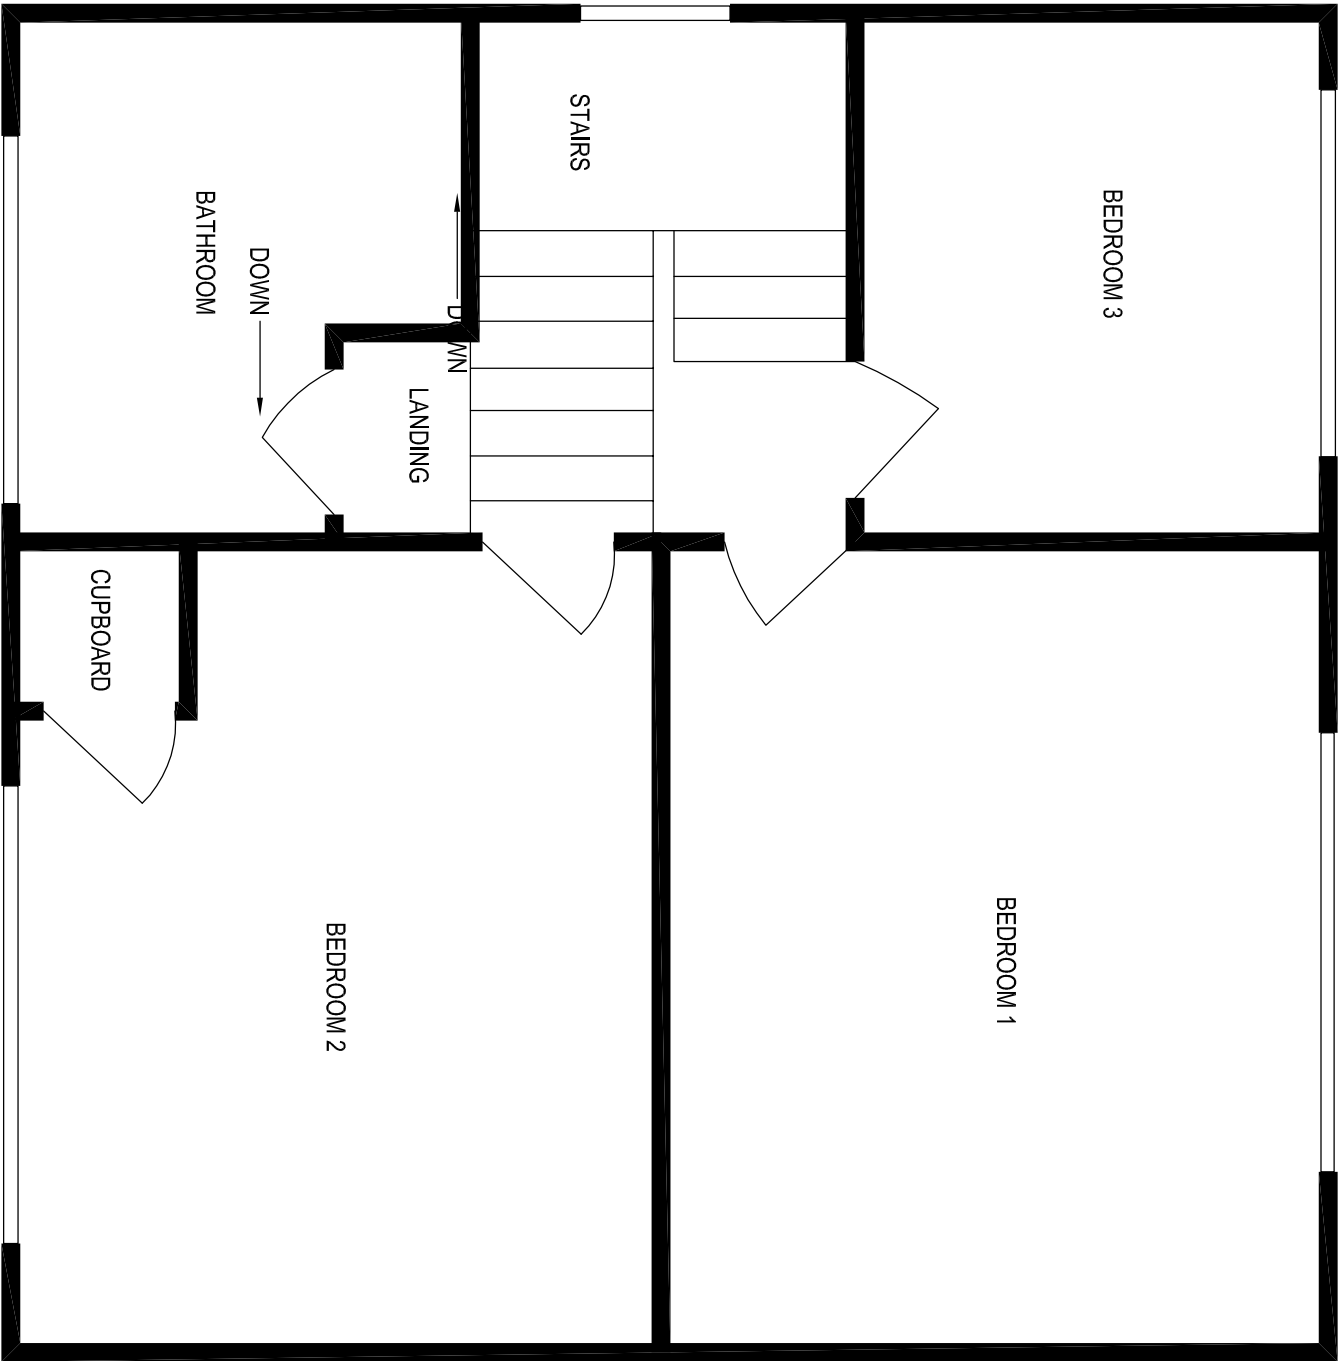

FIRST FLOOR PLAN

NOTES:

1. FOR GENERAL NOTES SEE SHEET 01.

01	22/12/2016	AC				FIRST PLANNING APPLICATION
ISS	DATE	DRN	CKD	CERT		DESCRIPTION
REVISION TABLE						

MR. ARON COBB 118 CORBETT ROAD WATERLOOVILLE PORTSMOUTH HANTS PO7 5TF aronc@caruk.com			PROJECT: HOME IMPROVEMENTS TITLE: 118 CORBETT ROAD FLOOR PLANS (EXISTING)		
SCALE: 1:100	SHEET SIZE: A3	ALL DIMENSIONS SHOWN IN MM		DRG No:	TOTAL SHTS
				08	04
					ISS: 01