


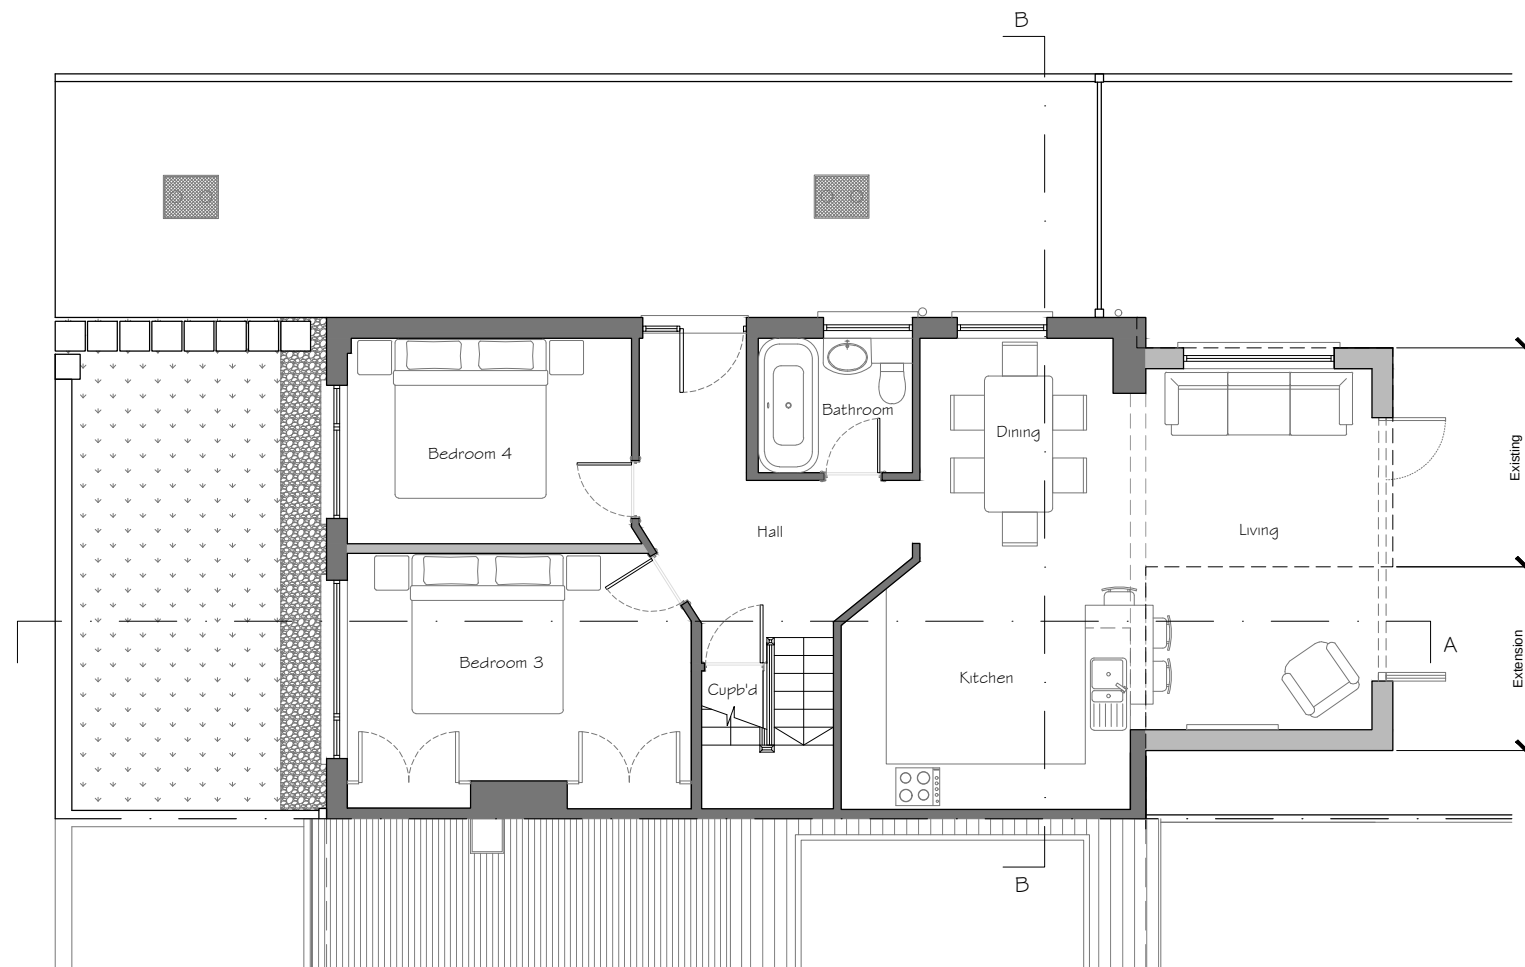

Proposed Ground Floor Plan
Scale 1:100

Existing Walls
New Walls



Proposed First Floor Plan
Scale 1:100

Existing Walls
New Walls

DRAWING STATUS:
Planning

REVISION:
A

PROJECT
Alterations to
26 Esher Grove, Waterloooville
CLIENT
Adam Forrest

Scale @ A3: 1:100
Date: © Oct 2016

Drawn by: CJ
Checked by: JM

DRAWING TITLE
Proposed Ground and First Floor

DRAWING NUMBER:
204.P100_A



City Office (Design Drawn)
The Clock Tower, Great Southsea Street at Castle Road
Southsea, Portsmouth, Hants, PO5 3BY
Tel: 02392 837149

South Downs Office (iDraw)
51 Catherington Lane, Horndean, Hants, PO8 9HT.
Tel: 02392 346 530



E: info@designteamstudios.com
W: www.designteamstudios.com

Rev	Date	Description	By	PM
A	28.10.16	First Issue	CJ	JM

REVISIONS



Design Team Studios LLP
Copyright Reserved
Check Dimensions on Site

© Crown copyright and database rights [2015]
Ordnance Survey 0100031673
© Local Government Information House Limited copyright and database rights [2015] 0100031673