


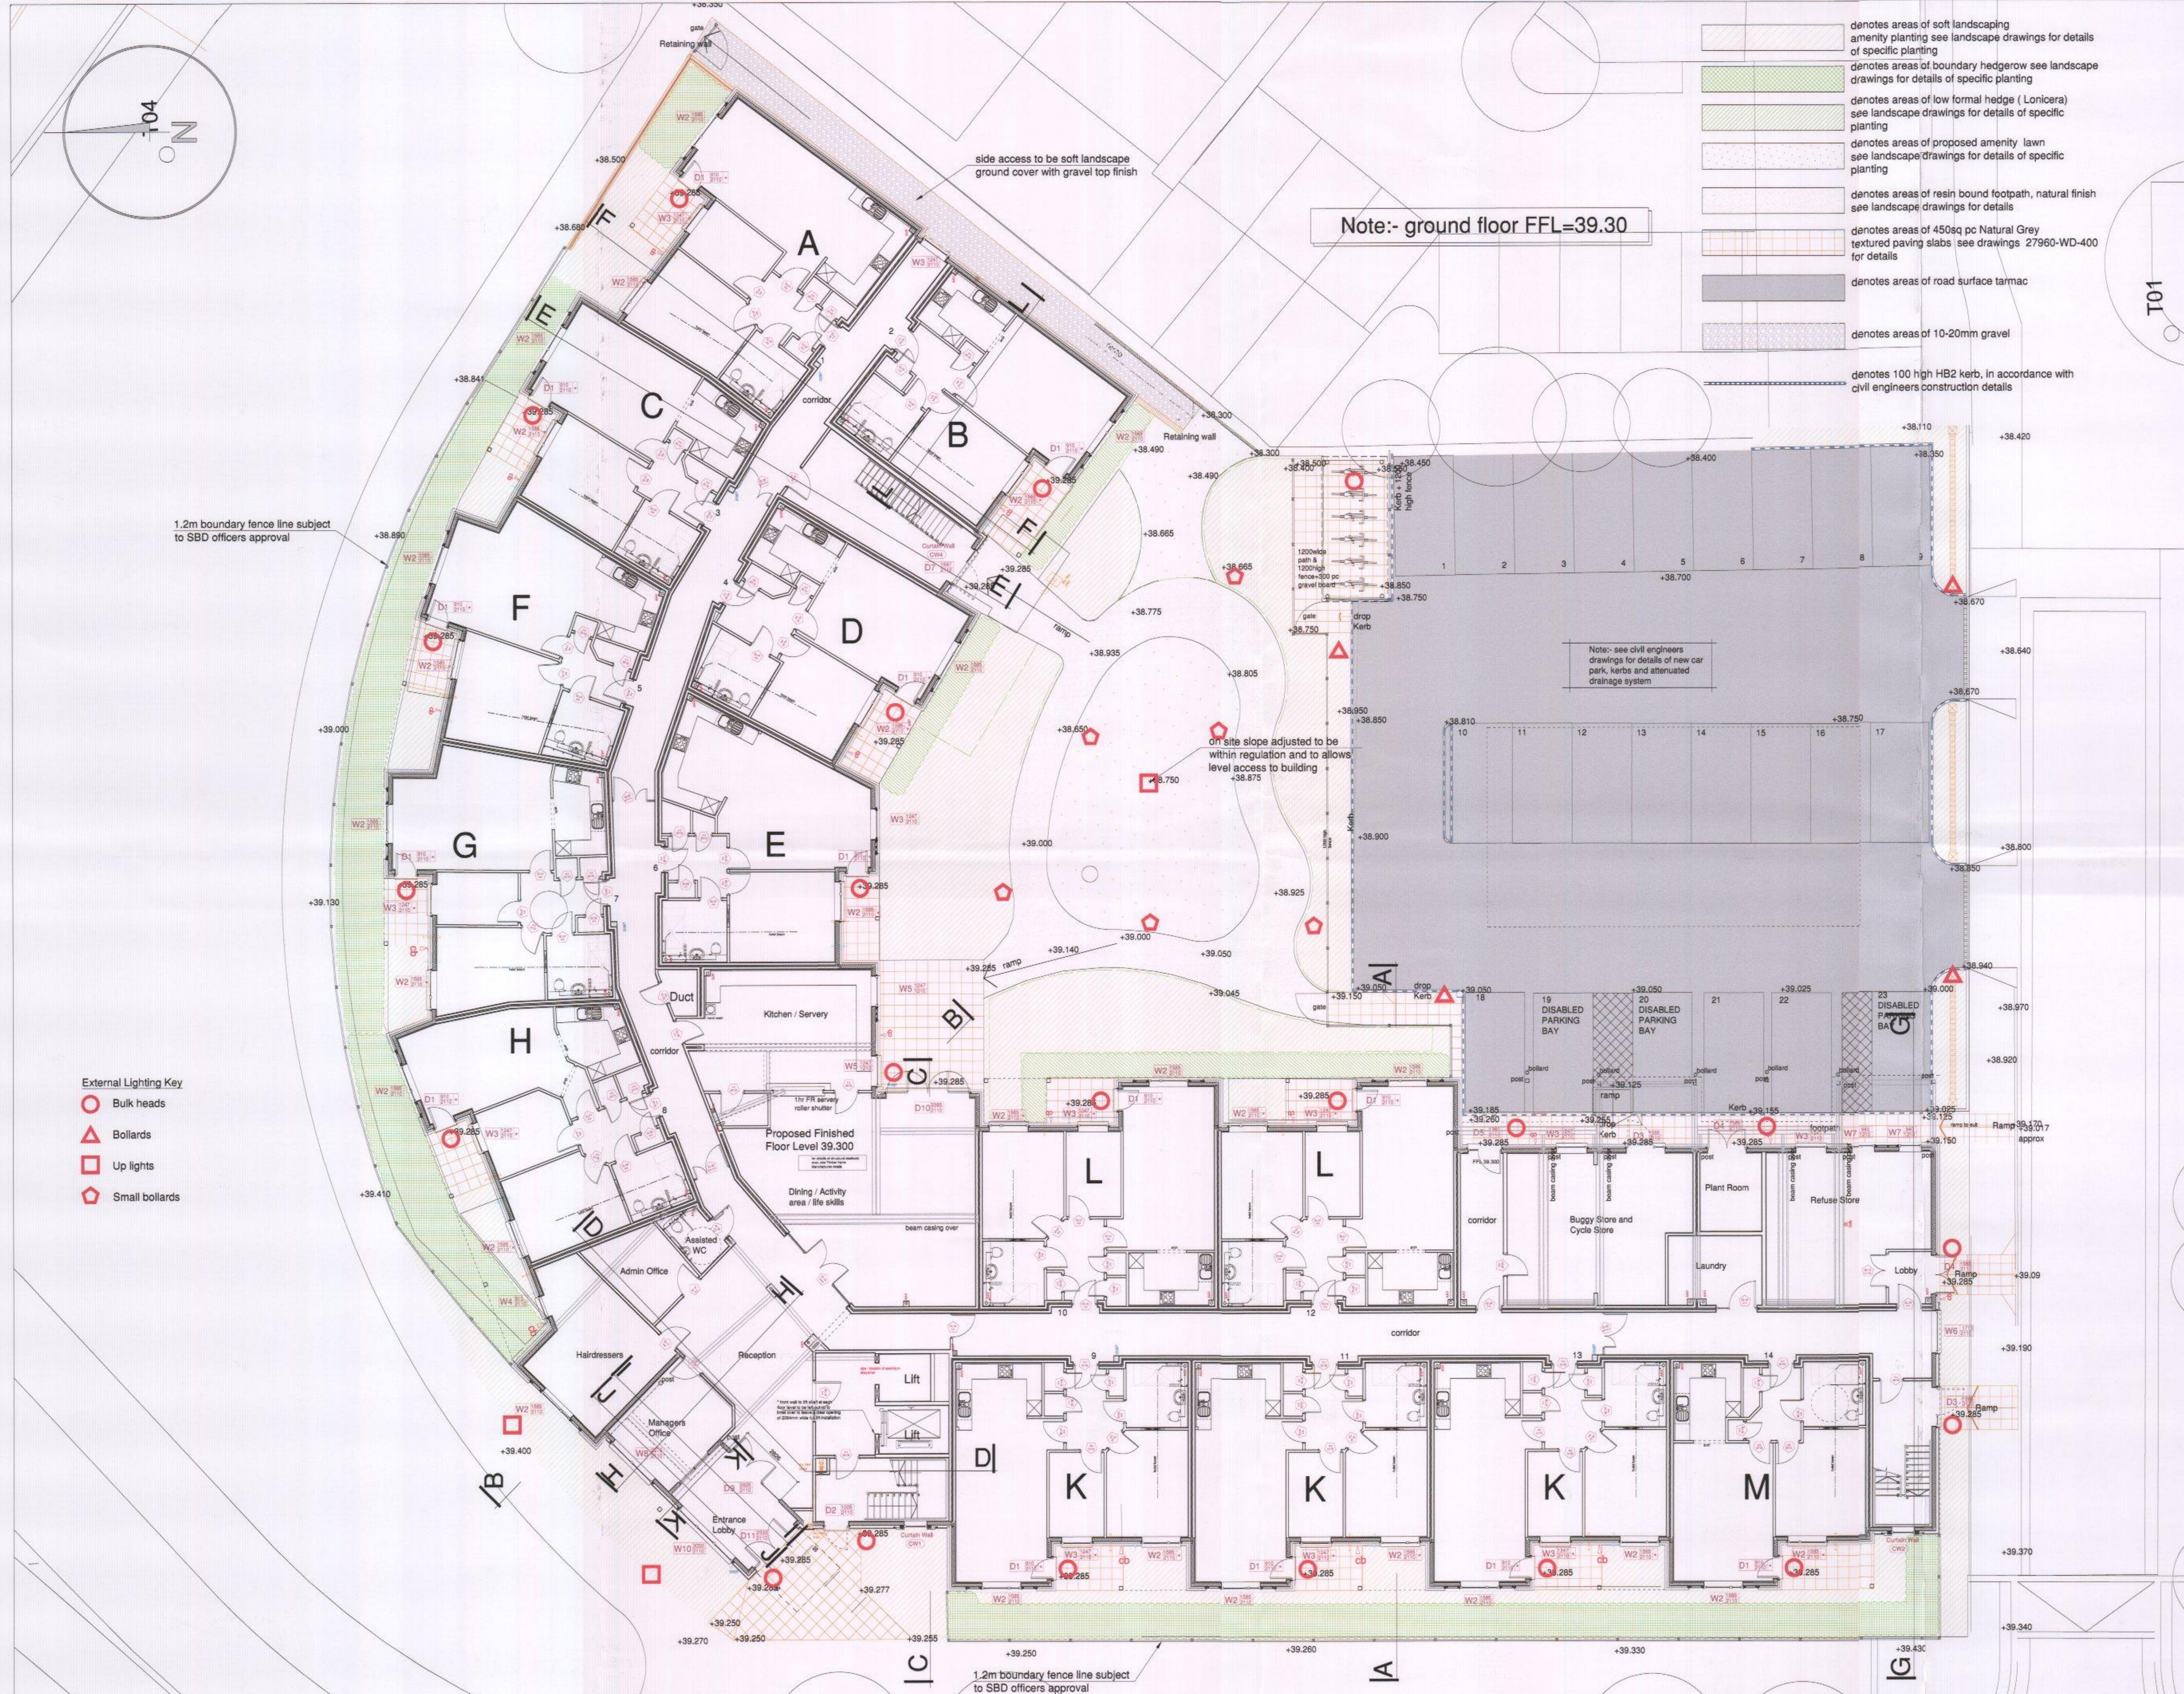

Note:- ground floor FFL=39.30

- denotes areas of soft landscaping amenity planting see landscape drawings for details of specific planting
- denotes areas of boundary hedgerow see landscape drawings for details of specific planting
- denotes areas of low formal hedge (Lonicera) see landscape drawings for details of specific planting
- denotes areas of proposed amenity lawn see landscape drawings for details of specific planting
- denotes areas of resin bound footpath, natural finish see landscape drawings for details
- denotes areas of 450sq pc Natural Grey textured paving slabs see drawings 27960-WD-400 for details
- denotes areas of road surface tarmac
- denotes areas of 10-20mm gravel
- denotes 100 high HB2 kerb, in accordance with civil engineers construction details

notes

this drawing is the copyright of the pdp architecture llp and must not be reproduced in whole or part or used for the execution of works without their permission.

all dimensions to be checked on site prior to commencement of construction works and the architect notified of any discrepancy.

figured dimensions are to be used in preference to scaled dimensions.

no deviation from this drawing to be used without prior consent of the architect.

all drawings are prepared subject to a full measured and structural survey of the buildings and site.

all structural work is subject to the appointment of a structural engineer to confirm and agree the structural proposals.

os promap licence no. 100020449.

health & safety:
exceptional risks involving specific methods of construction or exceptional maintenance issues:


NO SIGNIFICANT RISK

scale width 50 mm @ a1 - 25 mm @ a3

revision	notes	date	drawn	checked
A	preliminary issue	23.02.15	BFS	HM
B	Various amendments	26.08.15	HM	
C	various amendments	14.09.15	RJN	HM
D	Layout revisions	29.01.16	RJN	HM
E	External lighting added	04.03.16	RJN	HM



BUILDING REG'S

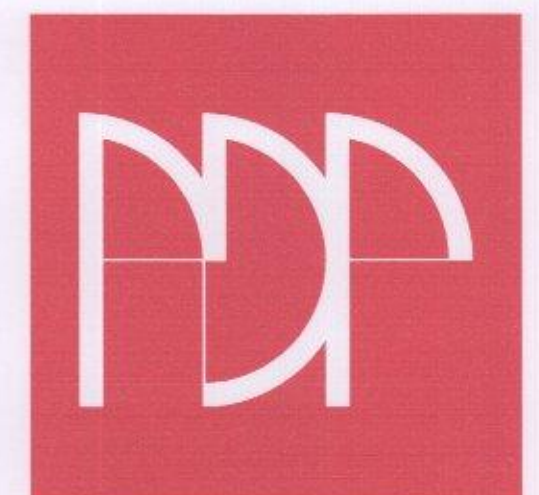

pdp architecture llp
chartered architects town planning
interior design consultants
2 Seeworth road havant
hampshire po9 1ax
tel 023 9248 1100
fax 023 9247 5050
email pdp@pdp-architects.co.uk
www.pdp-architects.co.uk

project **DUKES MEADOW
WATERLOOVILLE
PROPOSED EXTRA CARE**
detail **SITE PLAN (GA)**

drawn	checked
BFS	HM
date	status
29.01.15	BUILDING REGS
a1 scale 1:125	a3 scale 1:250
	27960-WD-100 E