





FRONT




SIDE

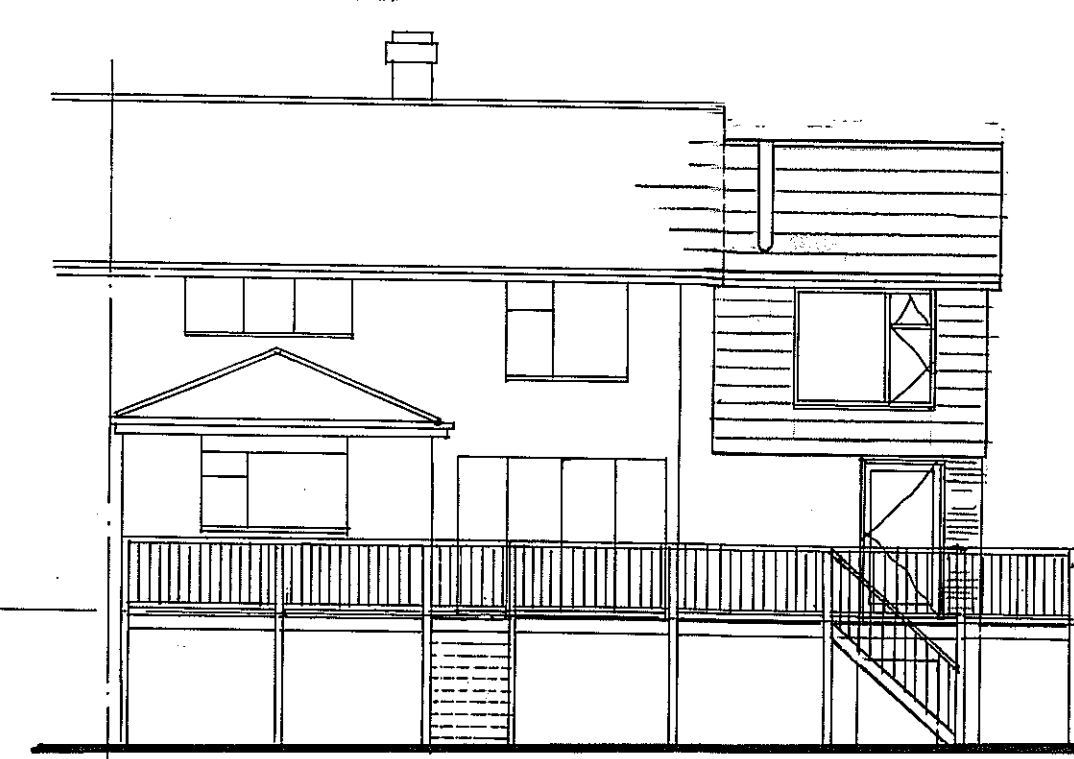


REAR

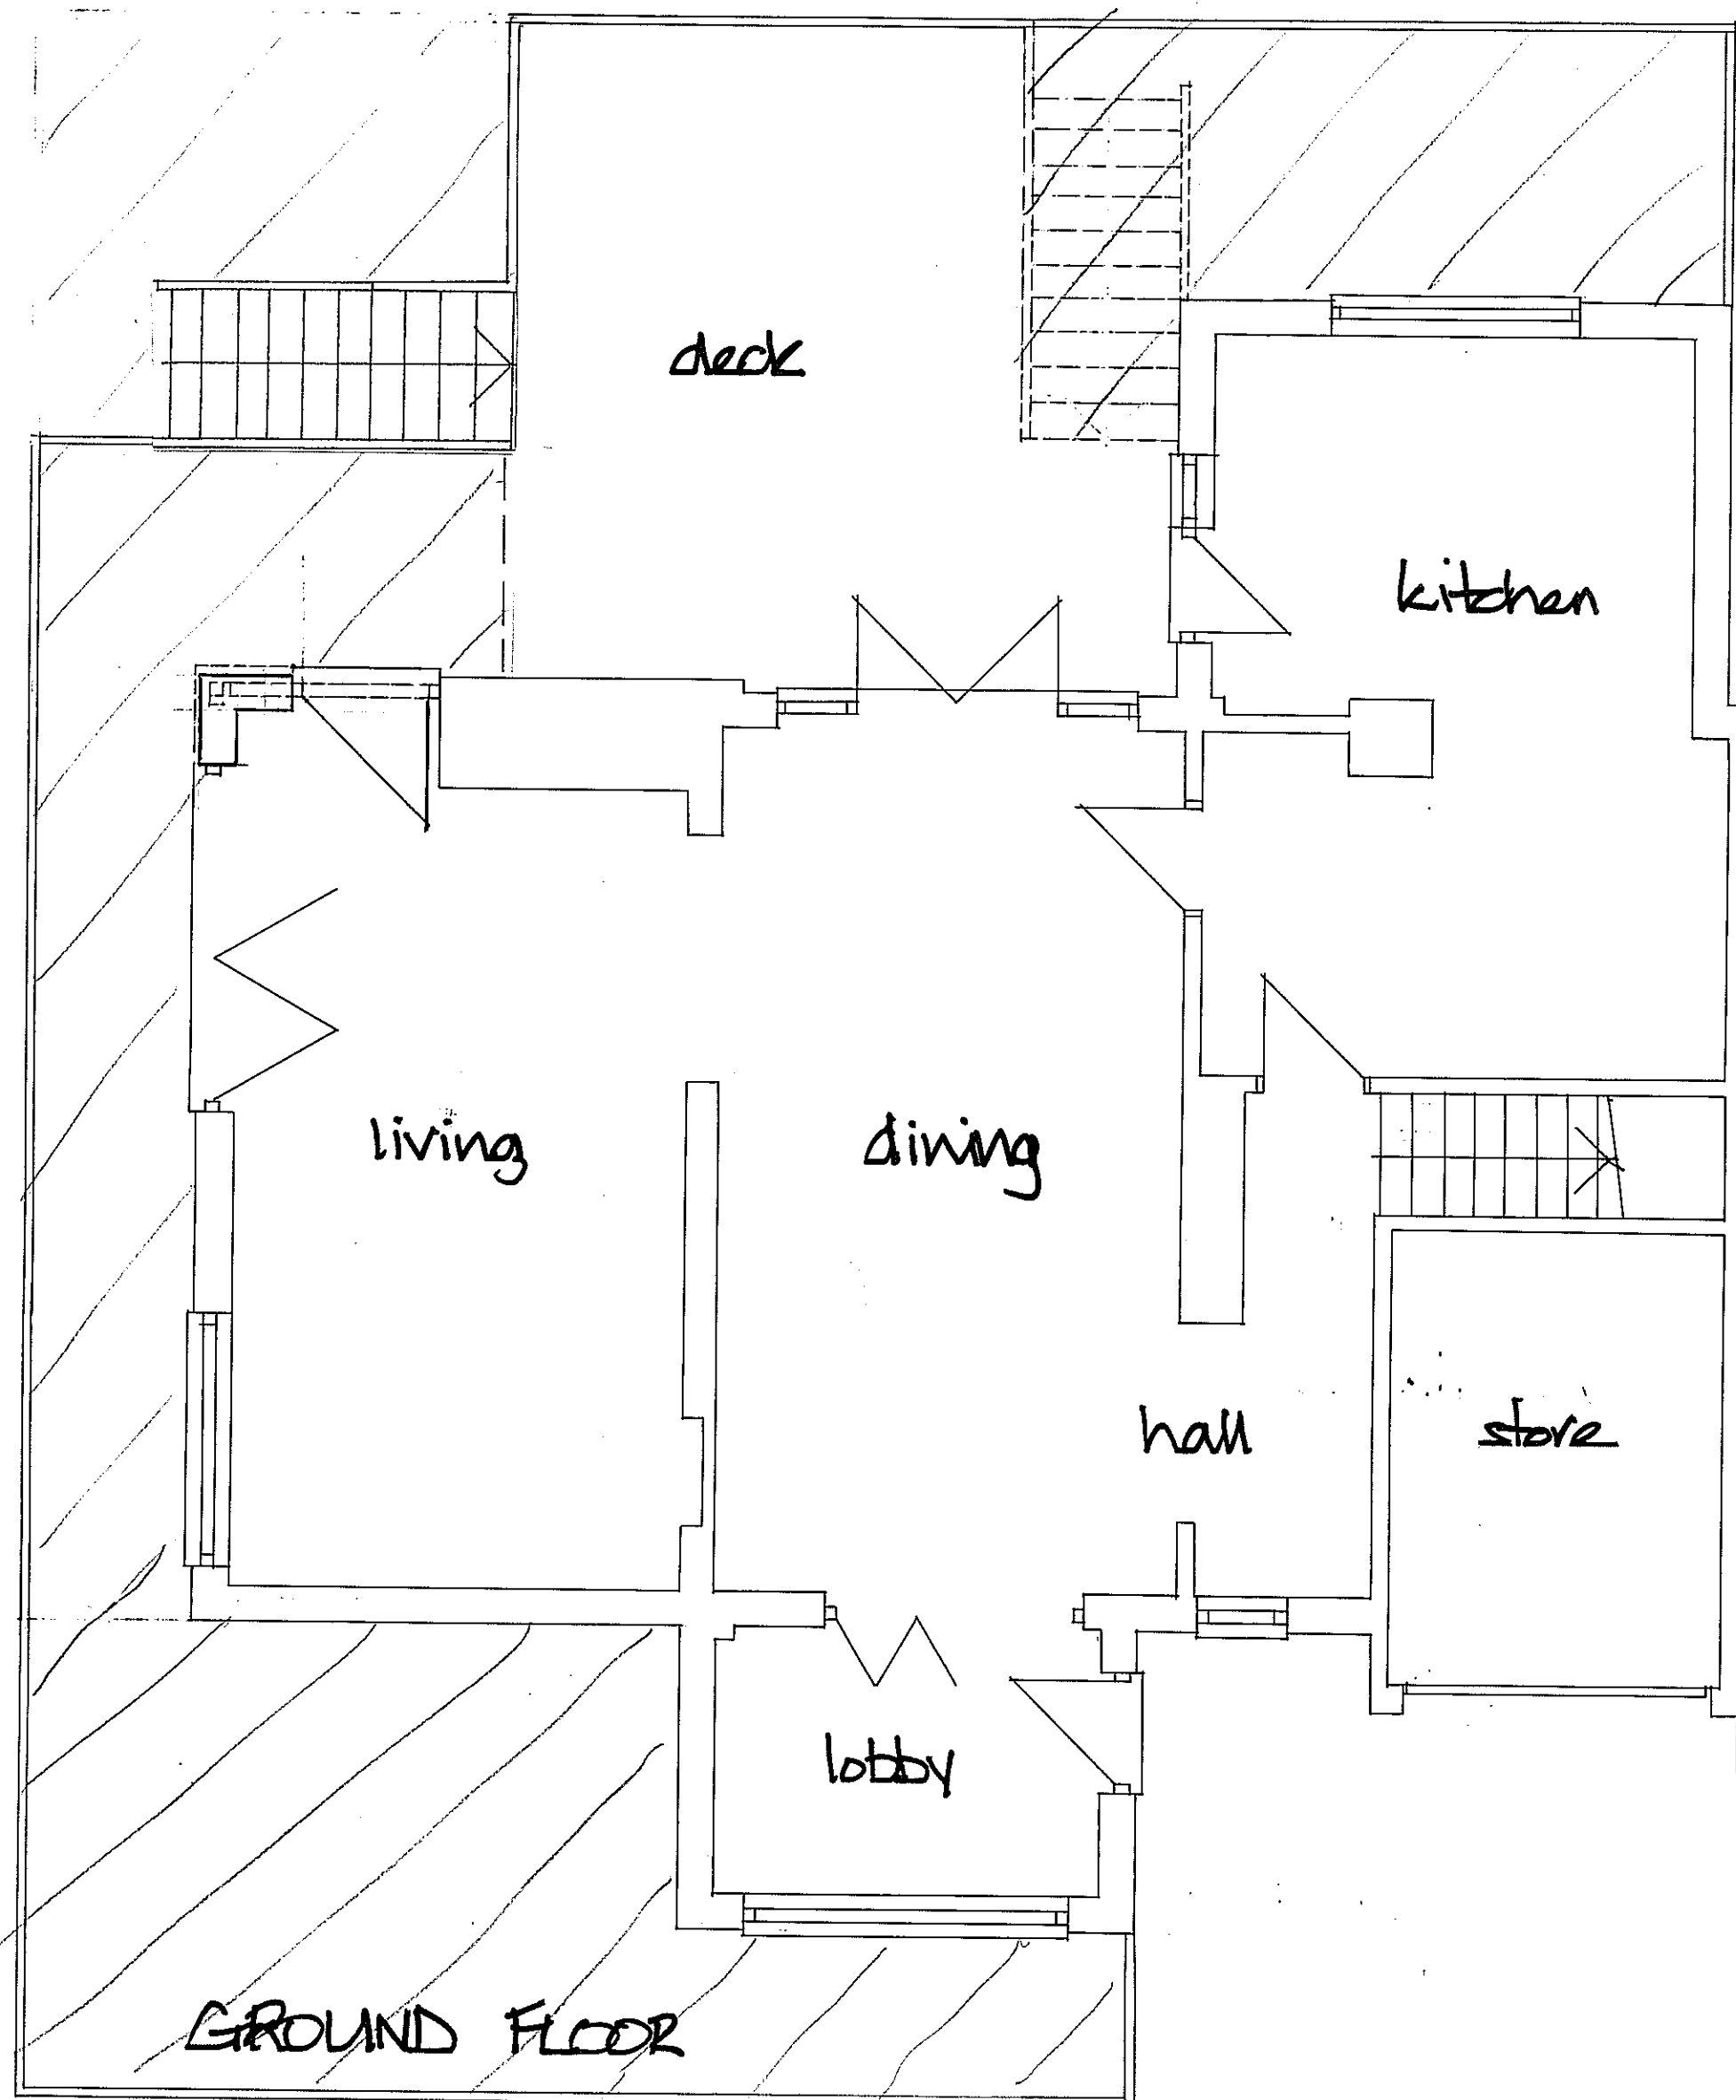


GROUND FLOOR

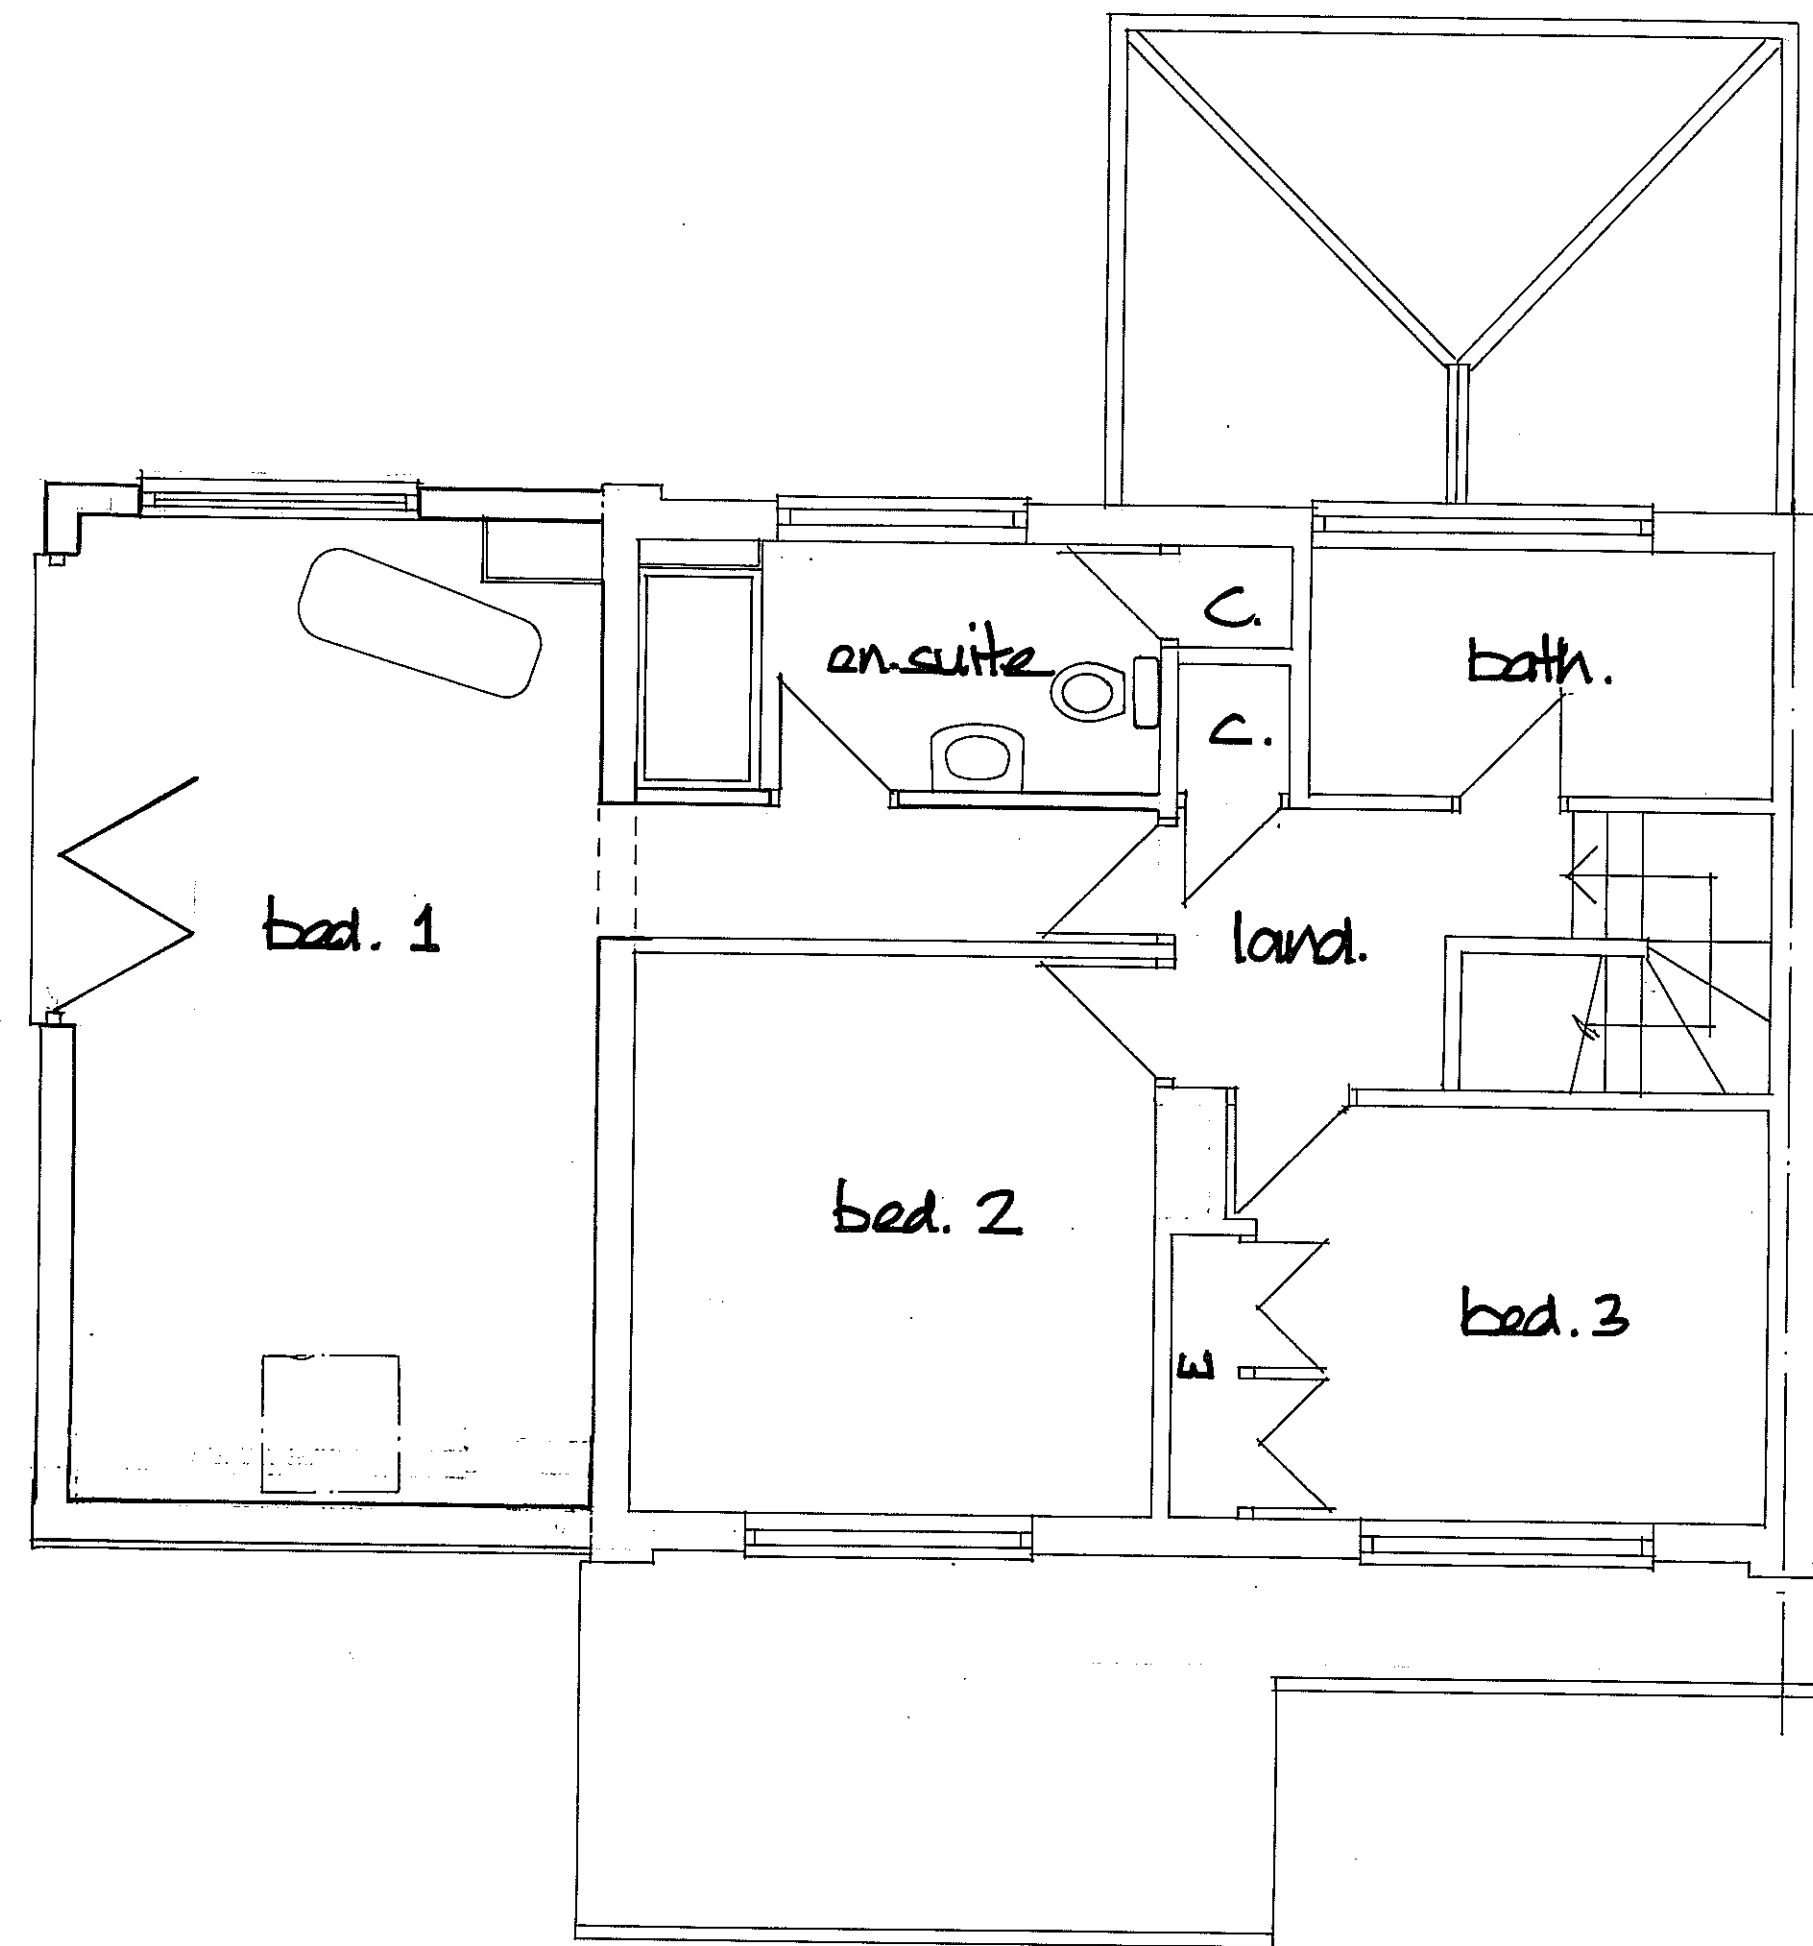

FIRST FLOOR

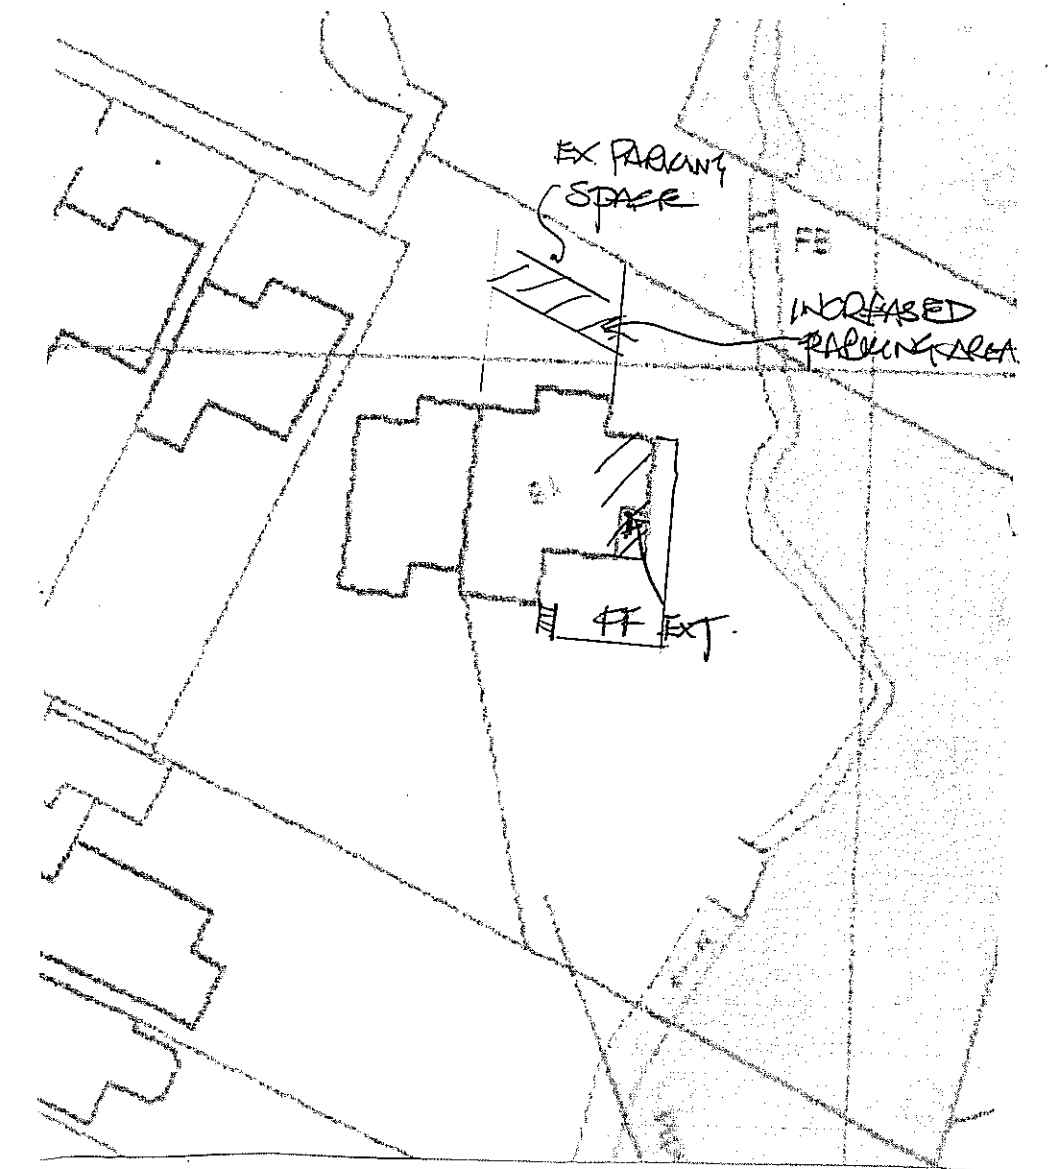

SITE PLAN Scale 1:500

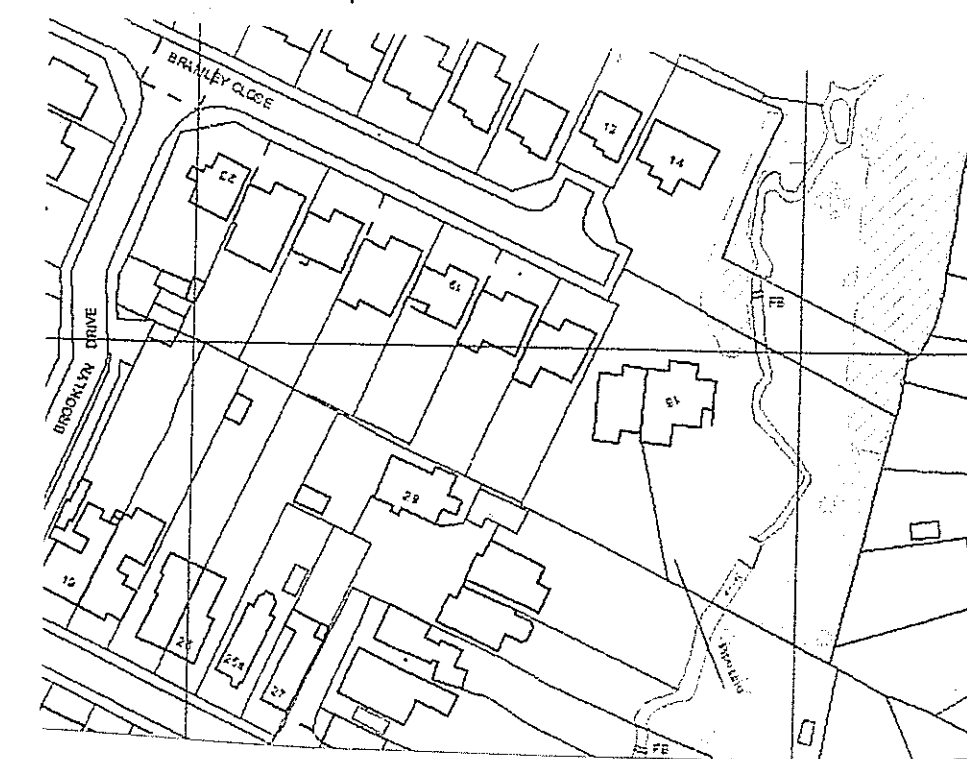

LOCATION PLAN
Scale 1:1250
OS VIC 100046326

A 001A REVISIONS TO DRAWING	
DEREK TREAGUS ASSOCIATES	
Architectural Services	
No 3 The Townhouse, 20 Nelson Road, Southsea, Hampshire PO5 2AS	
Tel: 07956 624094	
Email: derek.treagus@gmail.com	
Project	FIRST FLOOR SIDE EXTENSION AT 15 BRAMLEY CLOSE, WATERLOOVILLE, HAMPSHIRE.
Client	Mrs V Manders-Trett
Subject	Planning Drawing
Date: May 2017	Scale: 1:50, 1:100 @ A1
Rev: A	Drg. No. 17/606/01
- Copyright reserved. - All dimensions are to be site confirmed and should not be scaled unless for Planning purposes. - Verify all queries with the office.	