

Key:

Existing levels


Proposed levels

Existing trees


SUD's block paving

Courtyard garden


New shrubs & low level planting

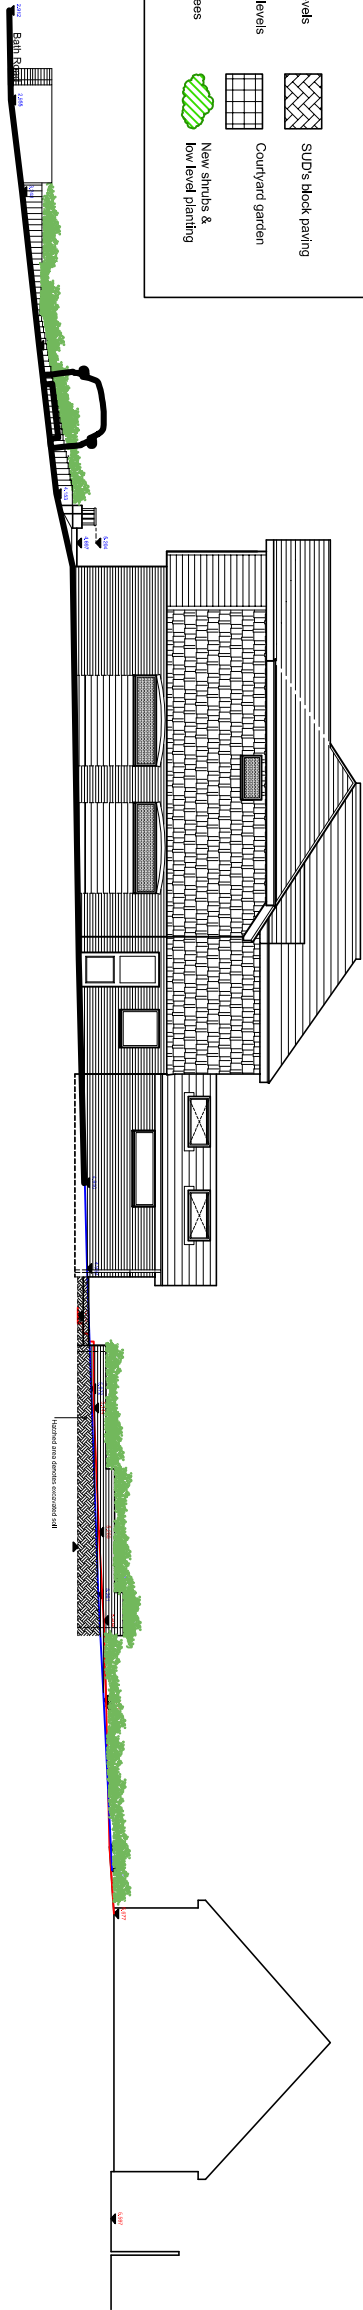


Proposed site section A-A

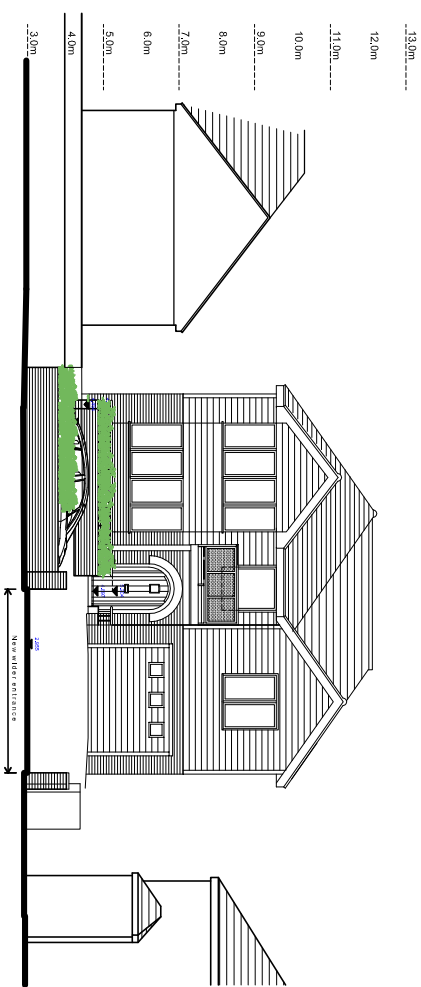


Proposed street scene

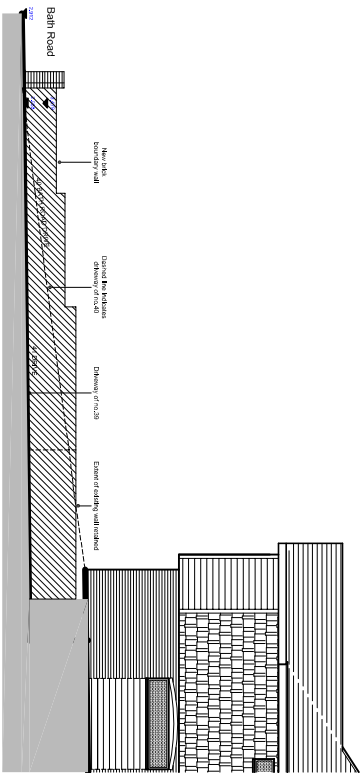

New boundary wall
as view from n.o.39

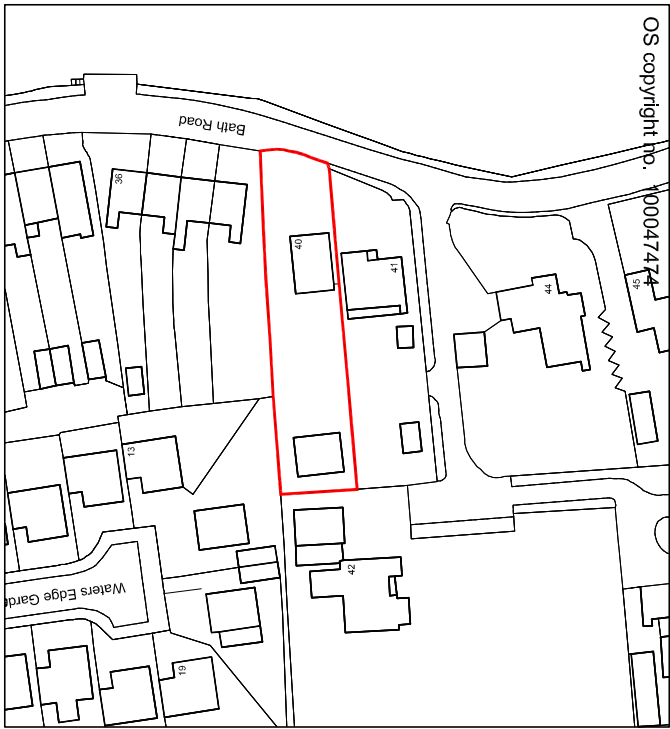

Location plan scale 1:1250

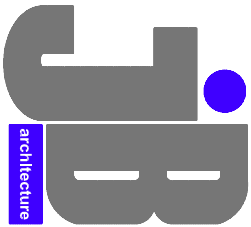

JIMMY BESSANT ARCHITECTURE

TEL: 01243 373620 M: 07769904282

E: jimmy@jb-architecture.co.uk

Web: www.jb-architecture.co.uk

rev.	note	date
A	Driveway amended to reflect the built redoubt (above)	06.02.17
B	Boundary wall amendments to reflect the built (refer to site plan, highlighted with red revision ticks)	06.02.17


For MR & MRS COLIN

Project
PROPOSED WORKS
AT 40 BATH ROAD
EMSWORTH
HANTS, PO10 7ER

Title
PROPOSED SITE & LOCATION PLAN
SITE SECTION / STREET SCENE

Date	Drawn	Scale	Checked
MARCH 2015	JB	As shown @ A3	-
Job Number	Drawing Number	Revision	
PL2814	41	B	

NOTES:
Dimensions to be checked on site before commencing work. Any discrepancies shall be reported to the architect immediately.
Do not scale from these drawings except for planning purposes. Use figured dimensions only.
Where applicable this drawing is to be read in conjunction with other consultants' drawings.

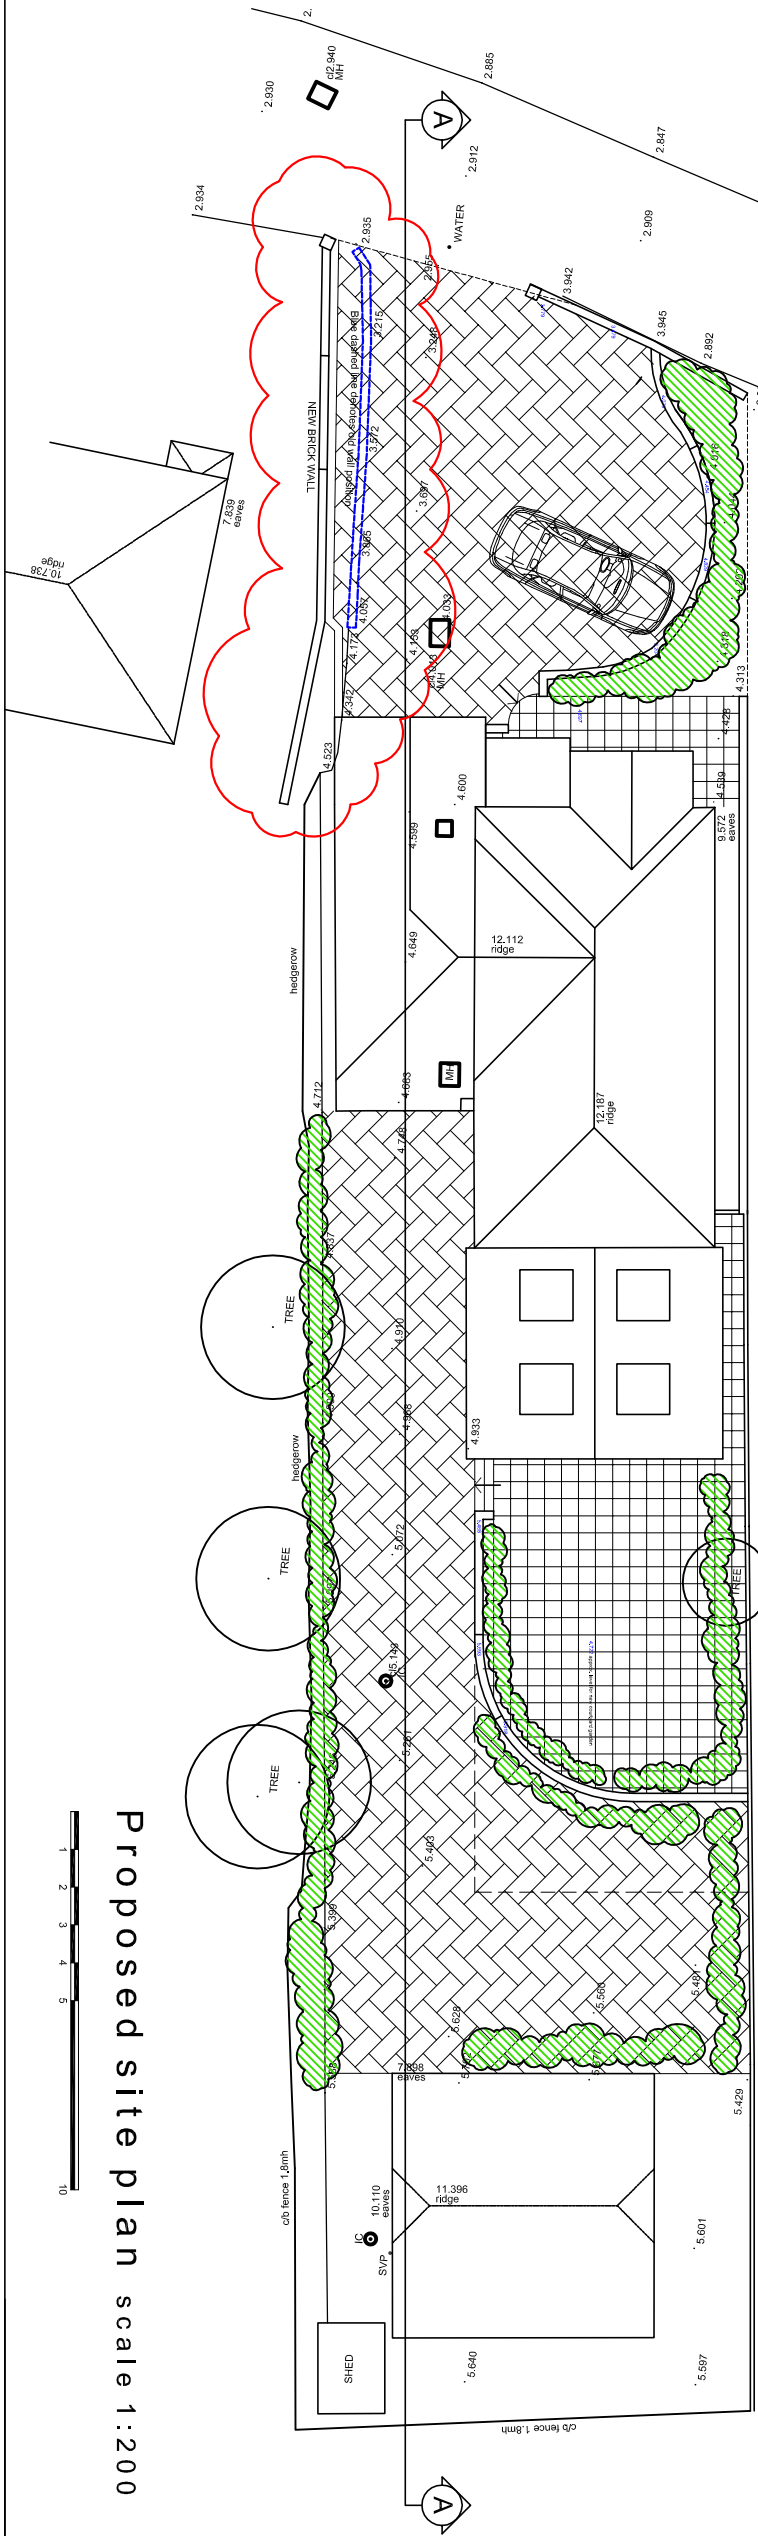

Proposed site plan scale 1:200

