
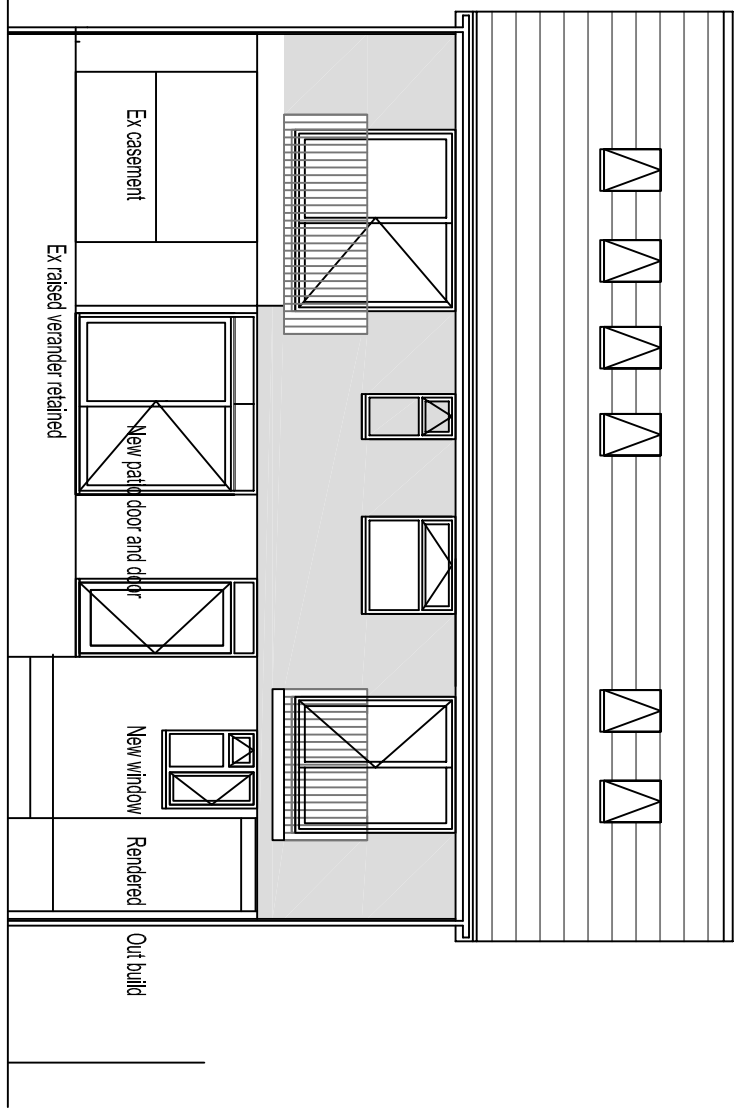
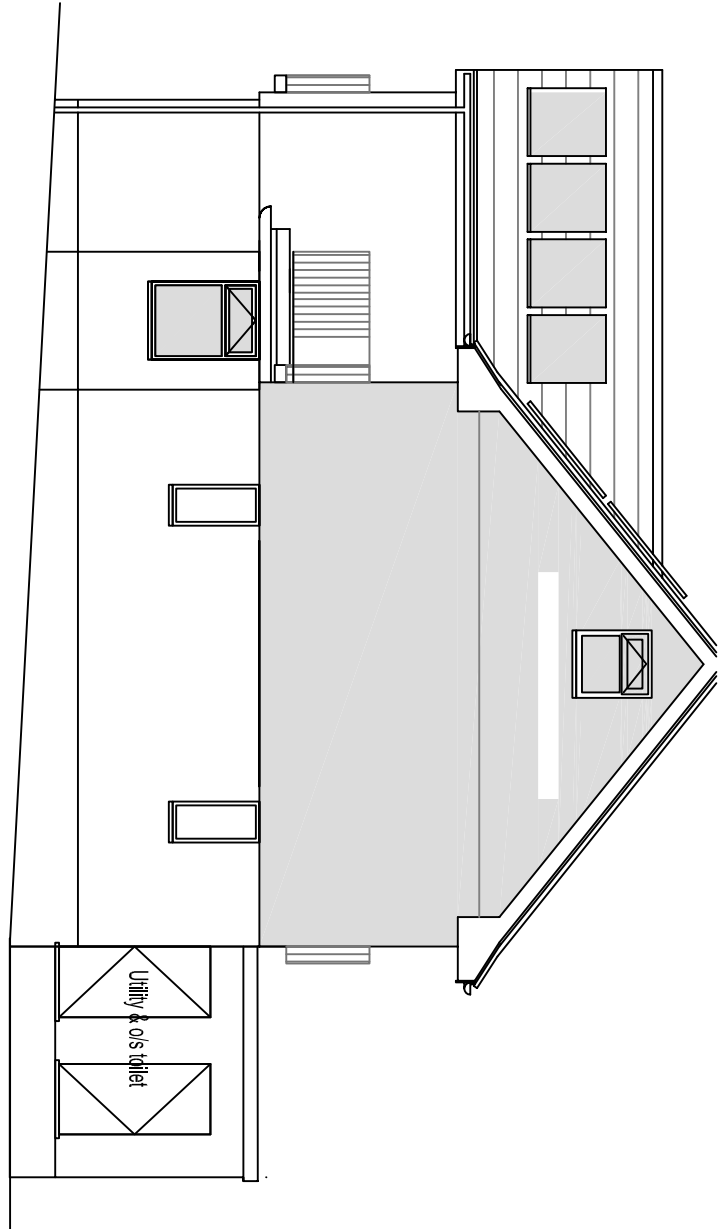
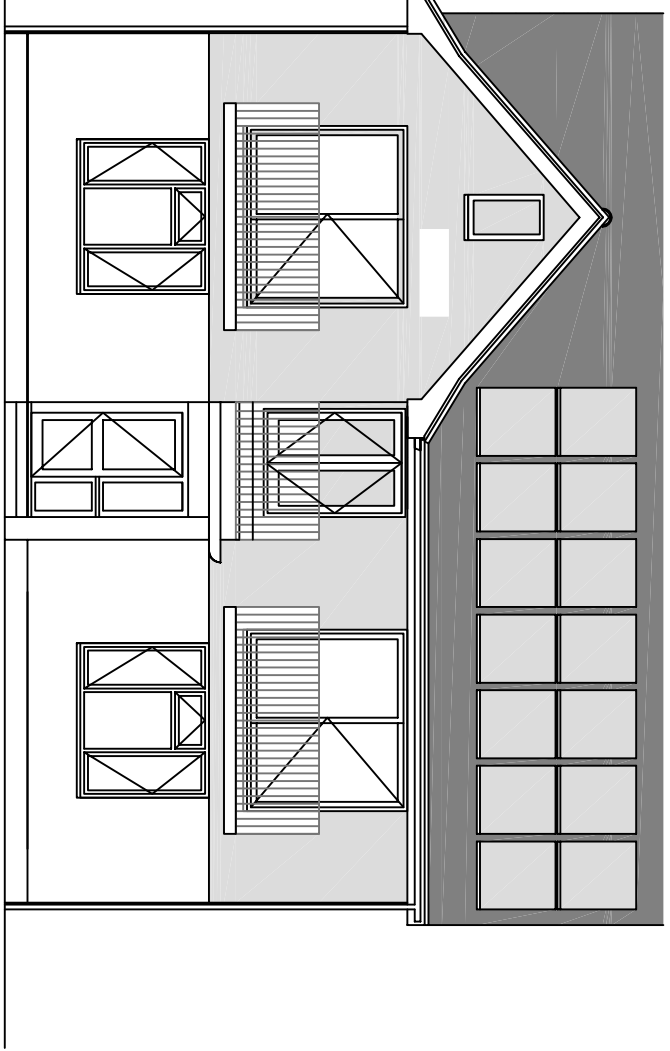


PROPOSED VIEWS OF PROPERTY AT 1/100


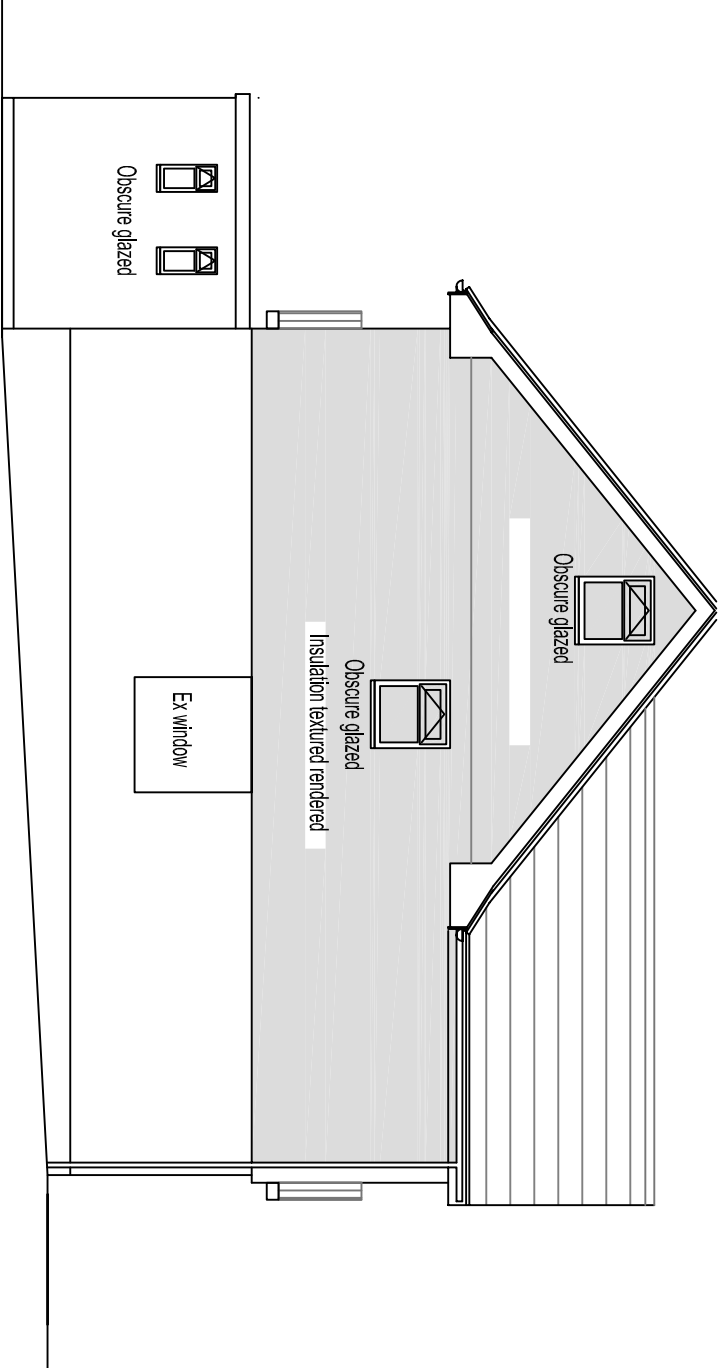


SOUTH SIDE VIEW 241


FRONT VIEW

NORTH SIDE VIEW


REAR VIEW

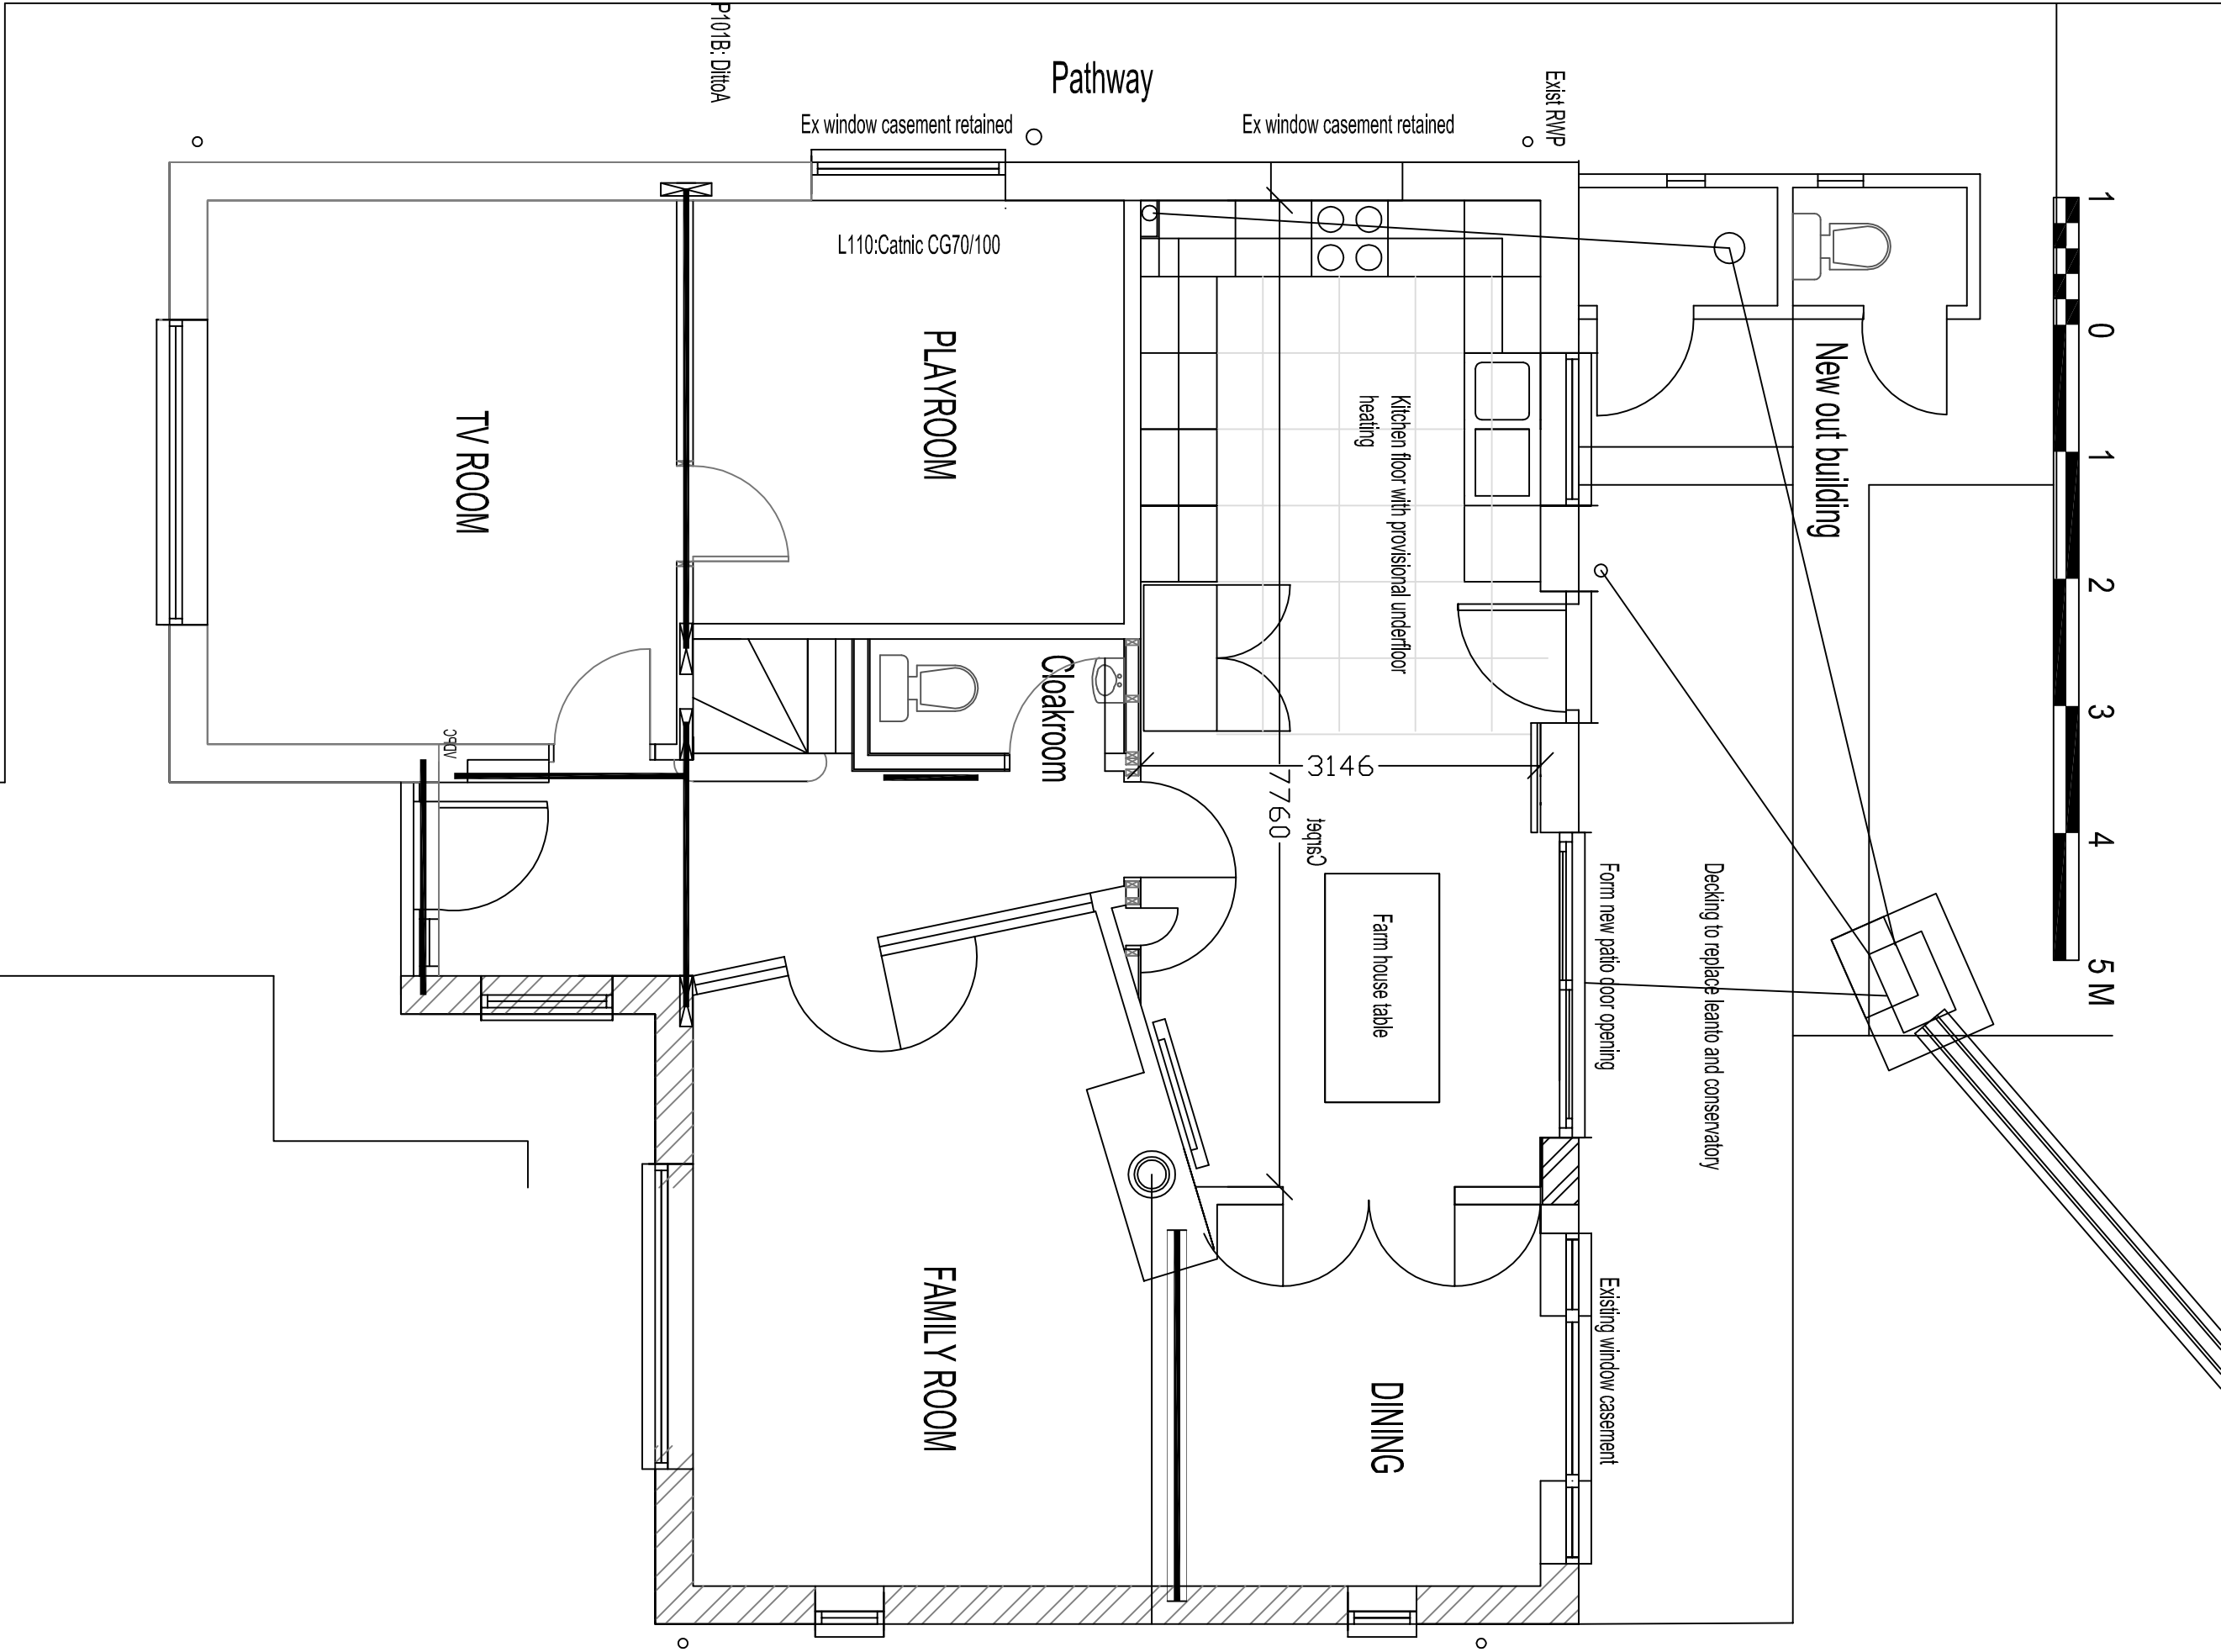 

GROUND FLOOR - 1/50

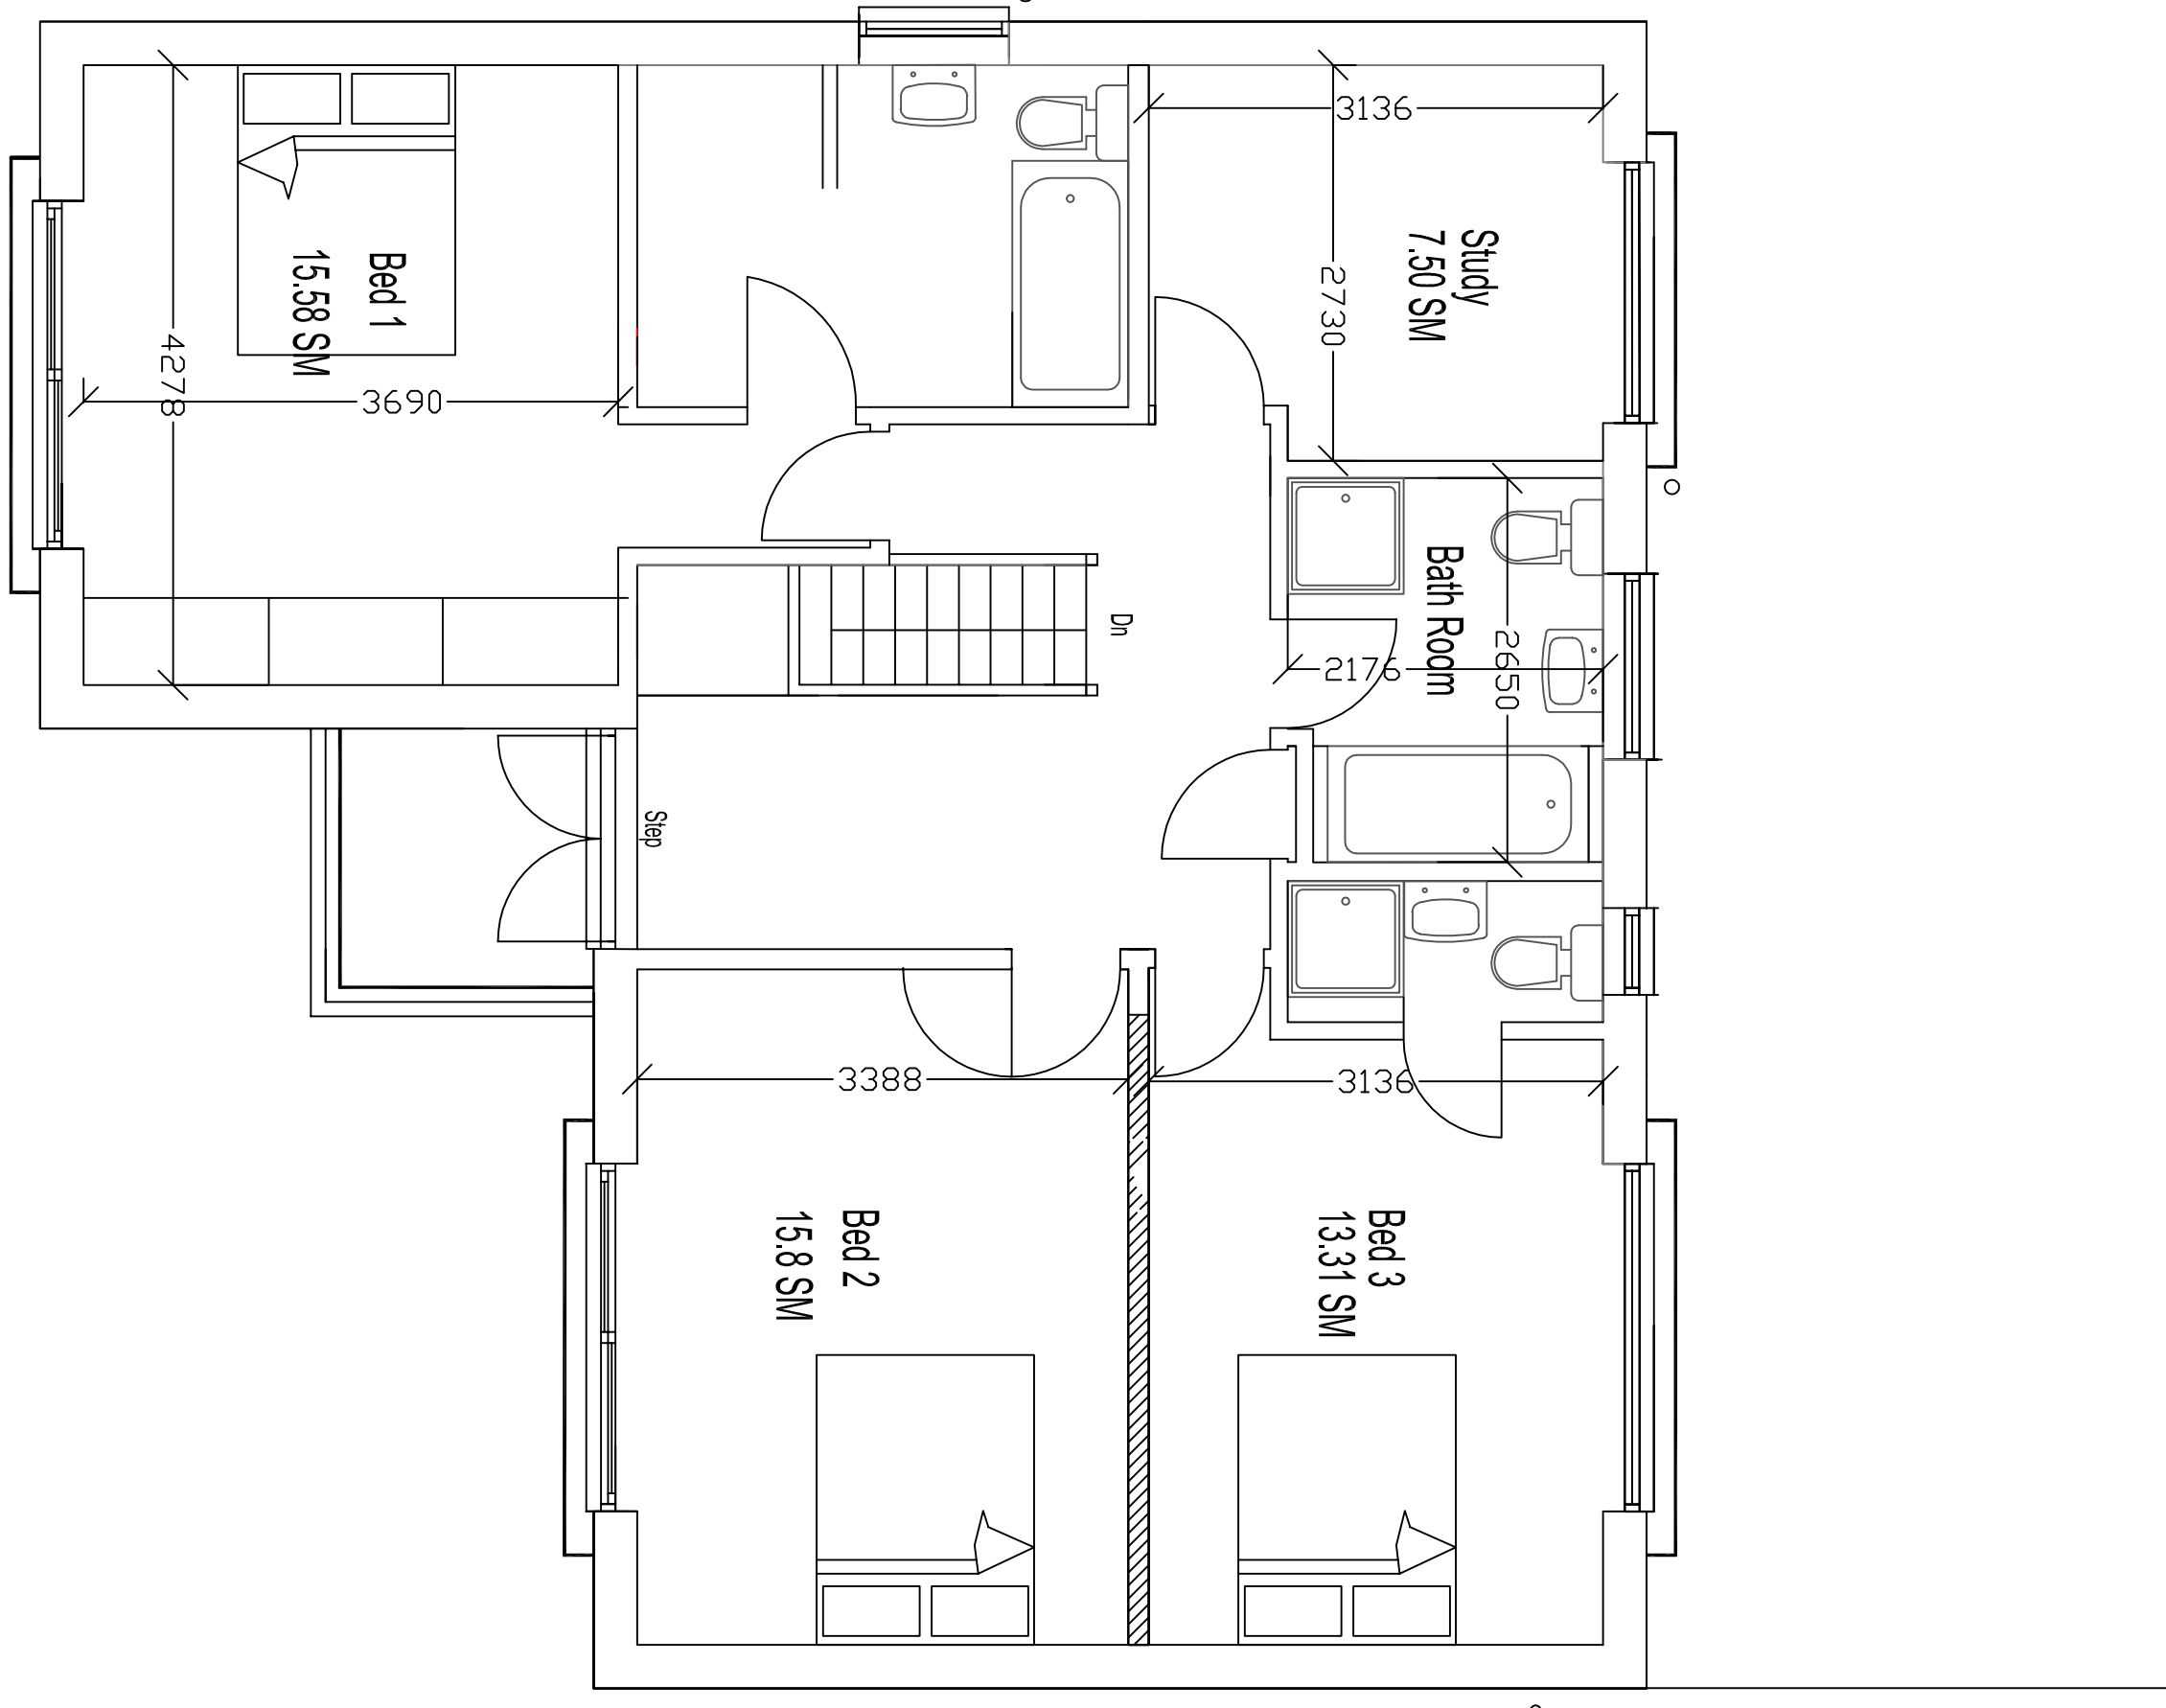

FIRST FLOOR - 1/50

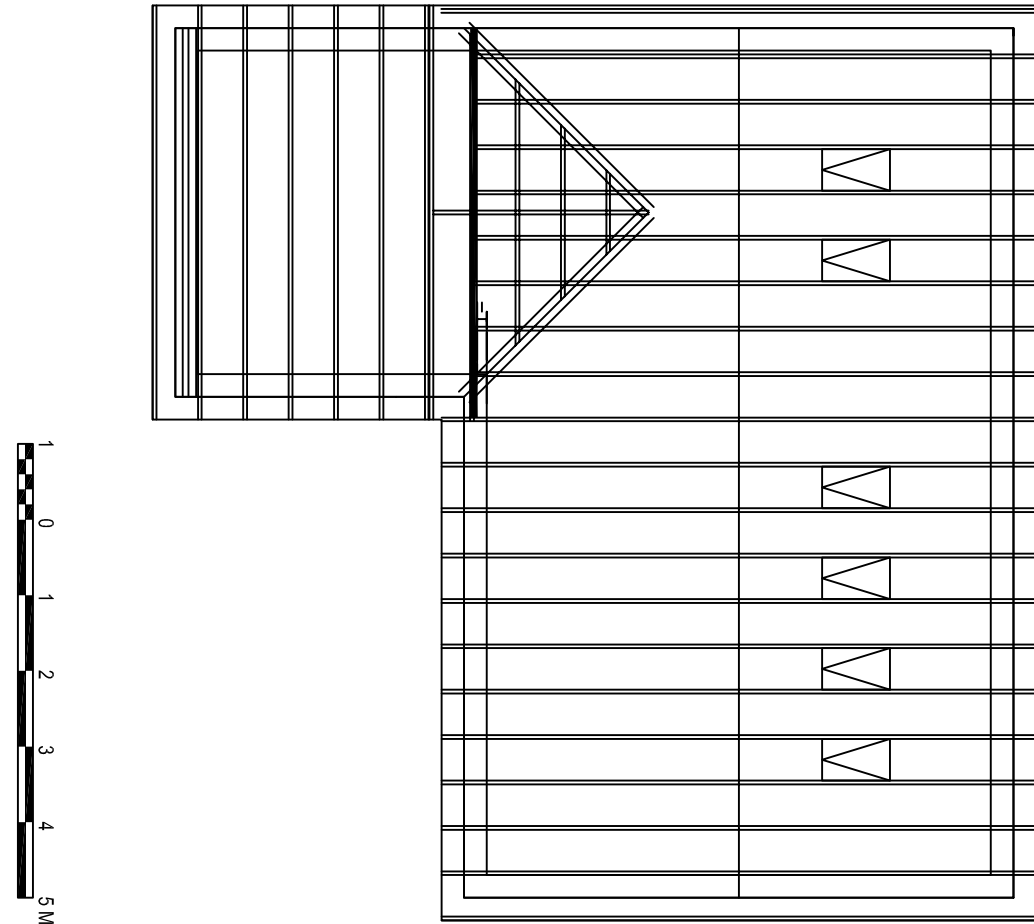

ROOF PLAN - 1/100

Revisions	
Date	Revisions

Materials of construction to match existing

(C) copyright

Client

Job Title

241 LONDON ROAD
Waterloo, PO8 8DD

ADDITIONAL FLOOR

Drawing Title
PROPOSALS

T&CP Act

Scale
1/100 & 1/50

Date
Drawn by
CTL

Printed
10-Oct-17
A1

Dwg No.	Rev
15/12-2/05	B